



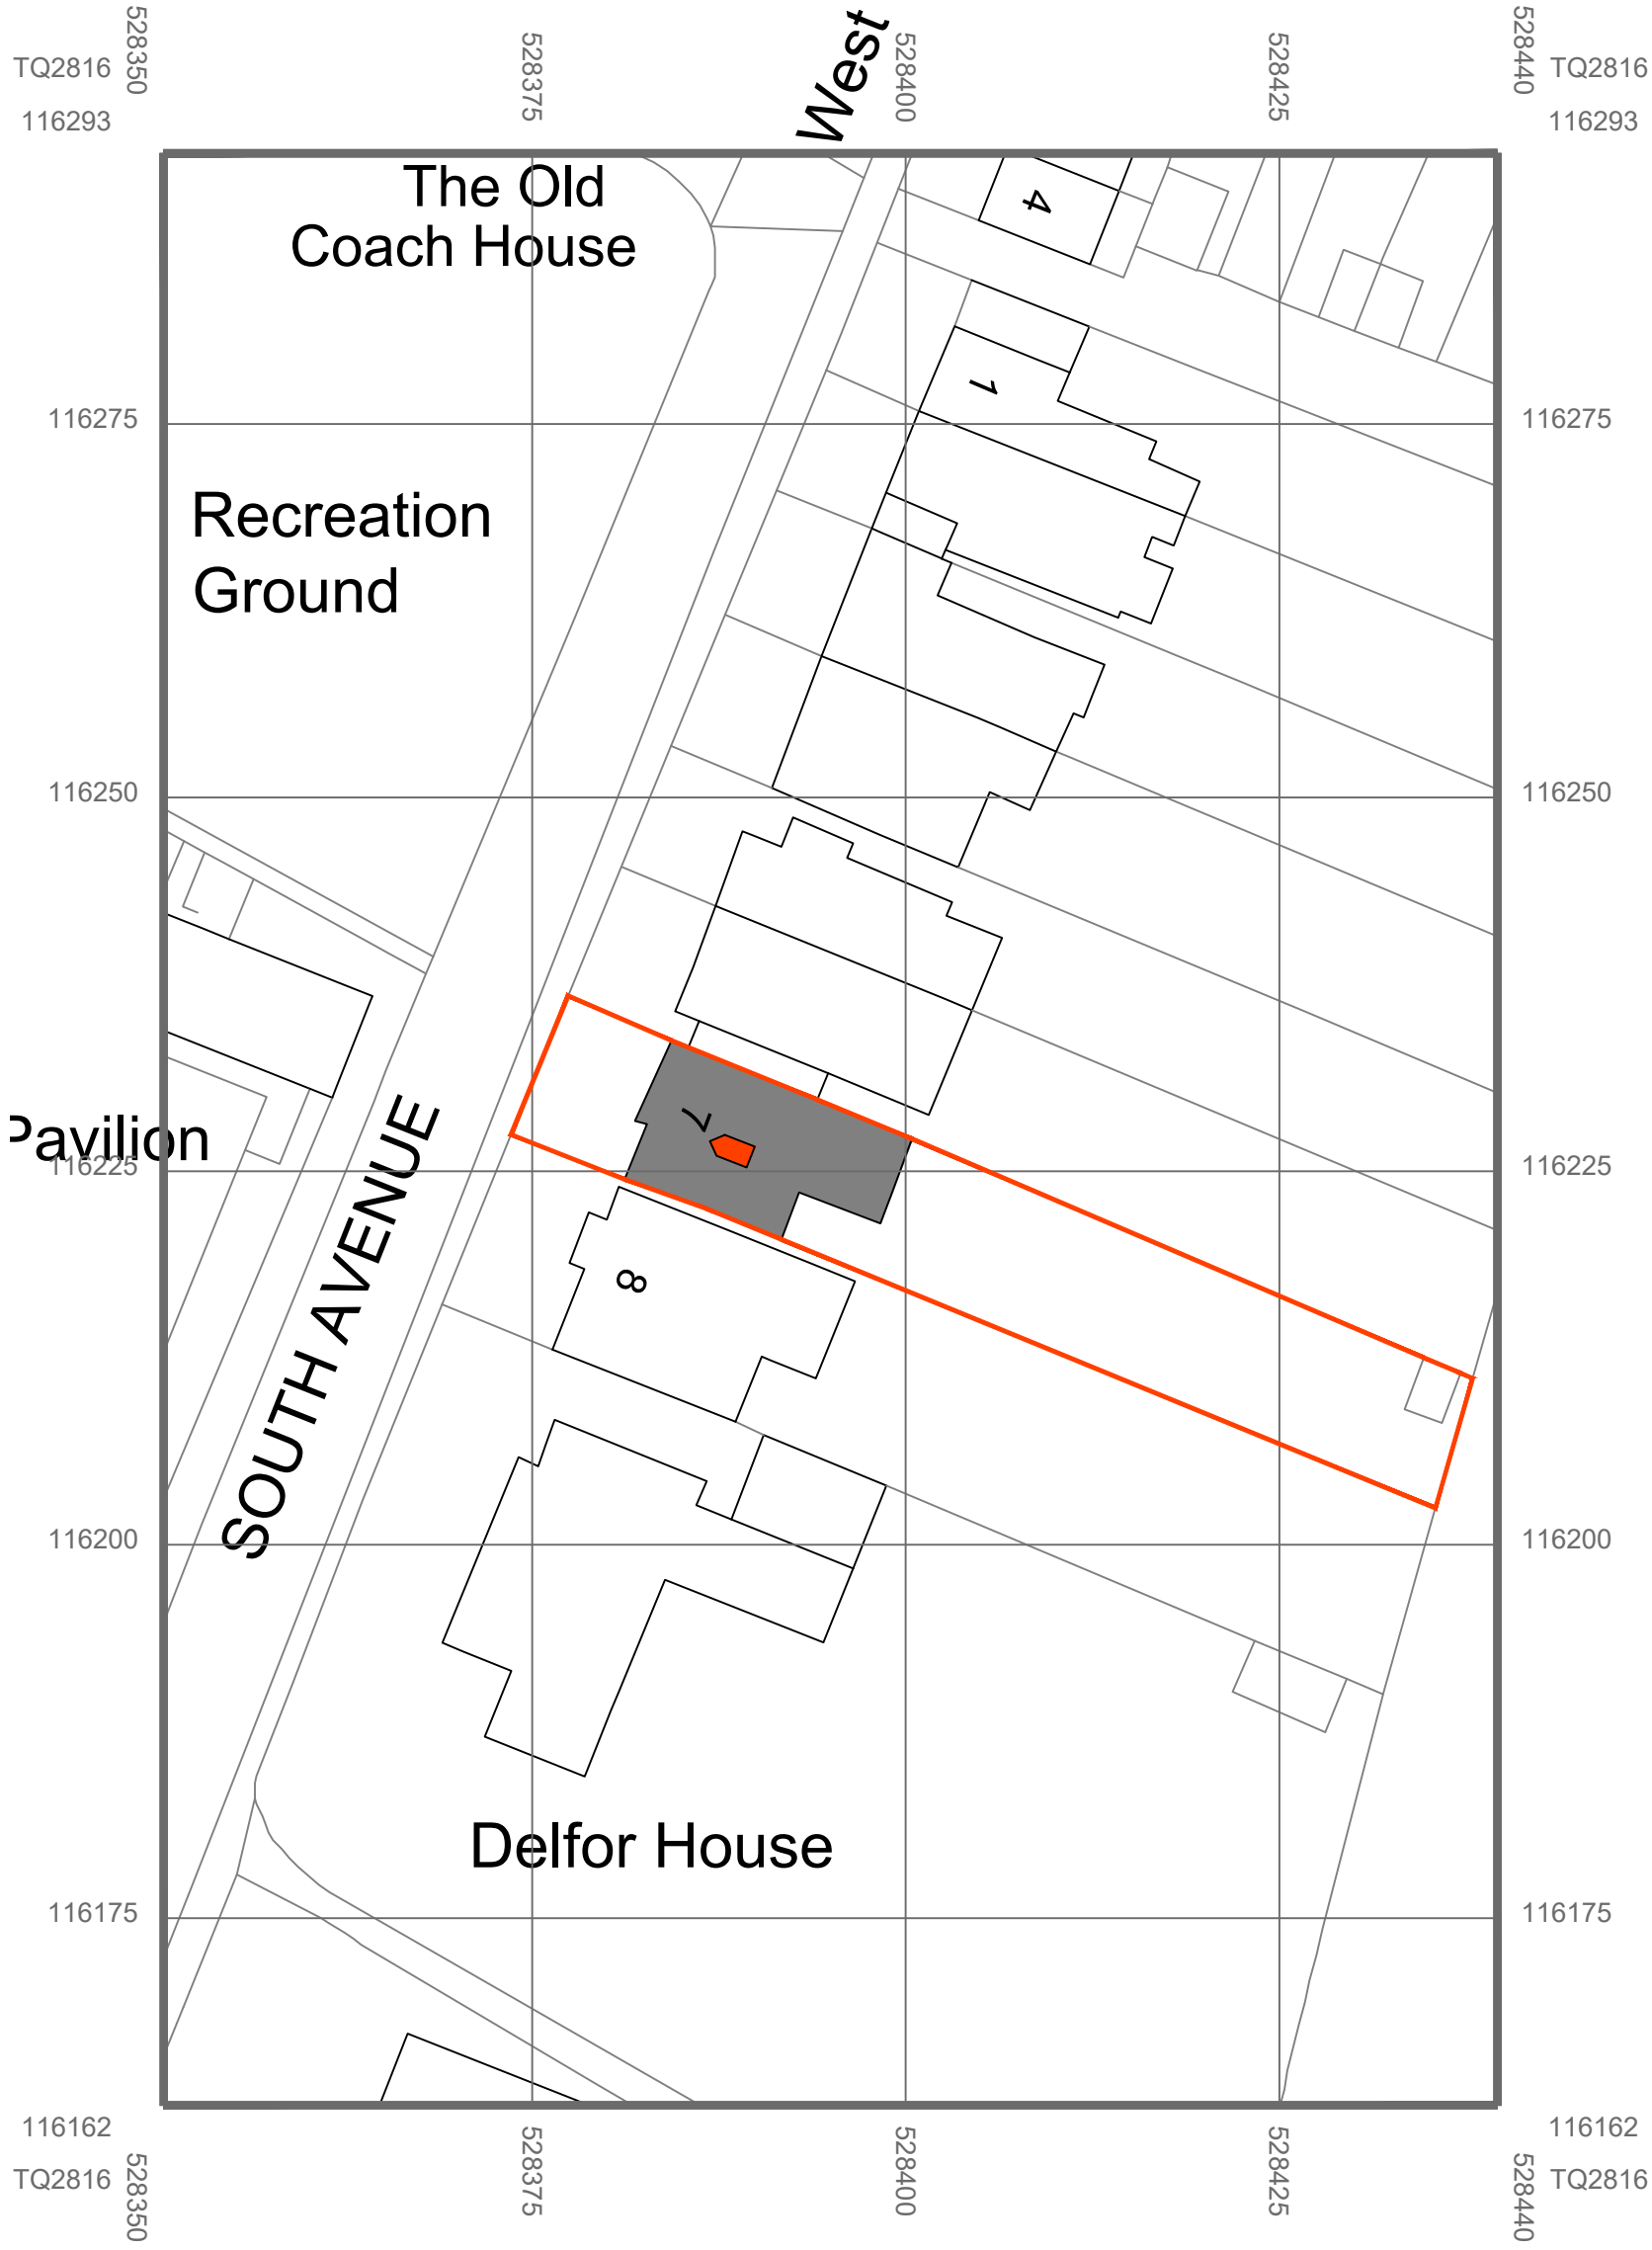


Block Plan as Proposed
1:500 @ A1


© Crown copyright 2026 Ordnance Survey 100053143

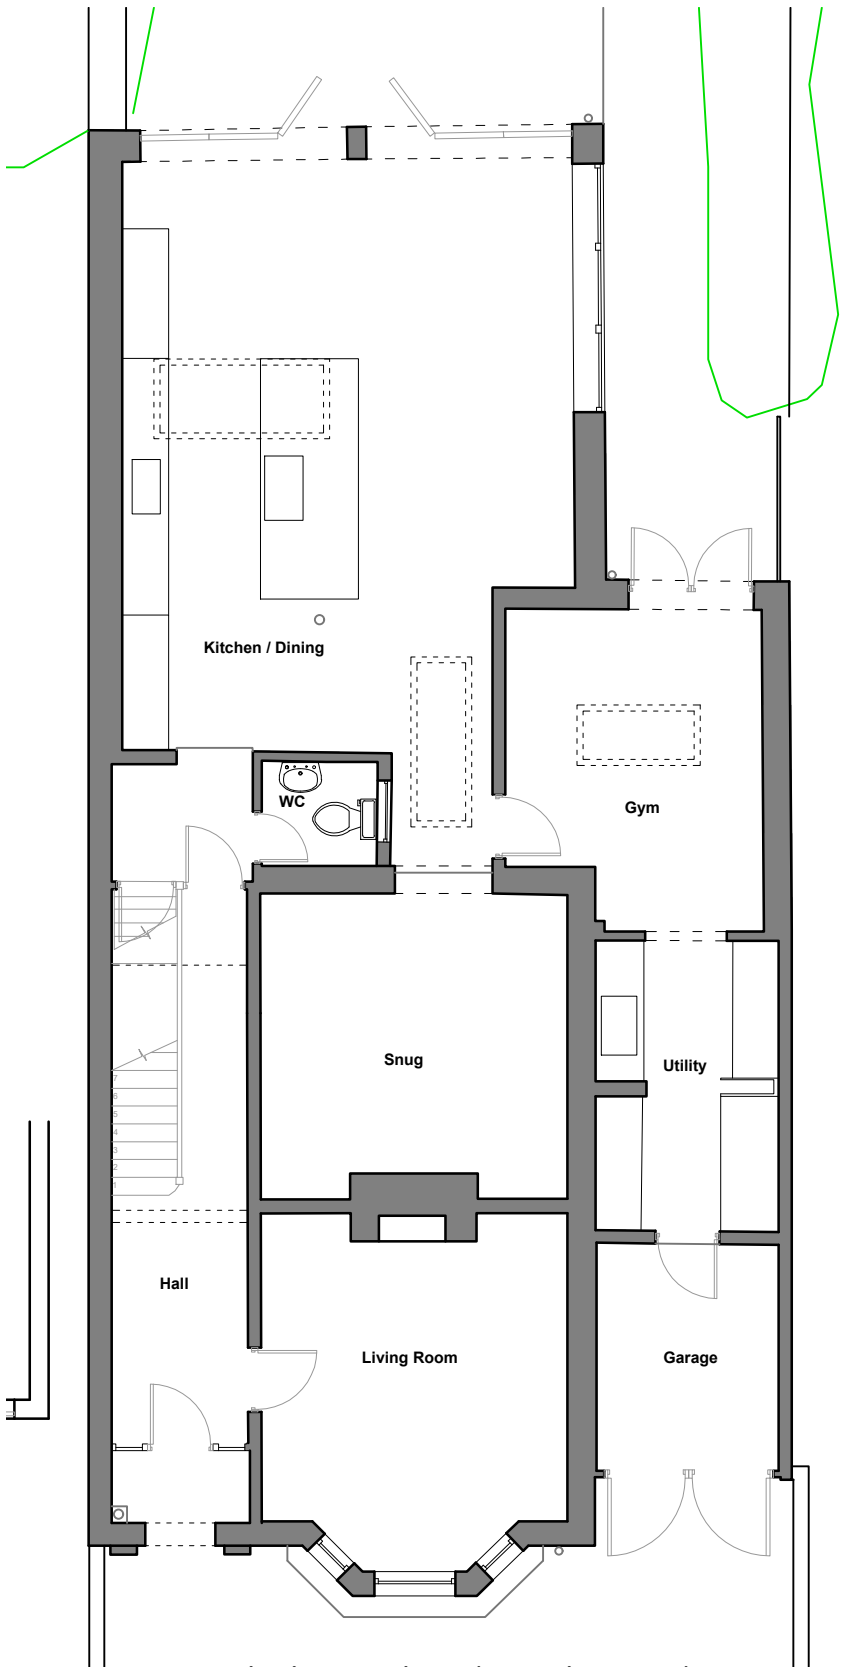


Ground Floor Plan (no change)
1:100 @ A1

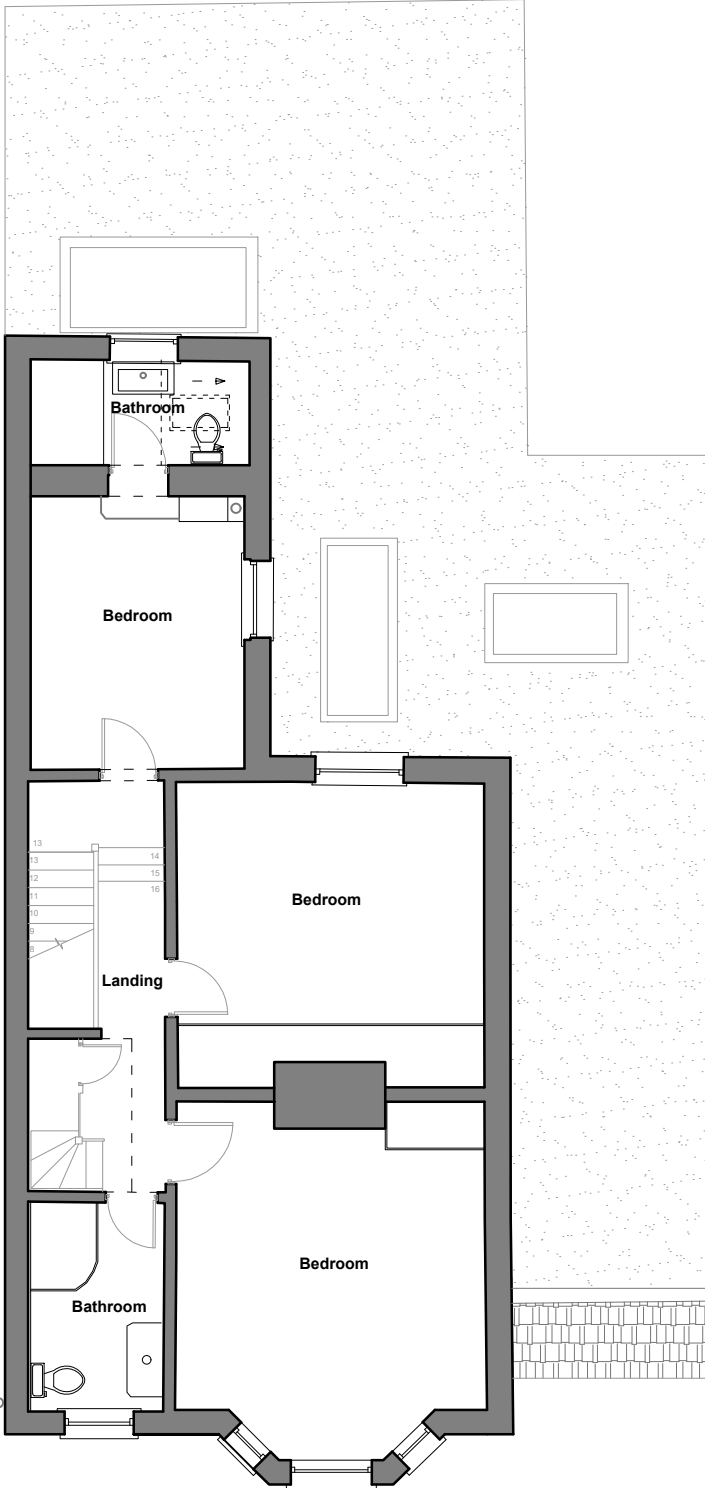


First Floor Plan (no change)
1:100 @ A1

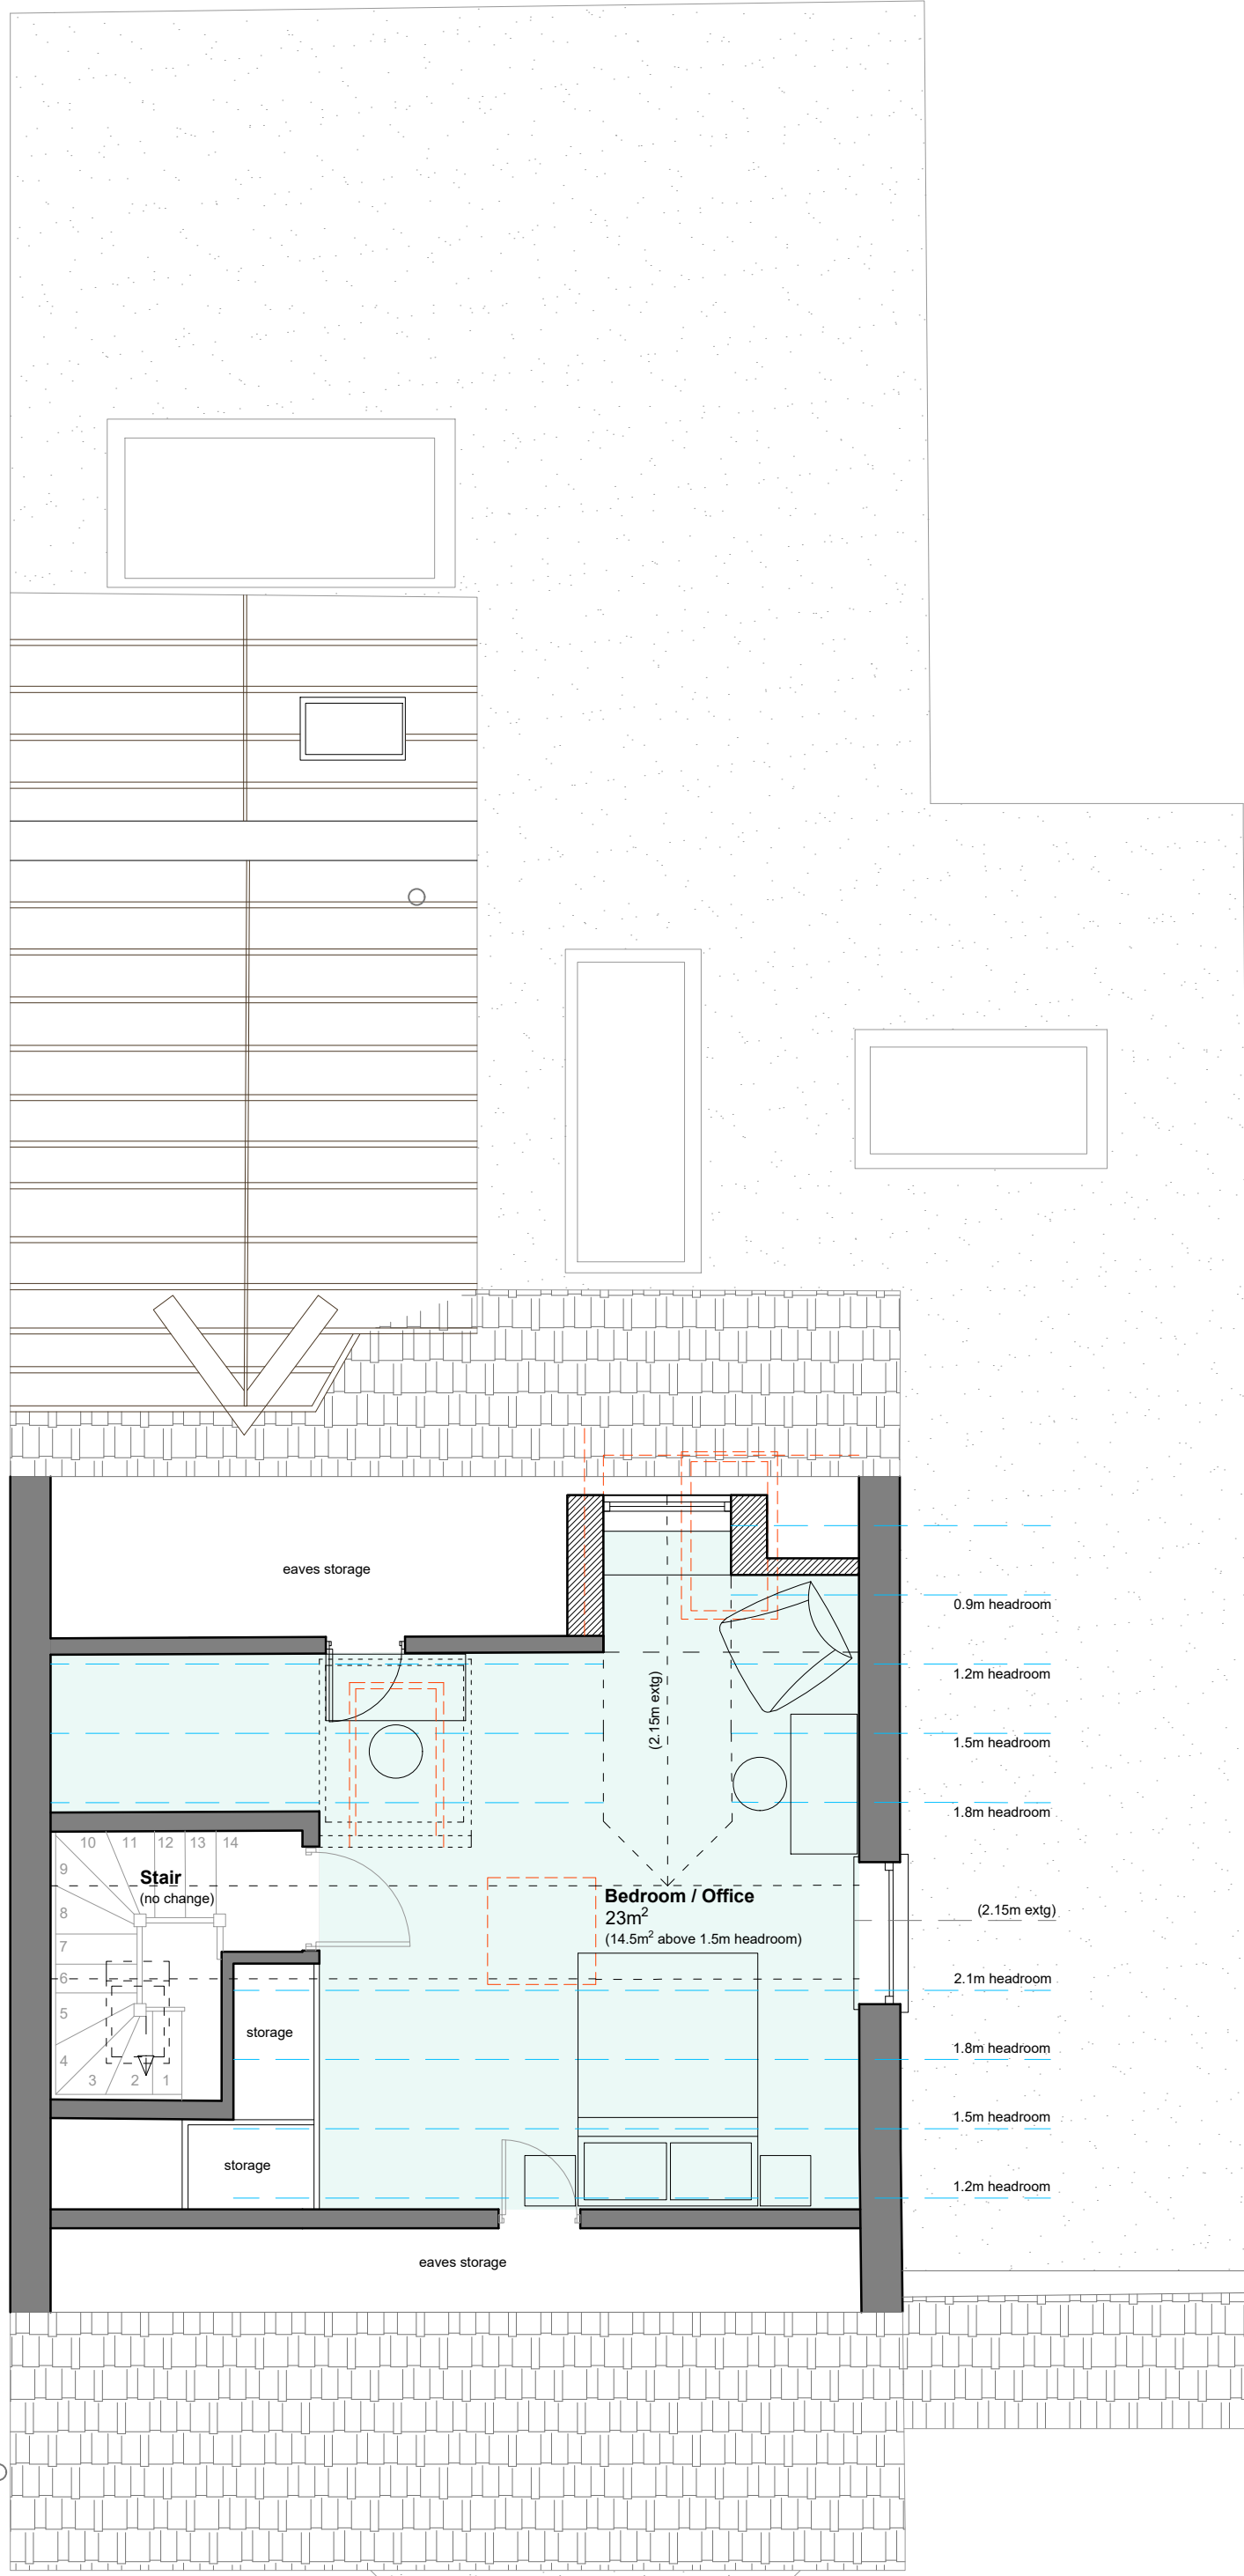

Second Floor Plan as Proposed
1:50 @ A1

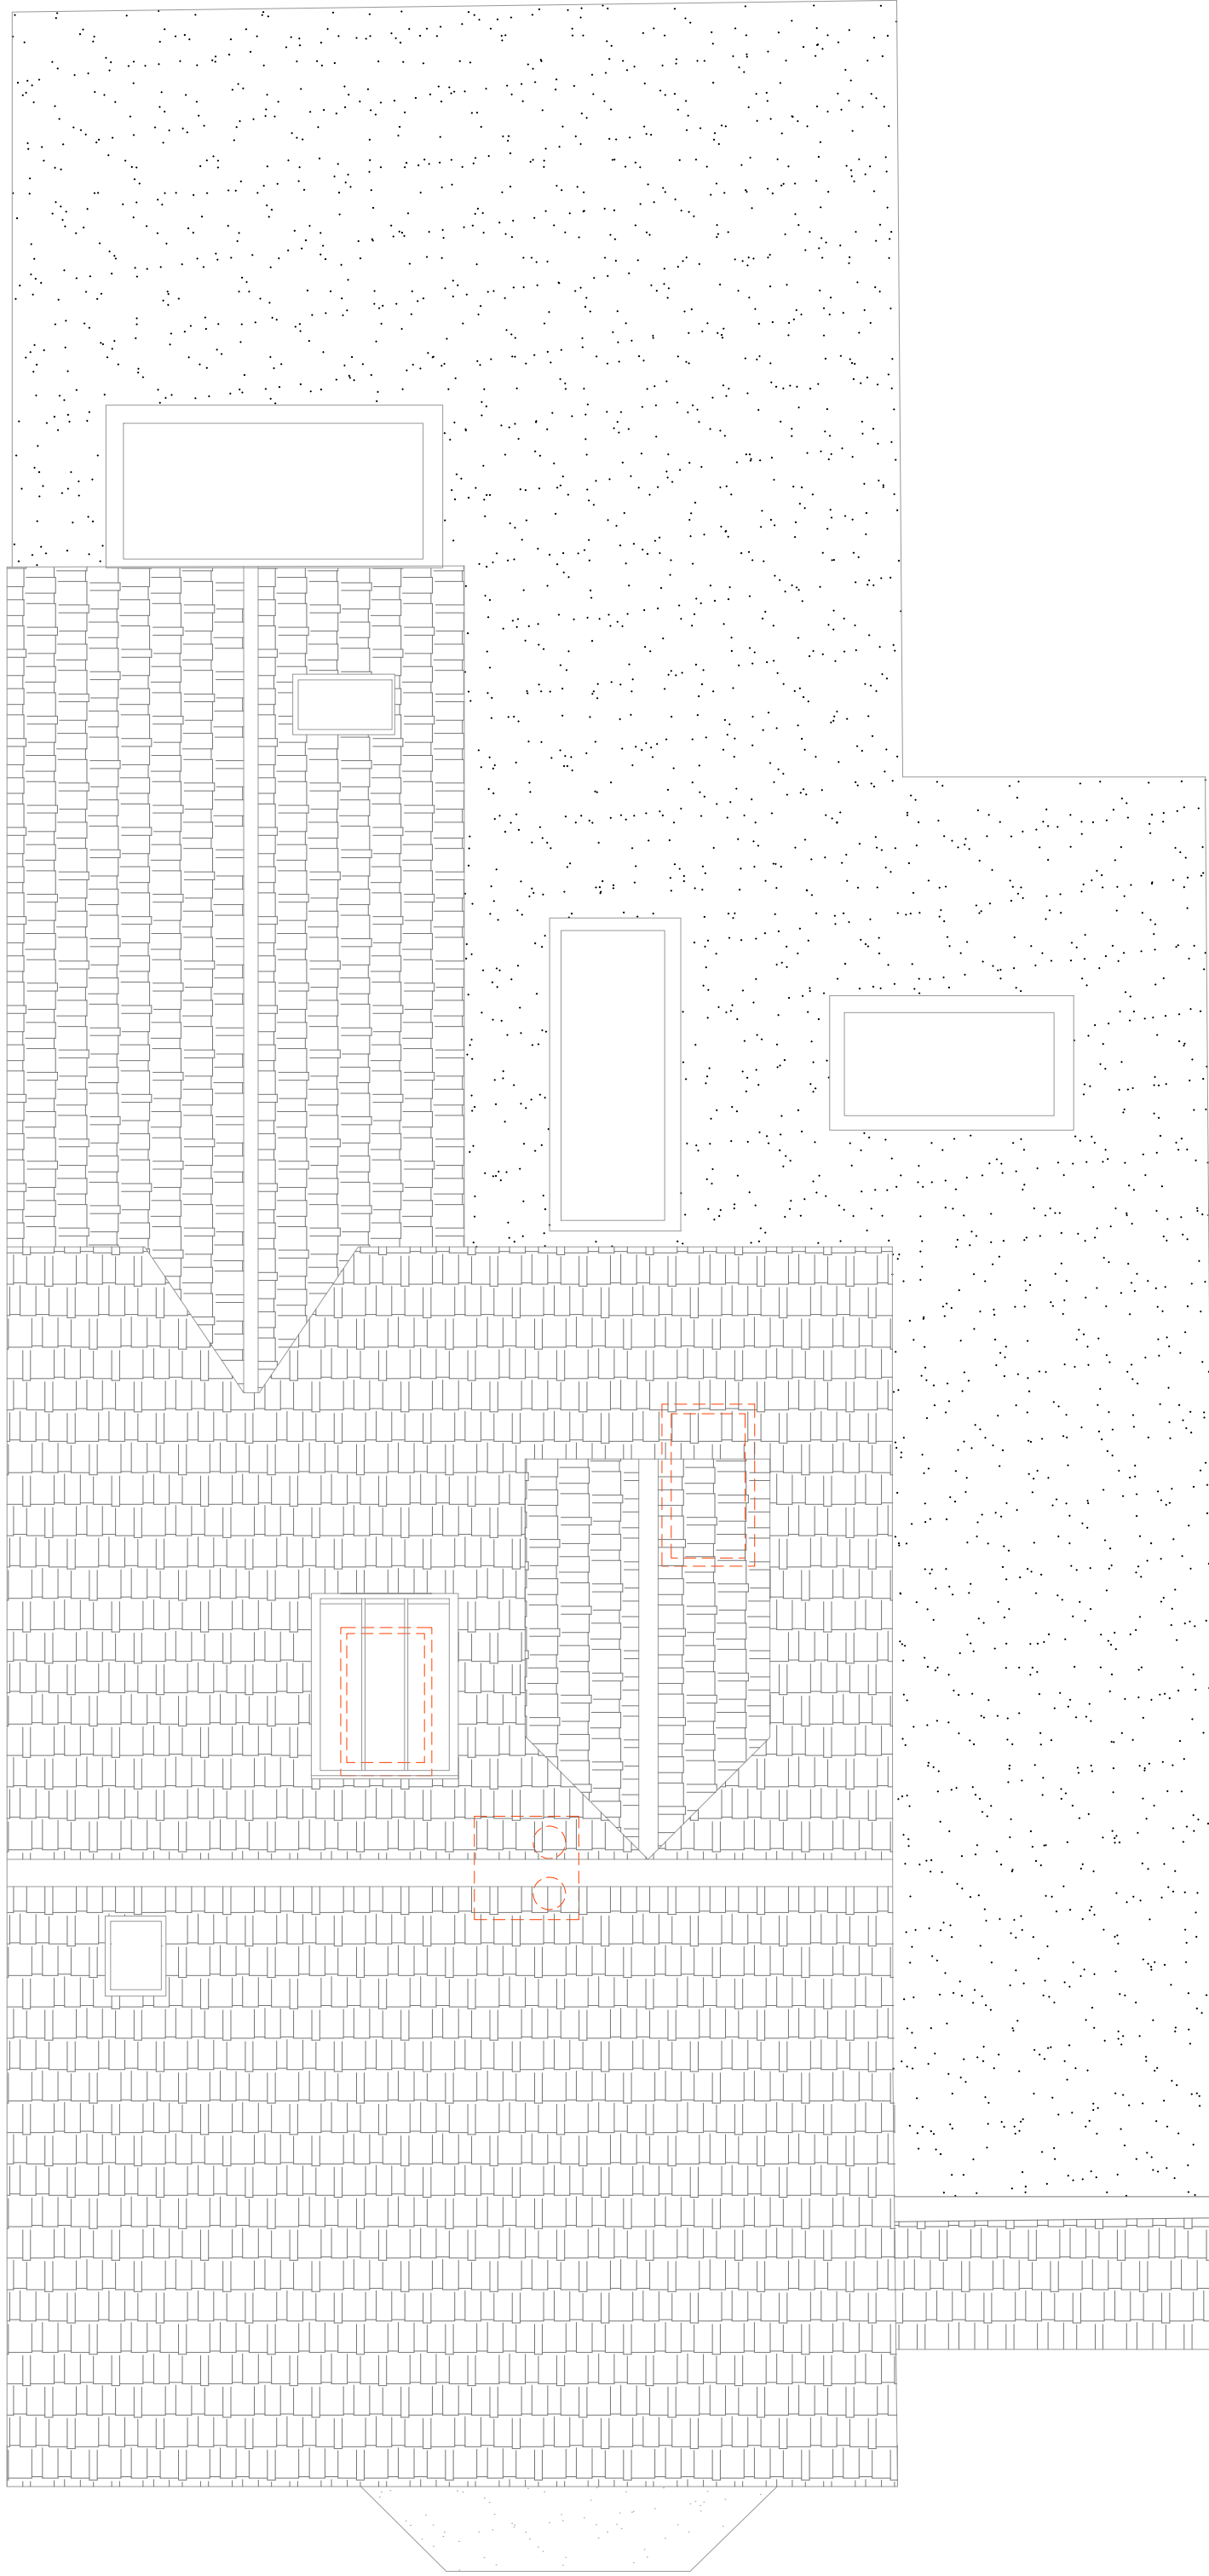

Roof Plan as Proposed
1:50 @ A1

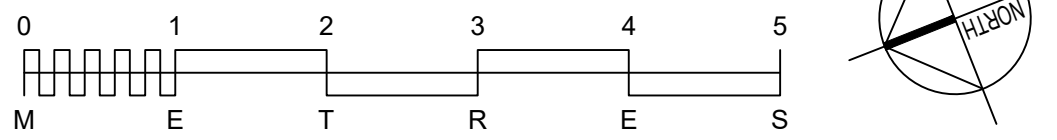

REV	DATE	DESCRIPTION
A	04.02.26	Rooflight amended

This drawing should be read in conjunction with all other drawings. Do not scale.
All Dimensions must be site checked.
Copyright © Catherine Whitby Architects

catherine whitby
ARCHITECTS

arb Architects
Registration
Board
REG NO: 069618R

Drawing Status		
PLANNING		
Project		
R Morris & S Basior, 7 South Avenue, Hurstpierpoint		
Title		
Block Plan and Proposed Floor Plans		
Project No.	Drawn By	Checked By
02519	cw	cw
Drawing No.		
003		
Scale	Date	Revision
Varies @ A1	Jan 26	A