







West Elevation (no change)
1:50 @ A1

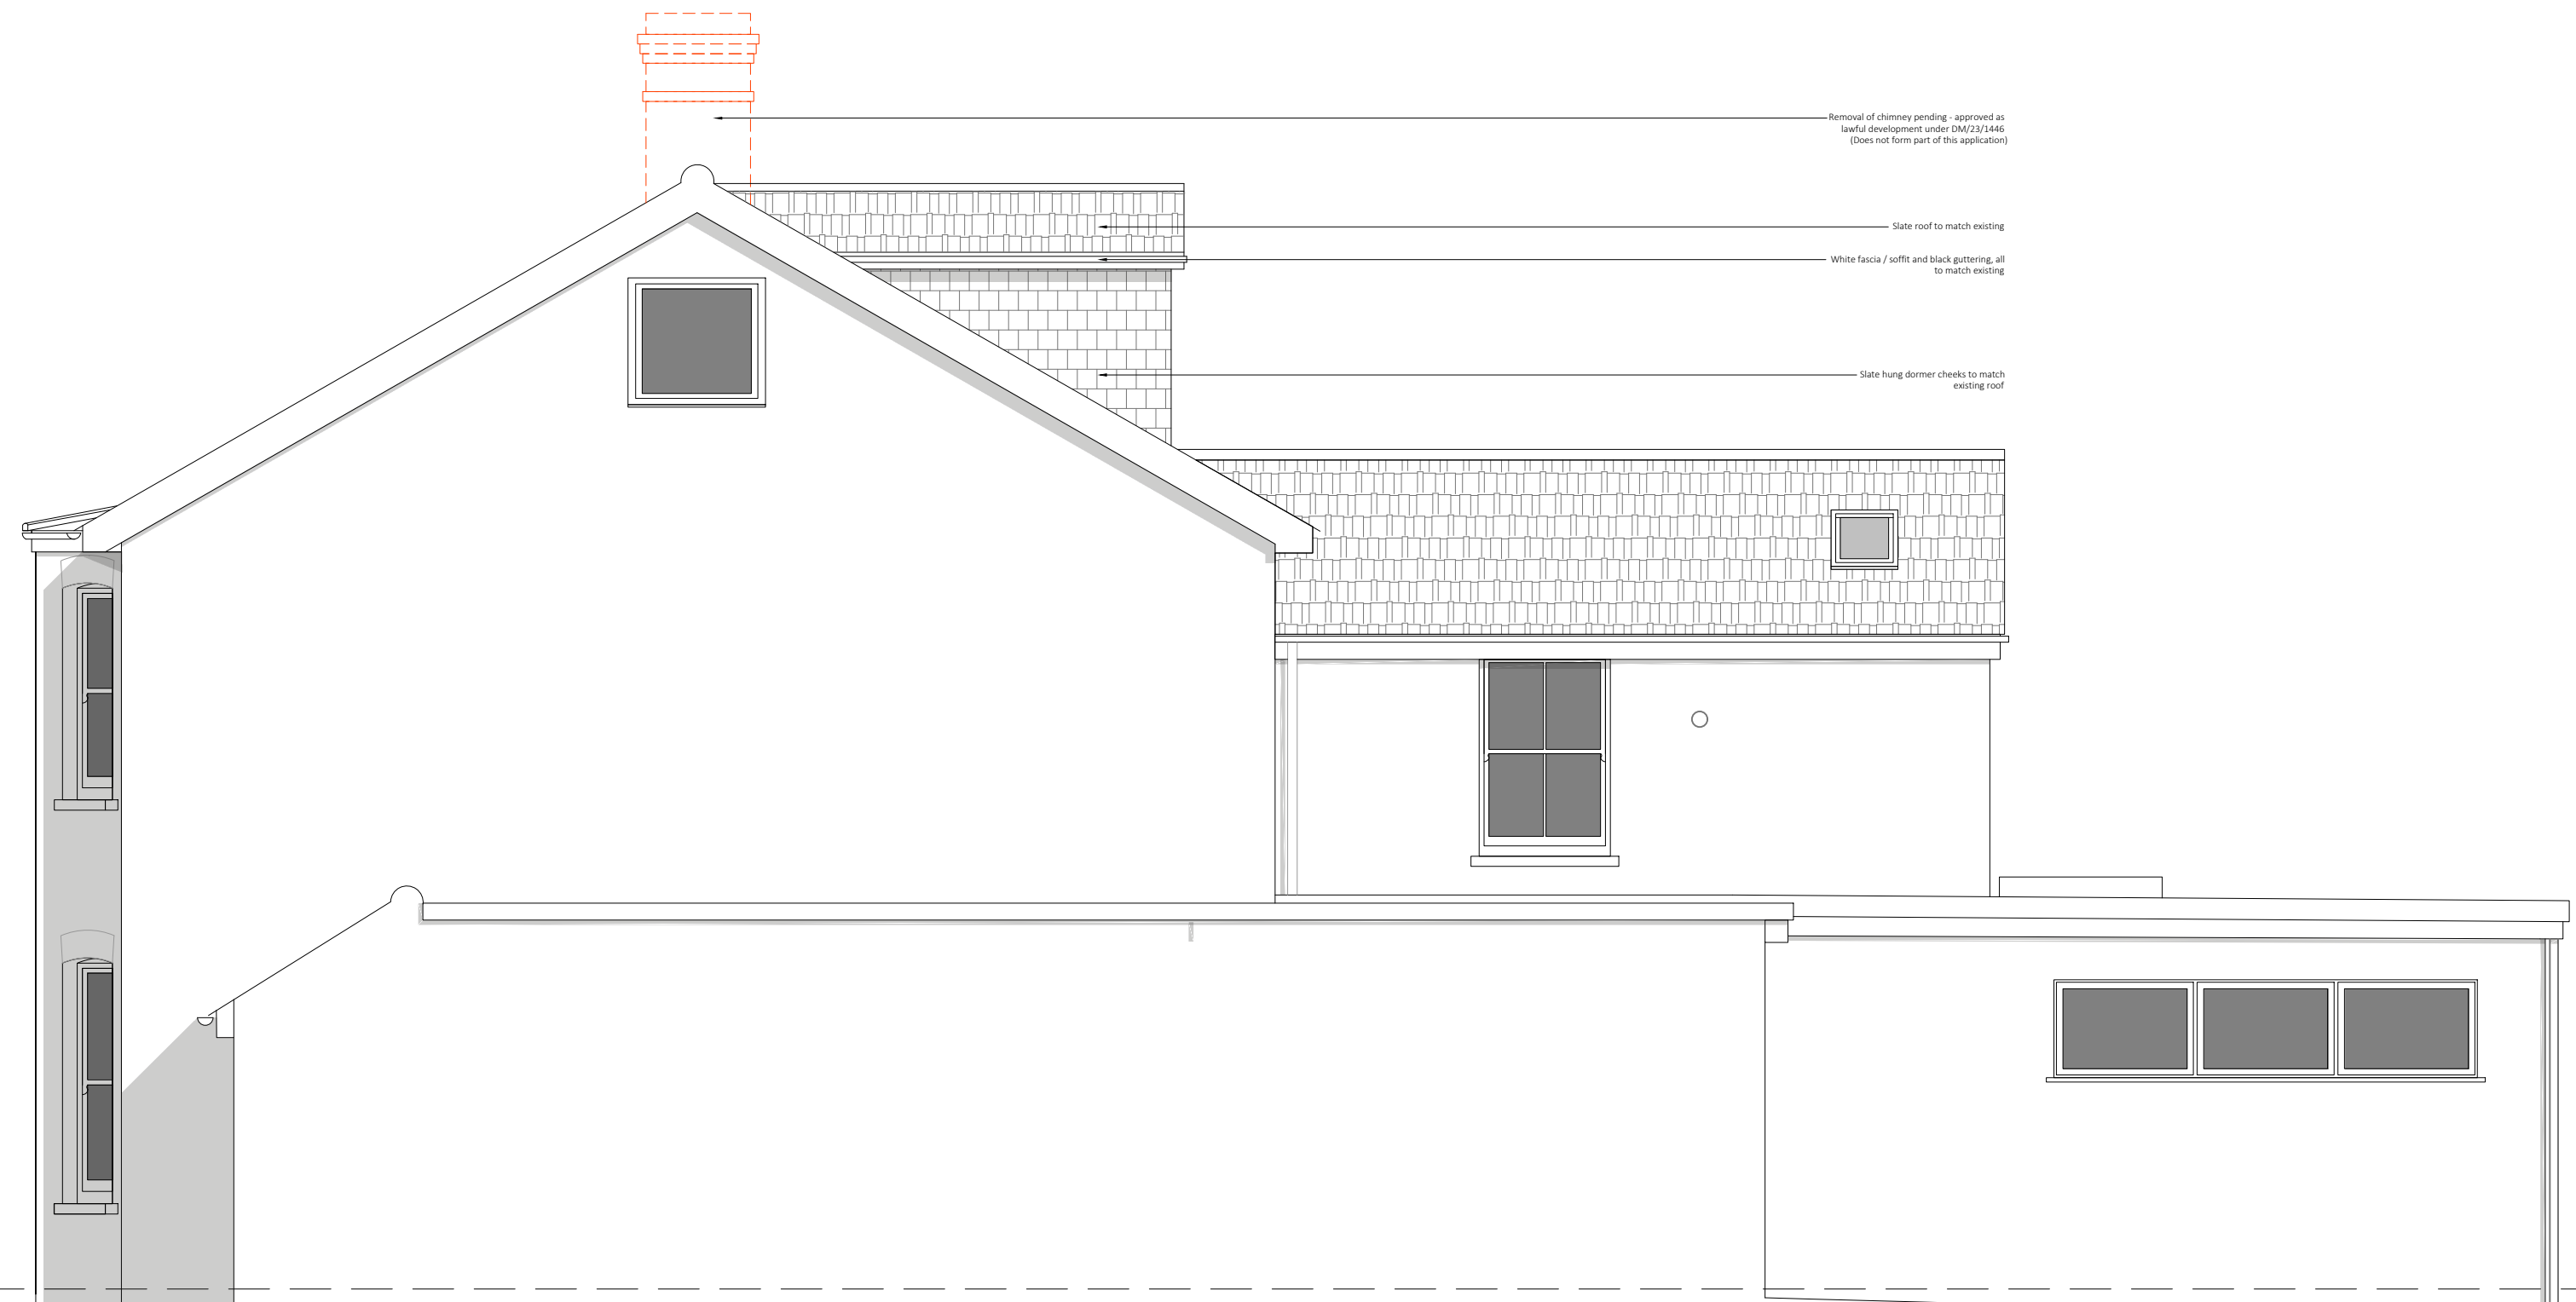

South Elevation as Proposed
1:50 @ A1

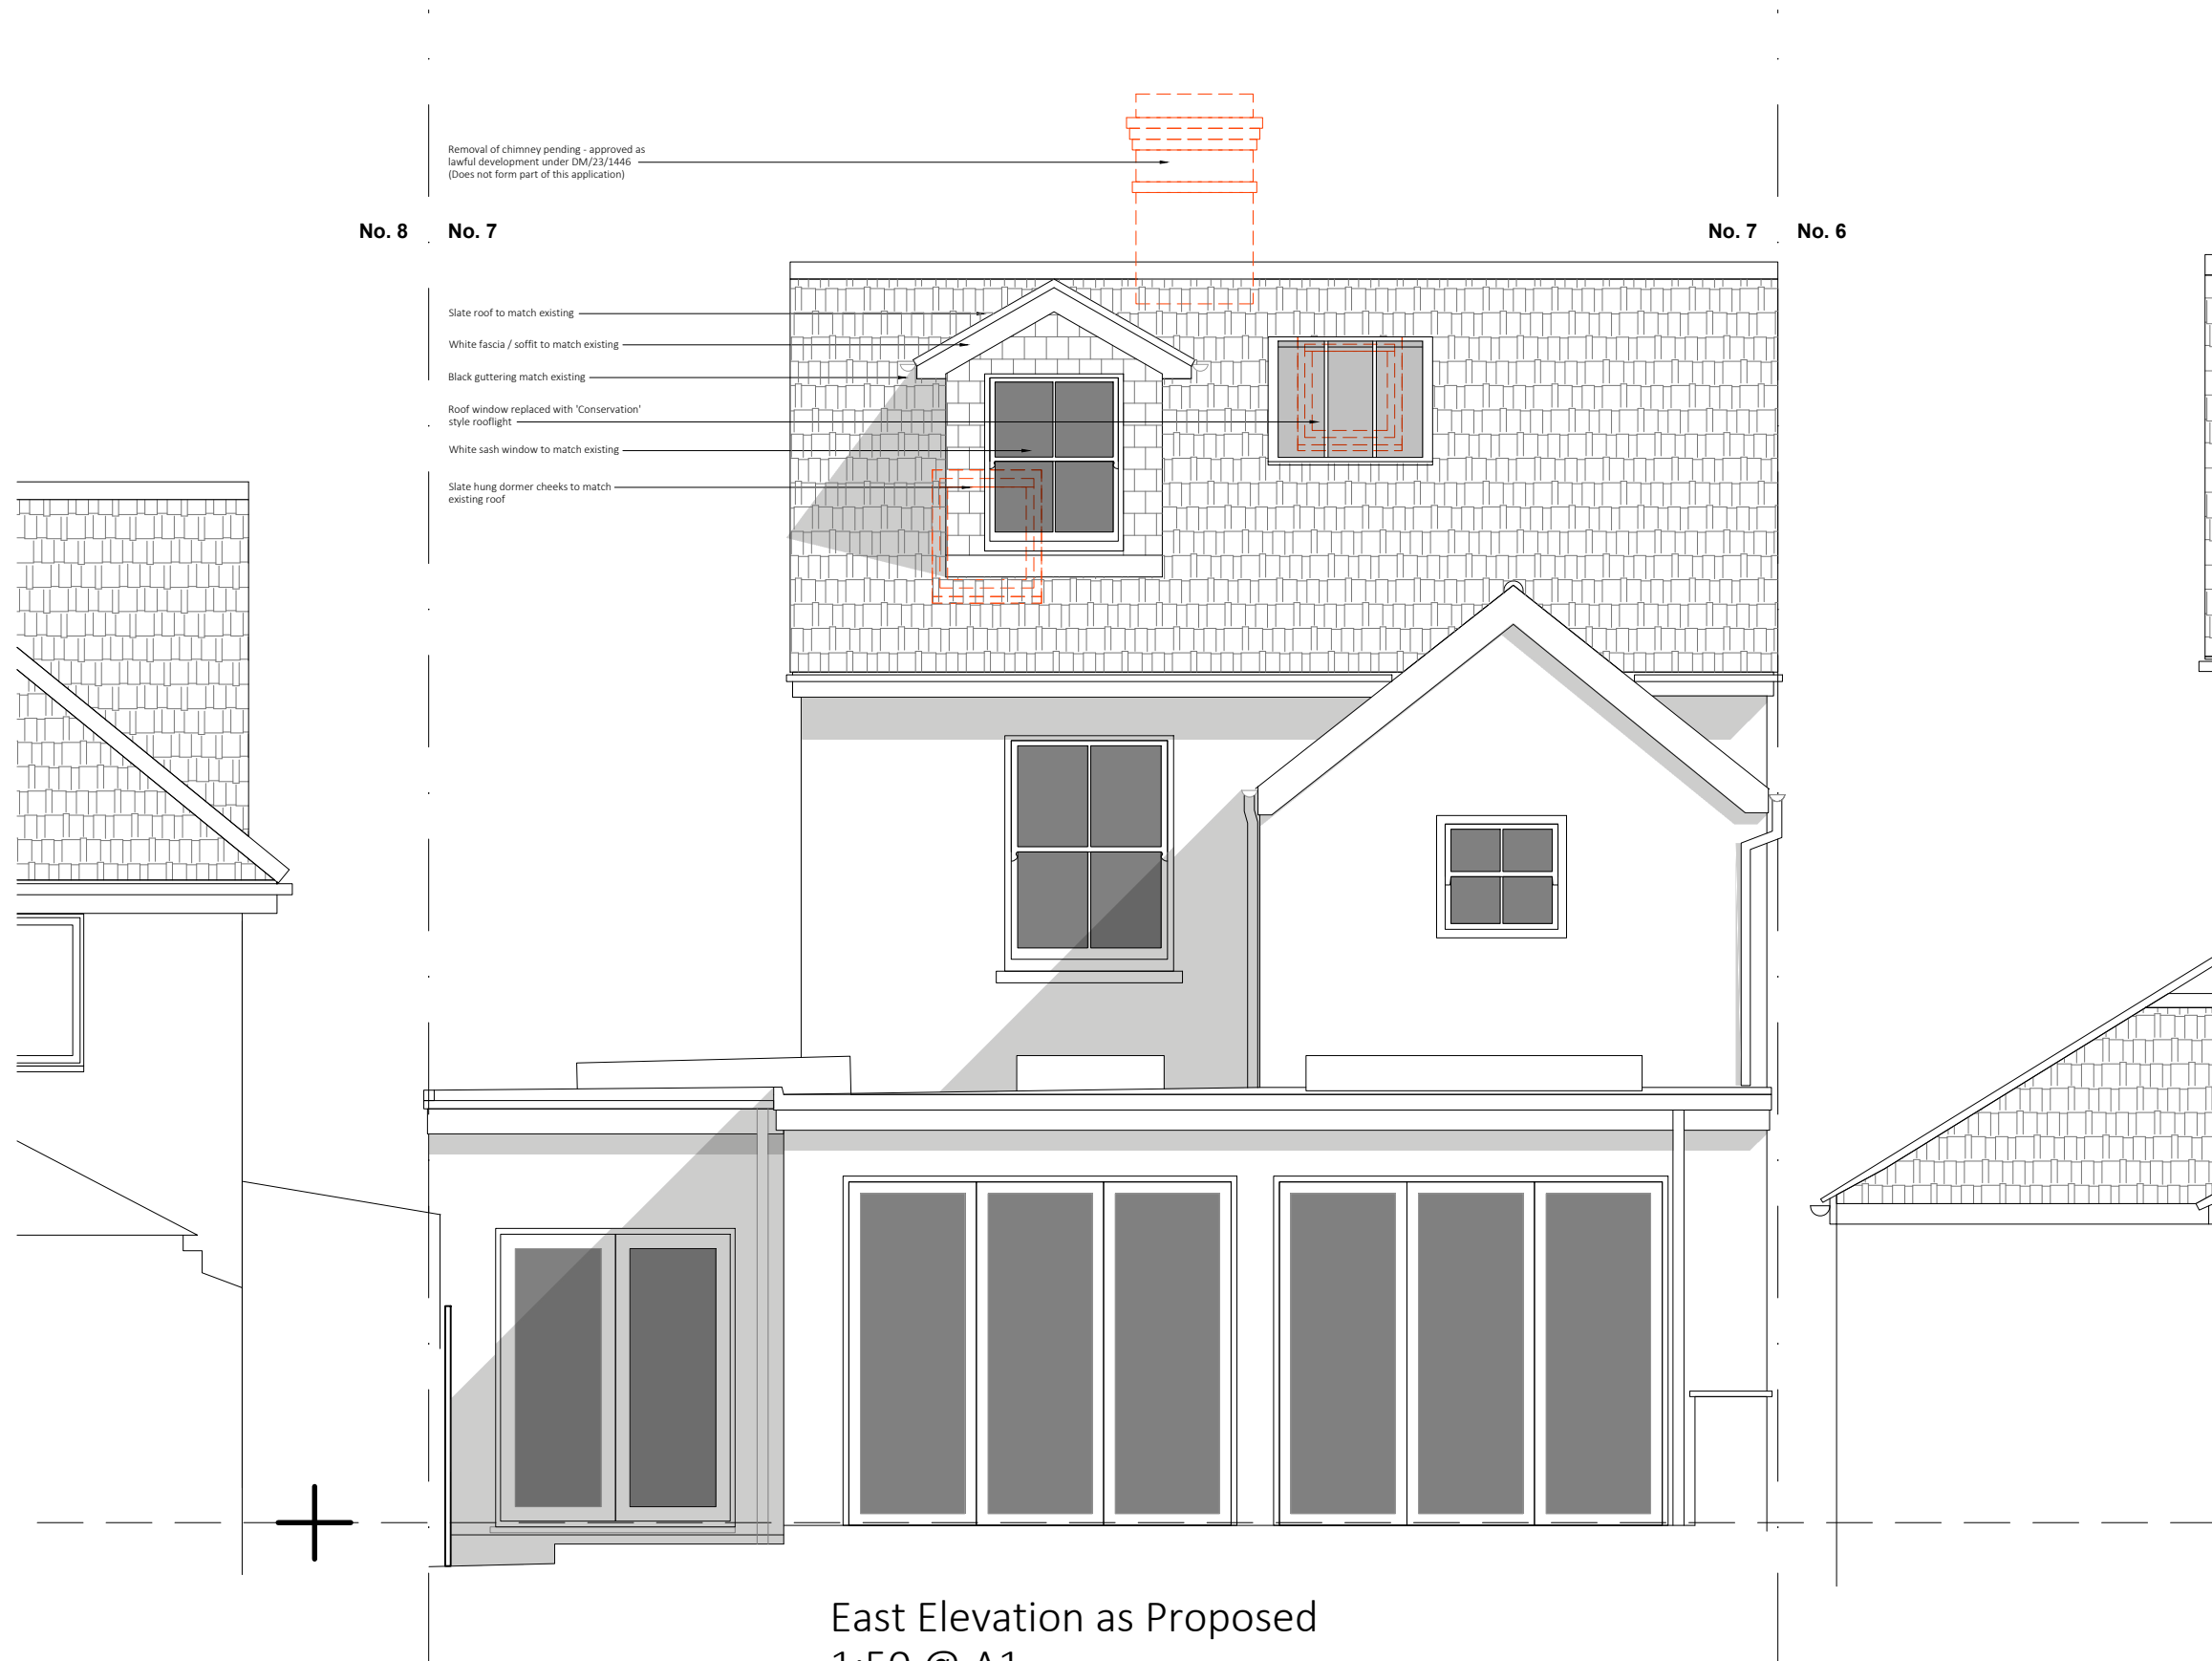

East Elevation as Proposed
1:50 @ A1

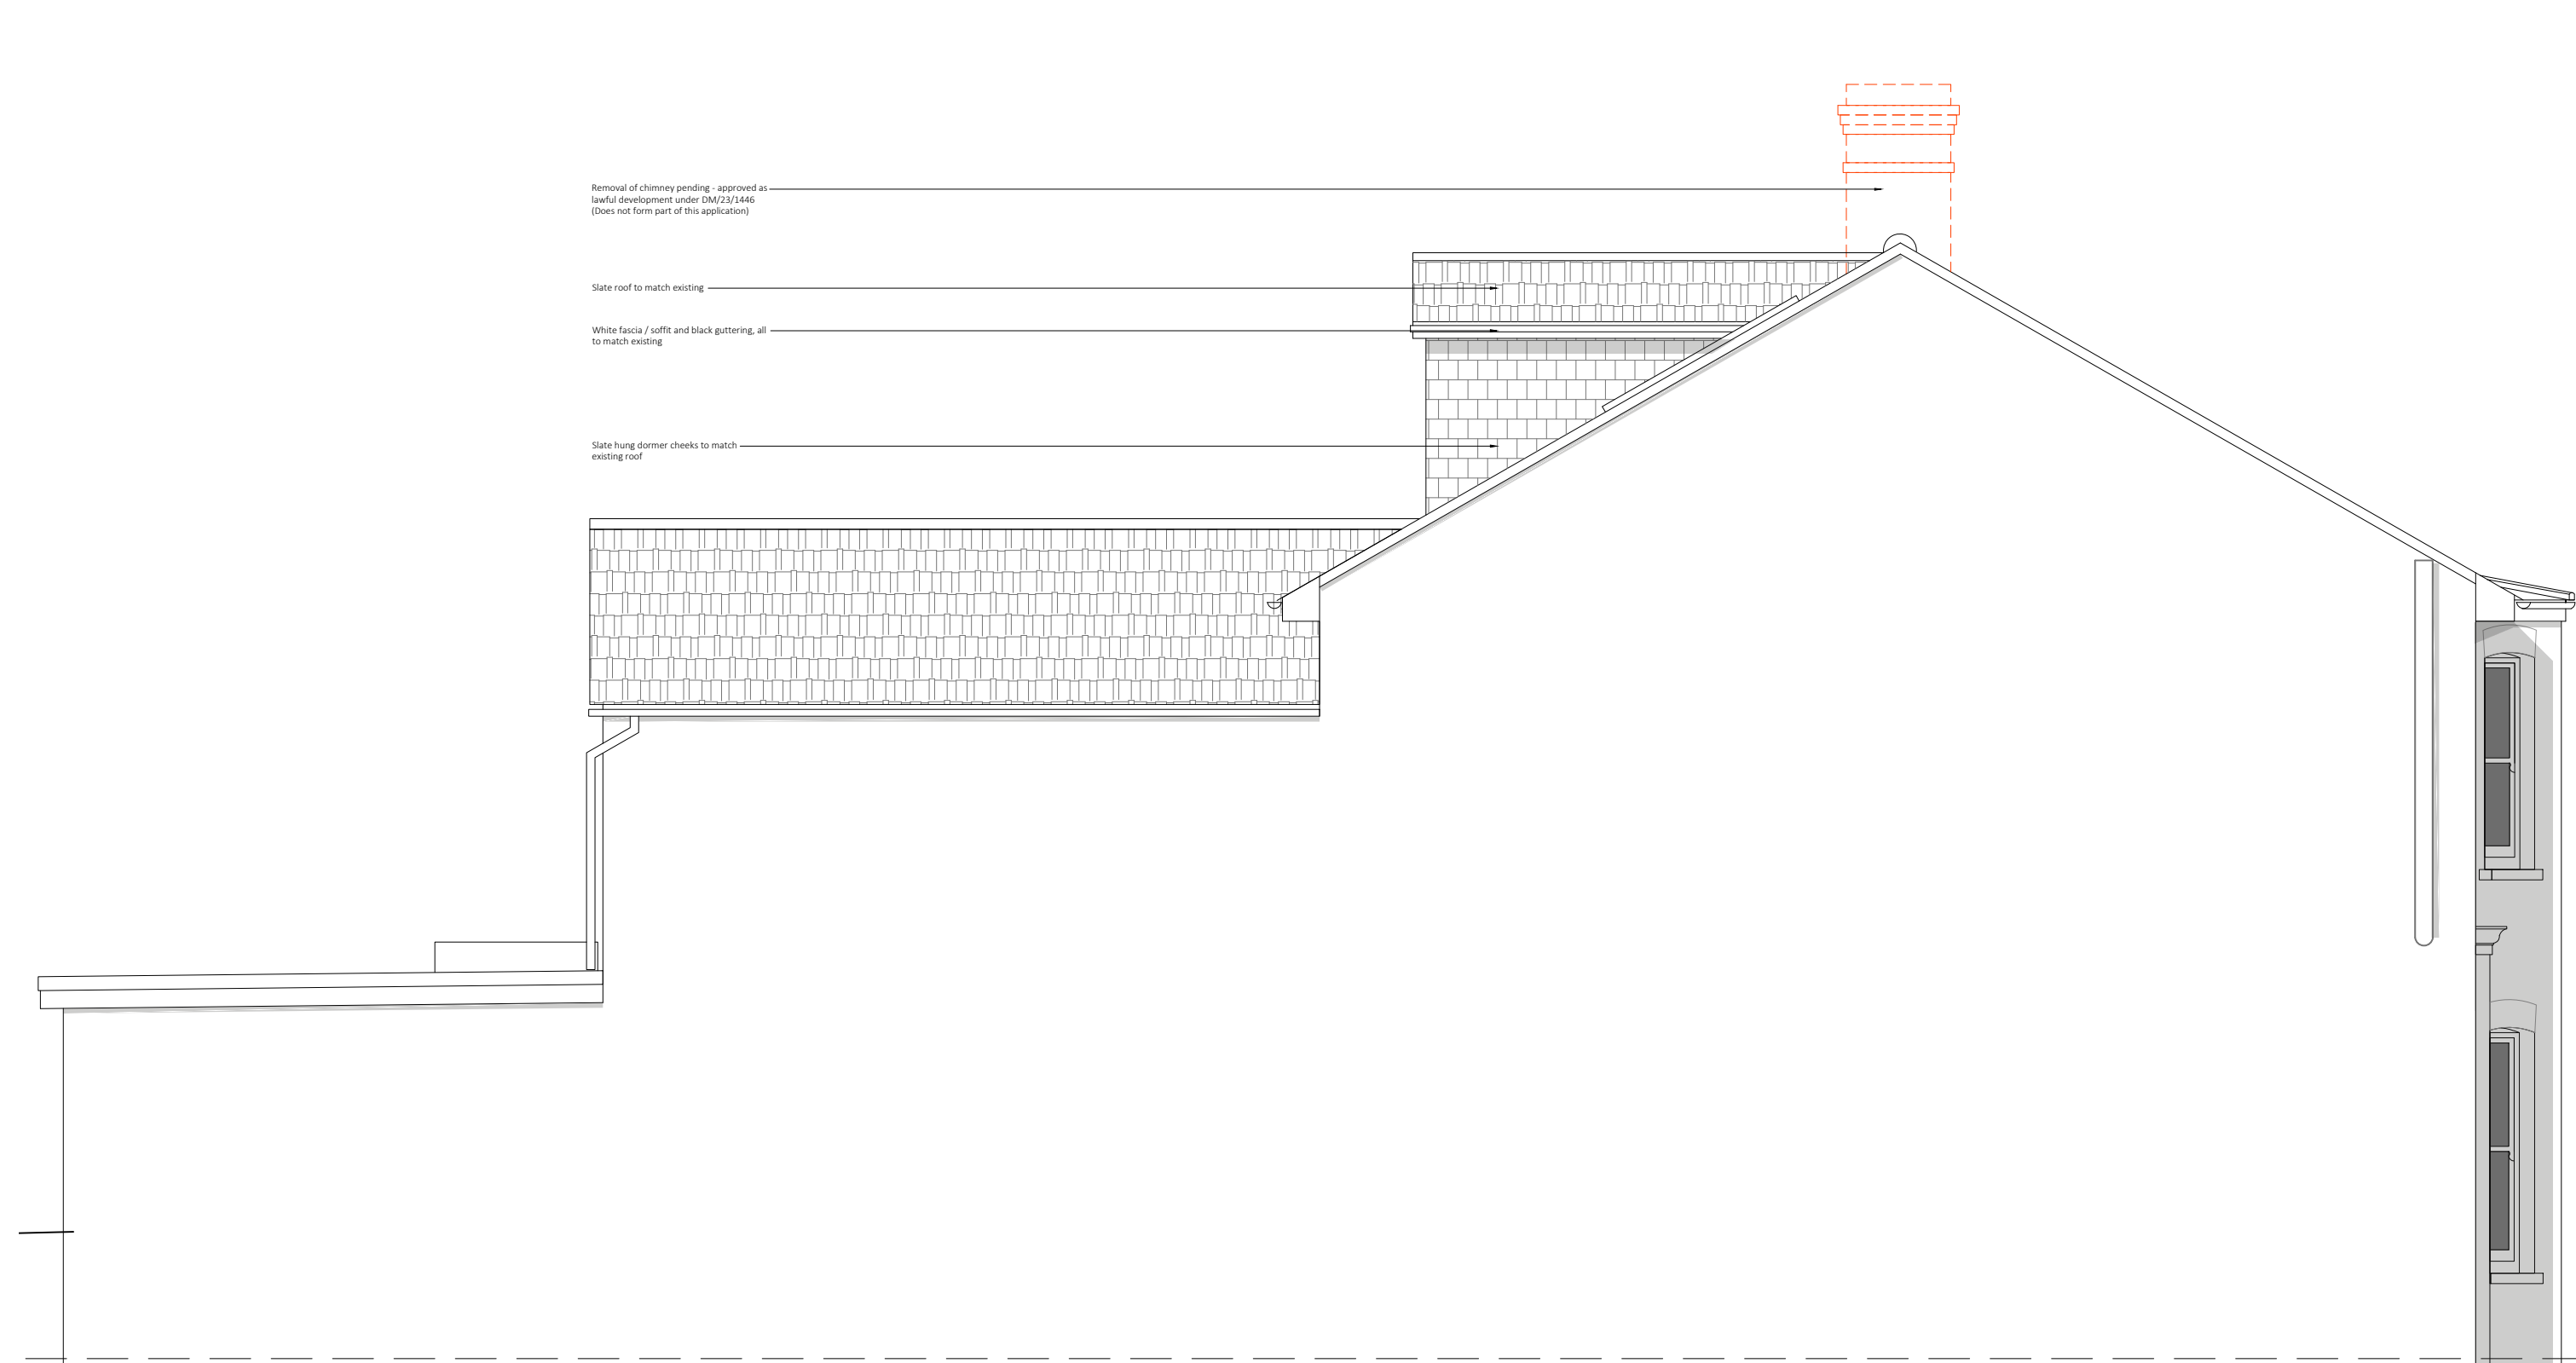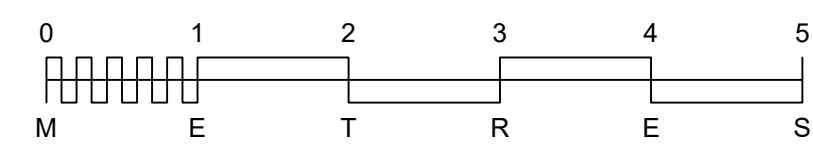

North Elevation as Proposed
1:50 @ A1

REV	DATE	DESCRIPTION
A	04.02.26	Rooflight amended

This drawing should be read in conjunction with all other drawings. Do not scale.
All Dimensions must be site checked.
Copyright © Catherine Whitby Architects

catherine whitby
ARCHITECTS

arb Architects
Registration
Board
REG NO: 069618B

Drawing Status
PLANNING

Project
R Morris & S Basior,
7 South Avenue,
Hurstpierpoint

Title
Proposed Elevations

Project No. 02519	Drawn By cw	Checked By cw
Drawing No. 004		
Scale 1:50 @ A1	Date Jan 26	Revision A