


Proposed front elevation (east)


Proposed side elevation (north)

Proposed rear elevation (west)

Proposed side elevation (south)

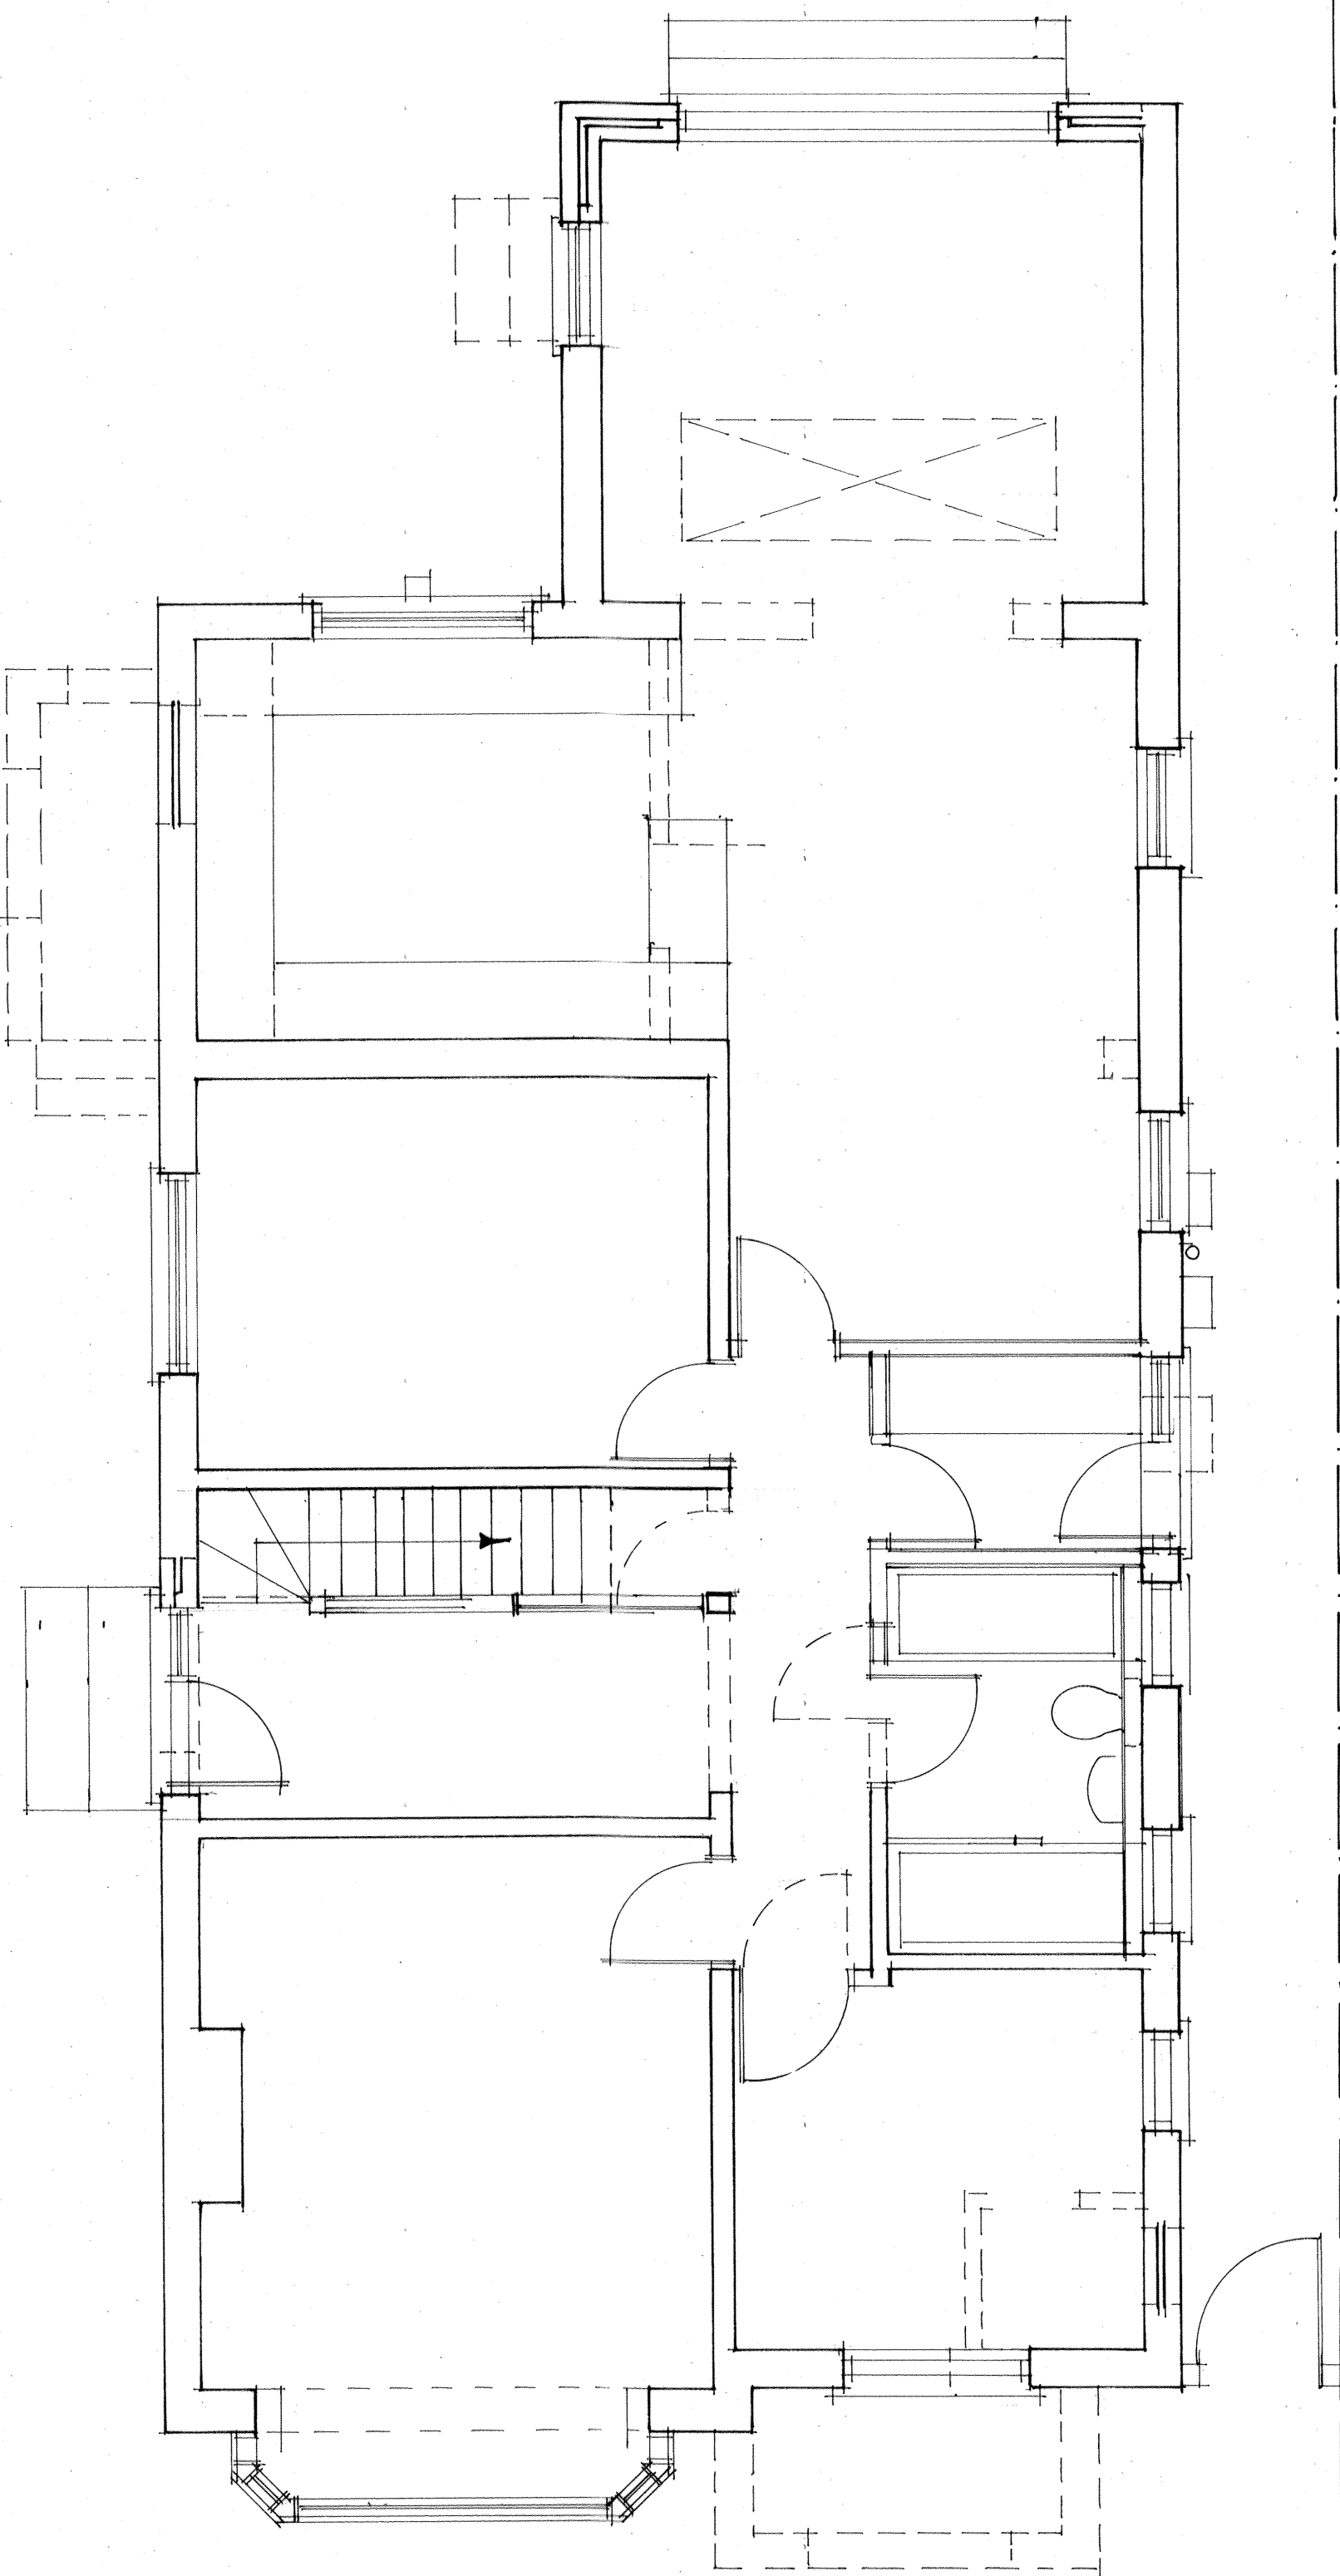


Proposed Ground Floor Plan

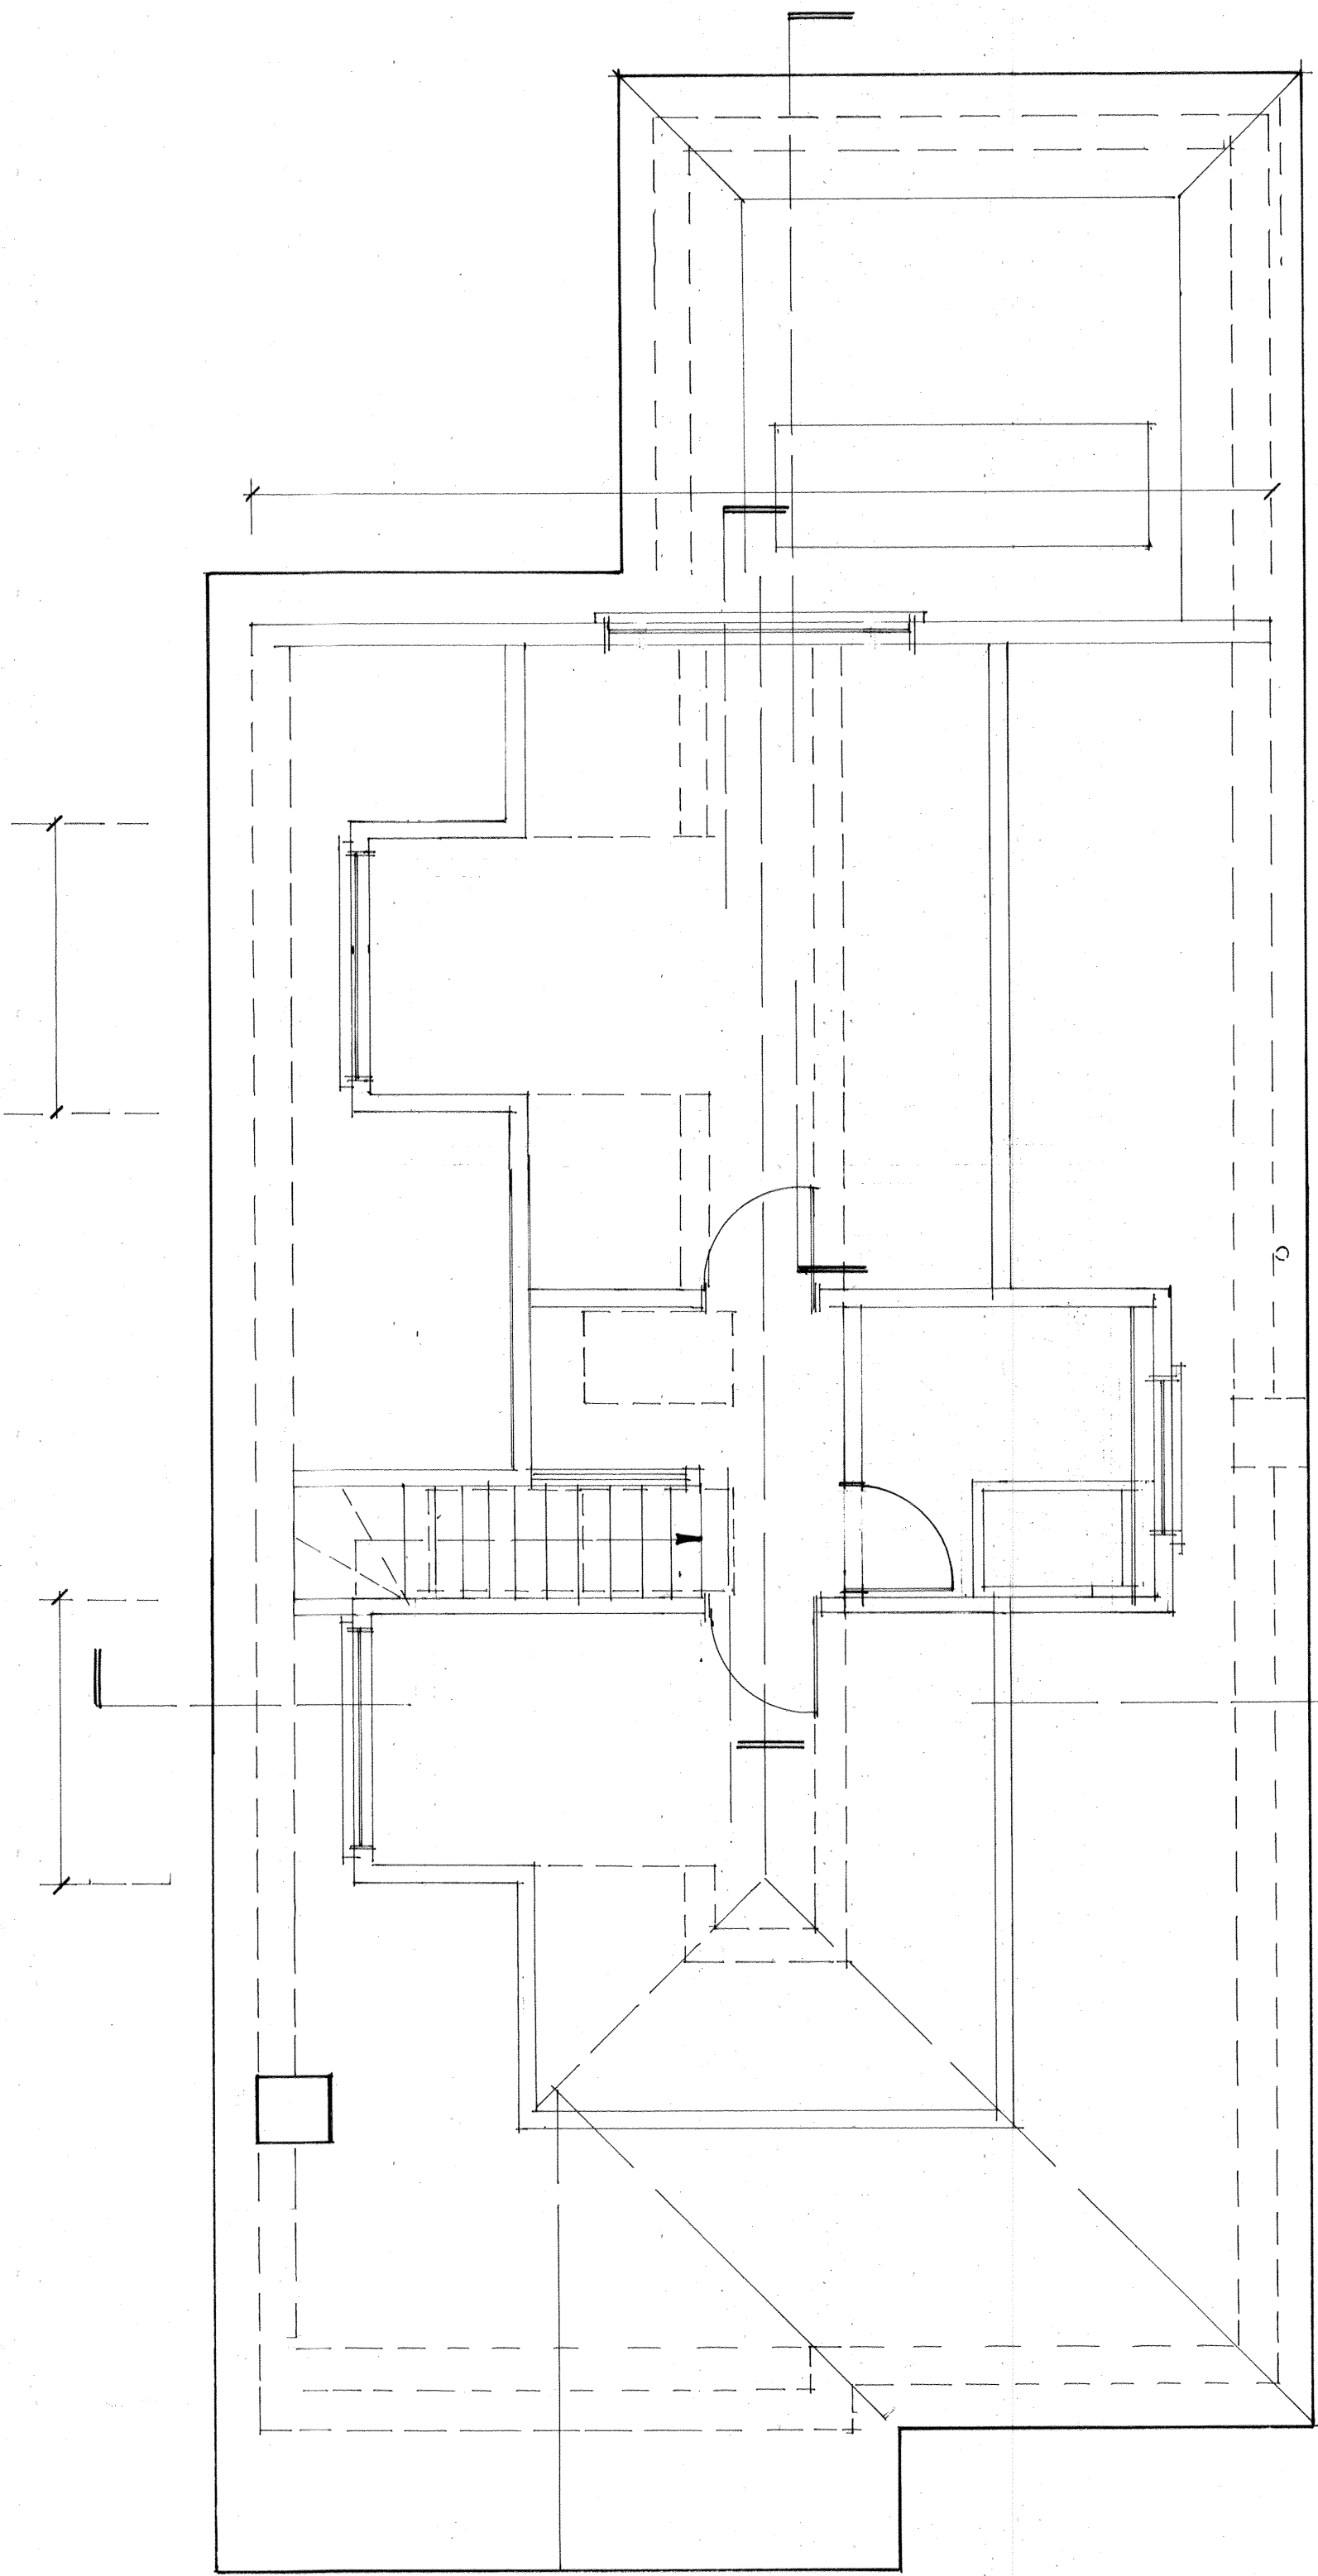


Proposed First Floor / Roof Plan




Block Plan (scale 1:500)

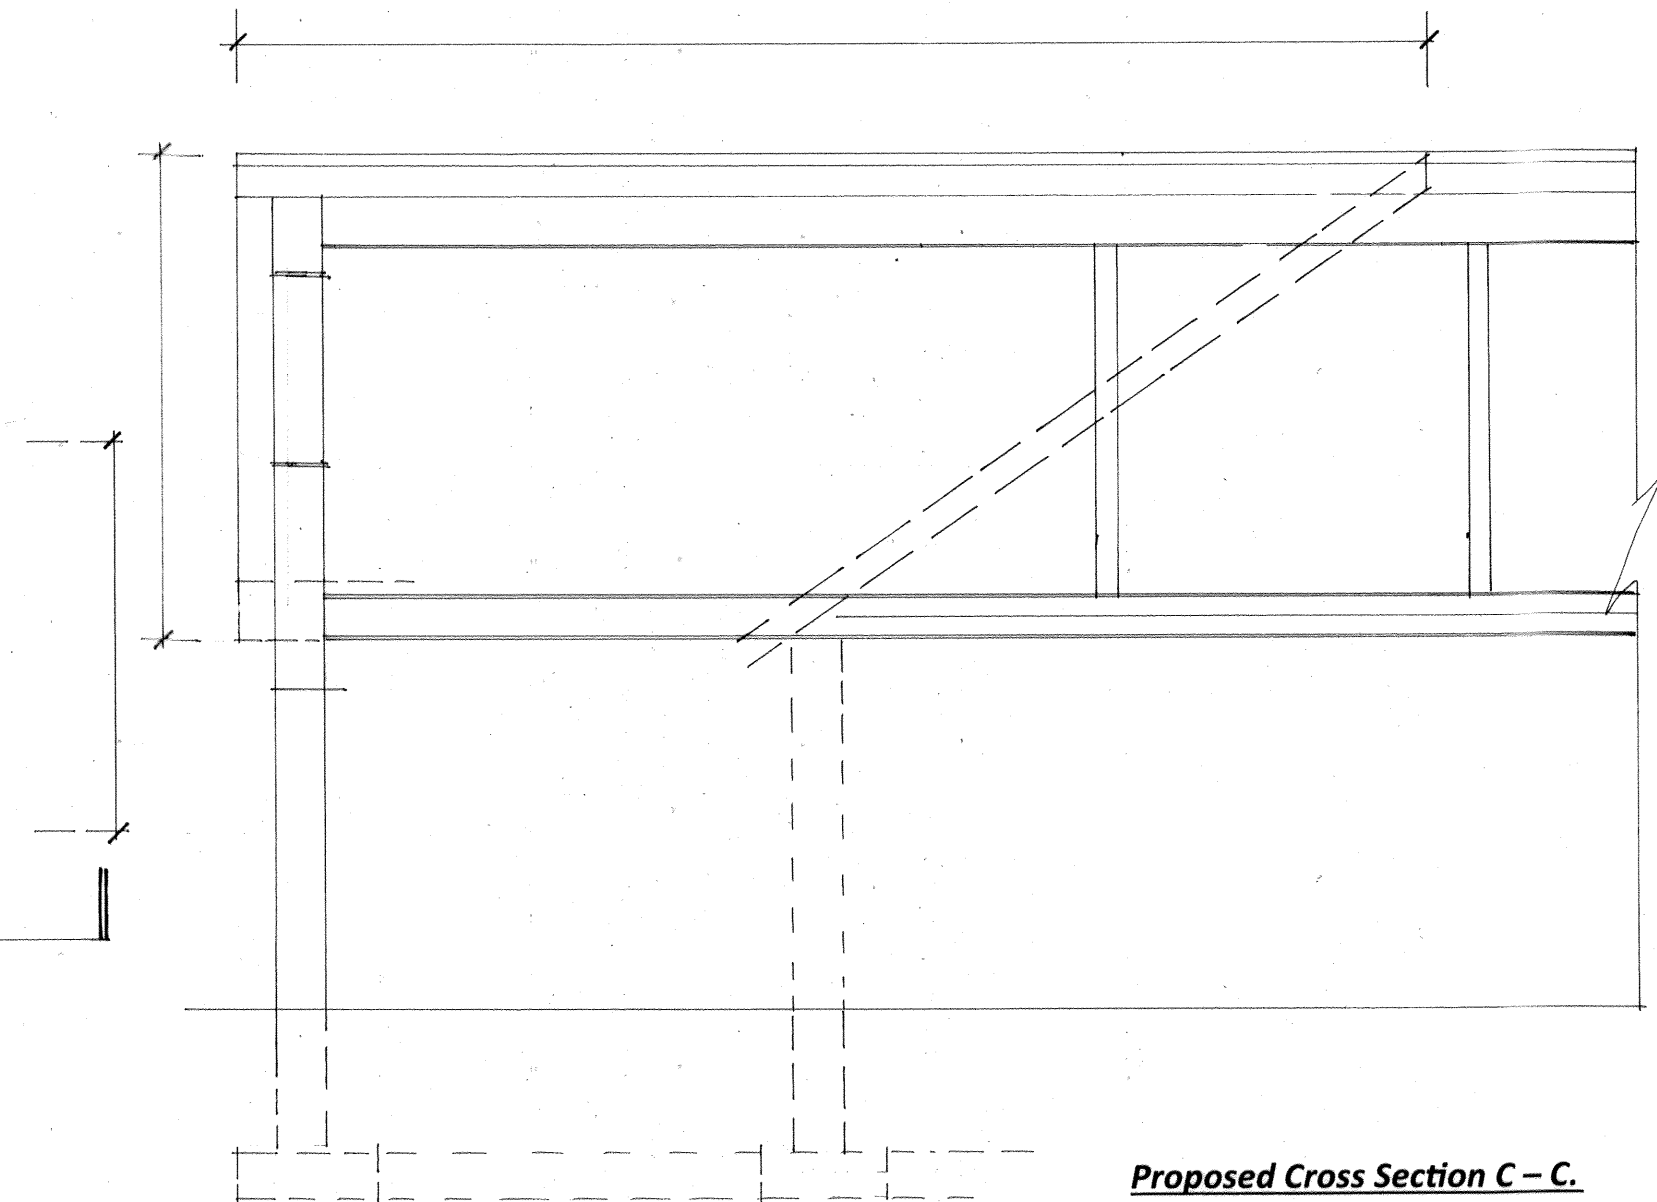

Proposed Cross Section C - C.

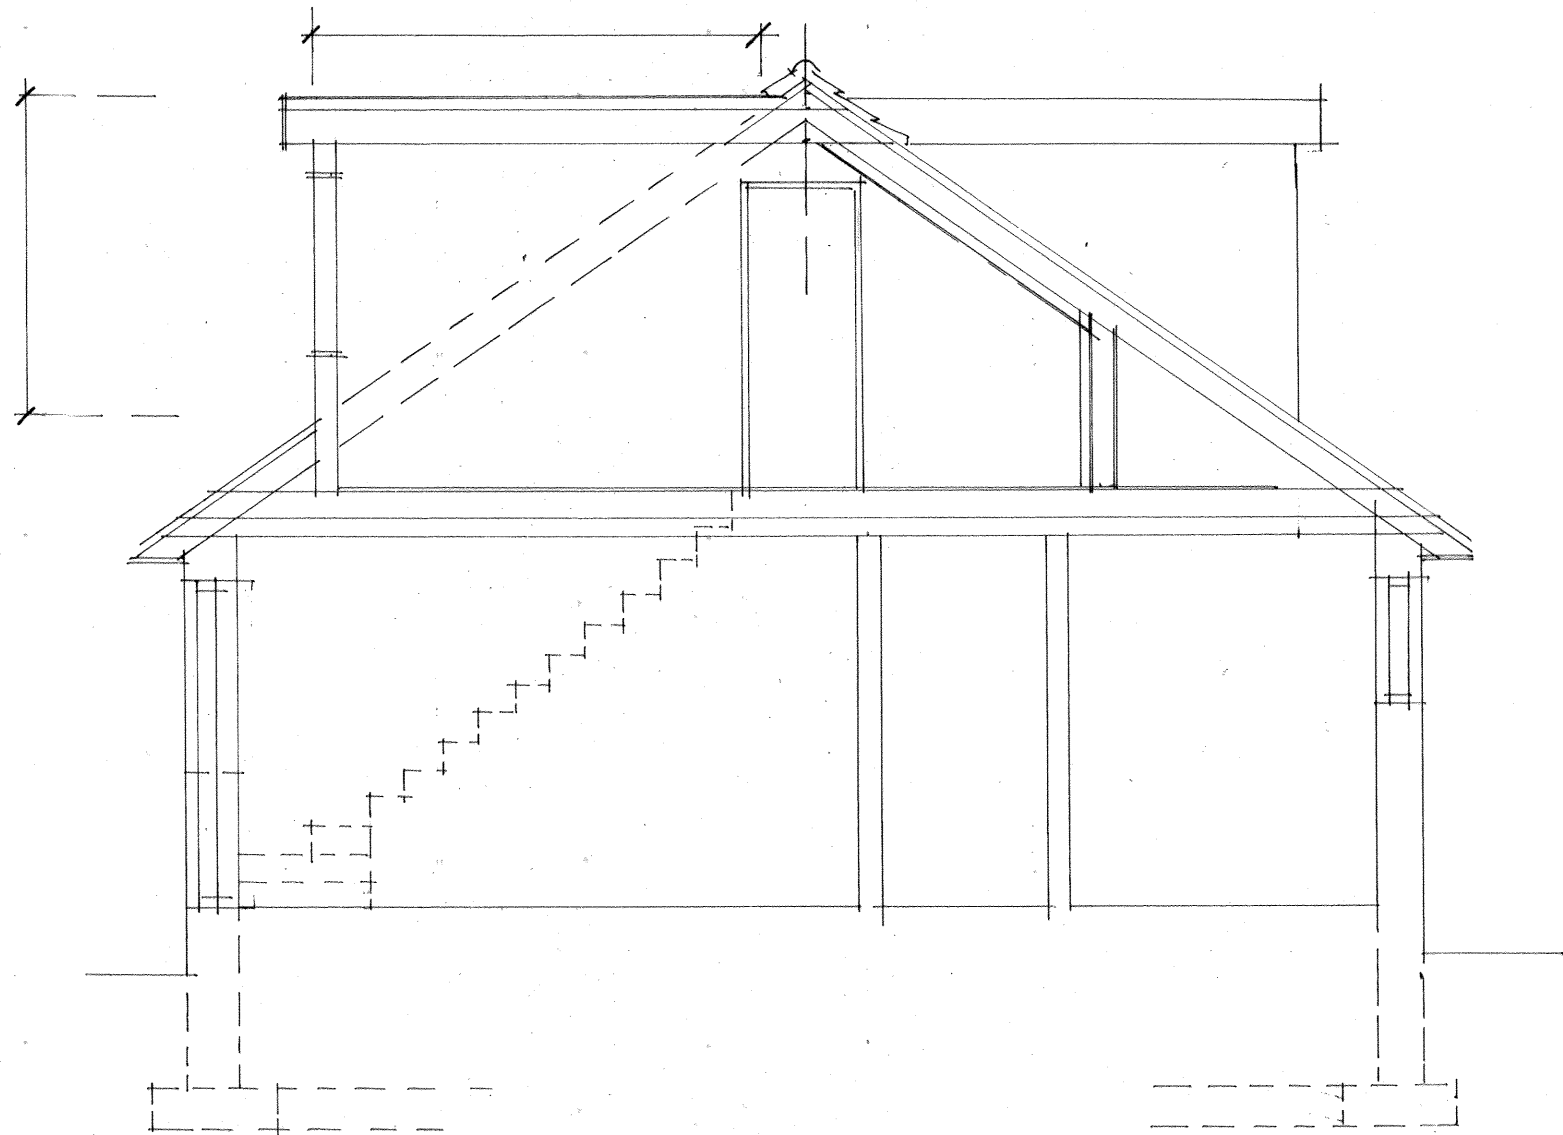

Proposed Cross Section D - D.

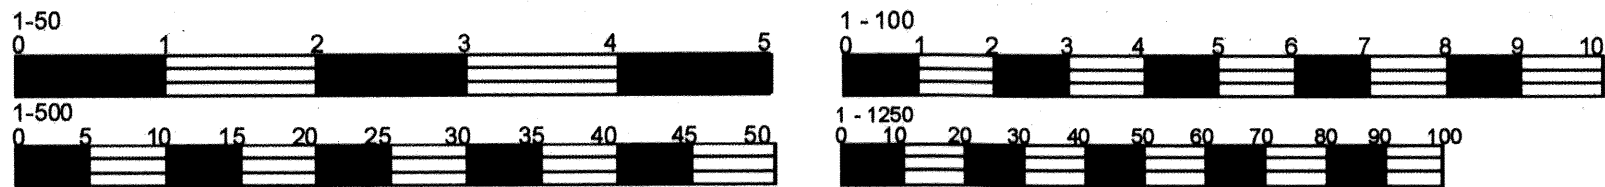

PLANNING & BUILDING REGULATIONS APPLICATION DRAWING

Notes:

Date	Revisions

copyright

SDRDesigns
Architectural & Planning Consultants
14 Batemans Road,
Brighton
East Sussex
BN2 6RD
Tel: 0790 9986787
Email: sdr_designs@hotmail.com

Client
Mr & Mrs D Wickens.
Job Title
Proposed roof conversion and internal alterations. (extension of pitched roof over rear extension, three flat roof side facing dormers, new pitched / flat roof over conservatory. All to form additional bedrooms, bathroom, utility room and open plan kitchen / breakfast / dining / living room area)
45, Mackie Avenue.
Hassocks.
BN6 8NH.
West Sussex.

Drawing Title
Proposed ground floor plan, first floor / roof plan, elevations
Proposed Cross Sections C - C / D - D and Block Plan.

Scale 1:100, 1:50 & 1:500 @ A1.

Date September 2025. Drawn SLW.

EXISTING / PROPOSED INFORMATION

Drg. No. PA / BR 1782025 / 02. Rev.