




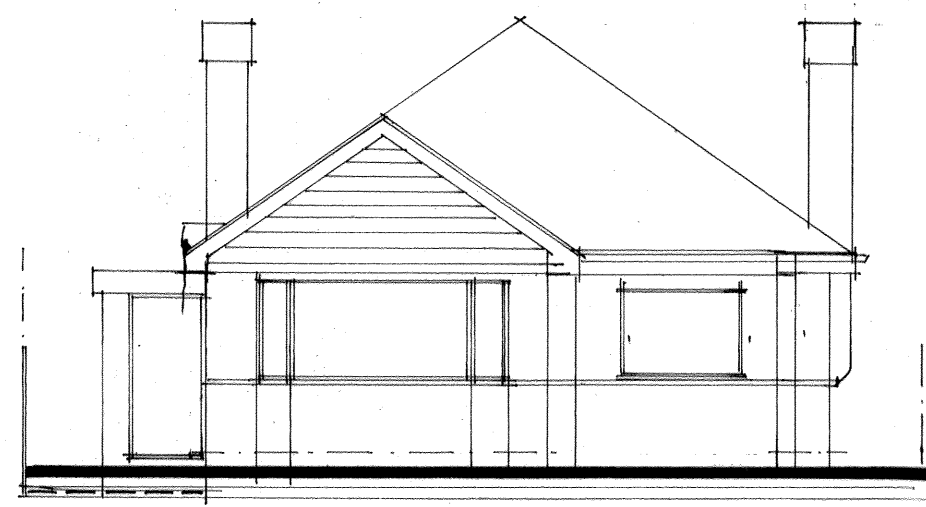


Existing front elevation (east)

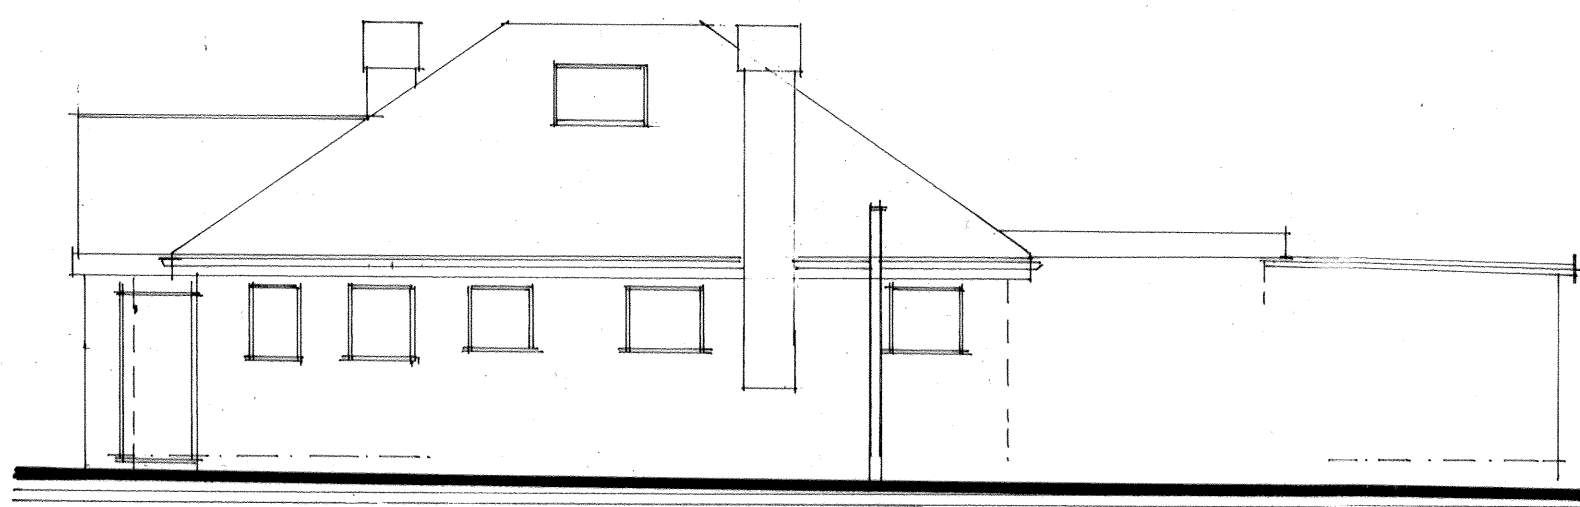


Existing side elevation (north)

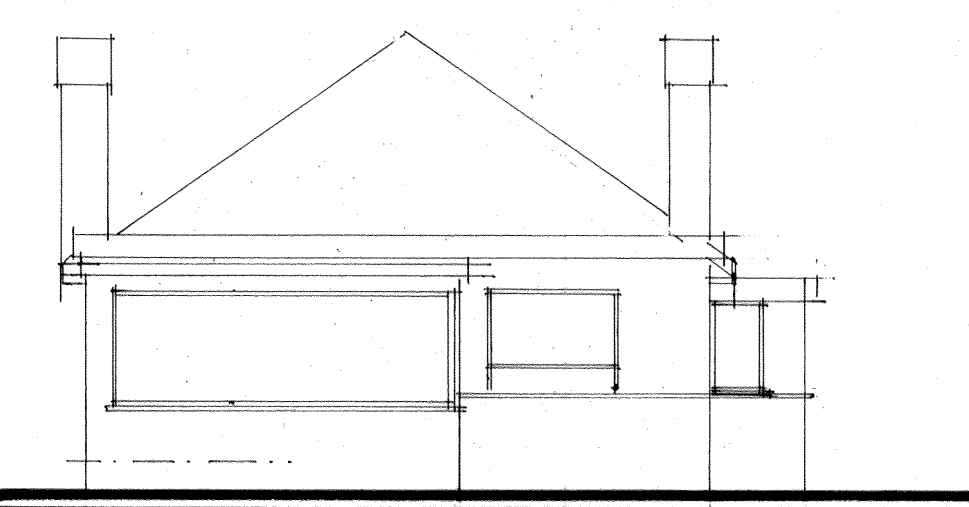


Existing rear elevation (west)

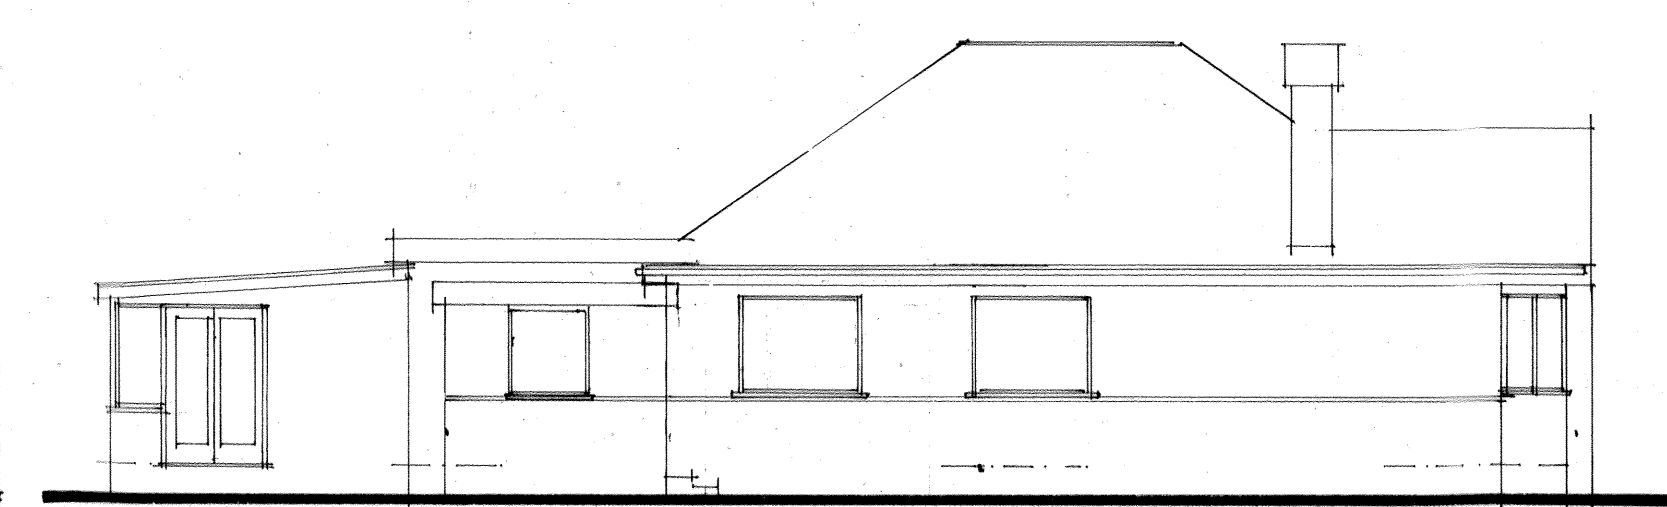

Existing side elevation (south)

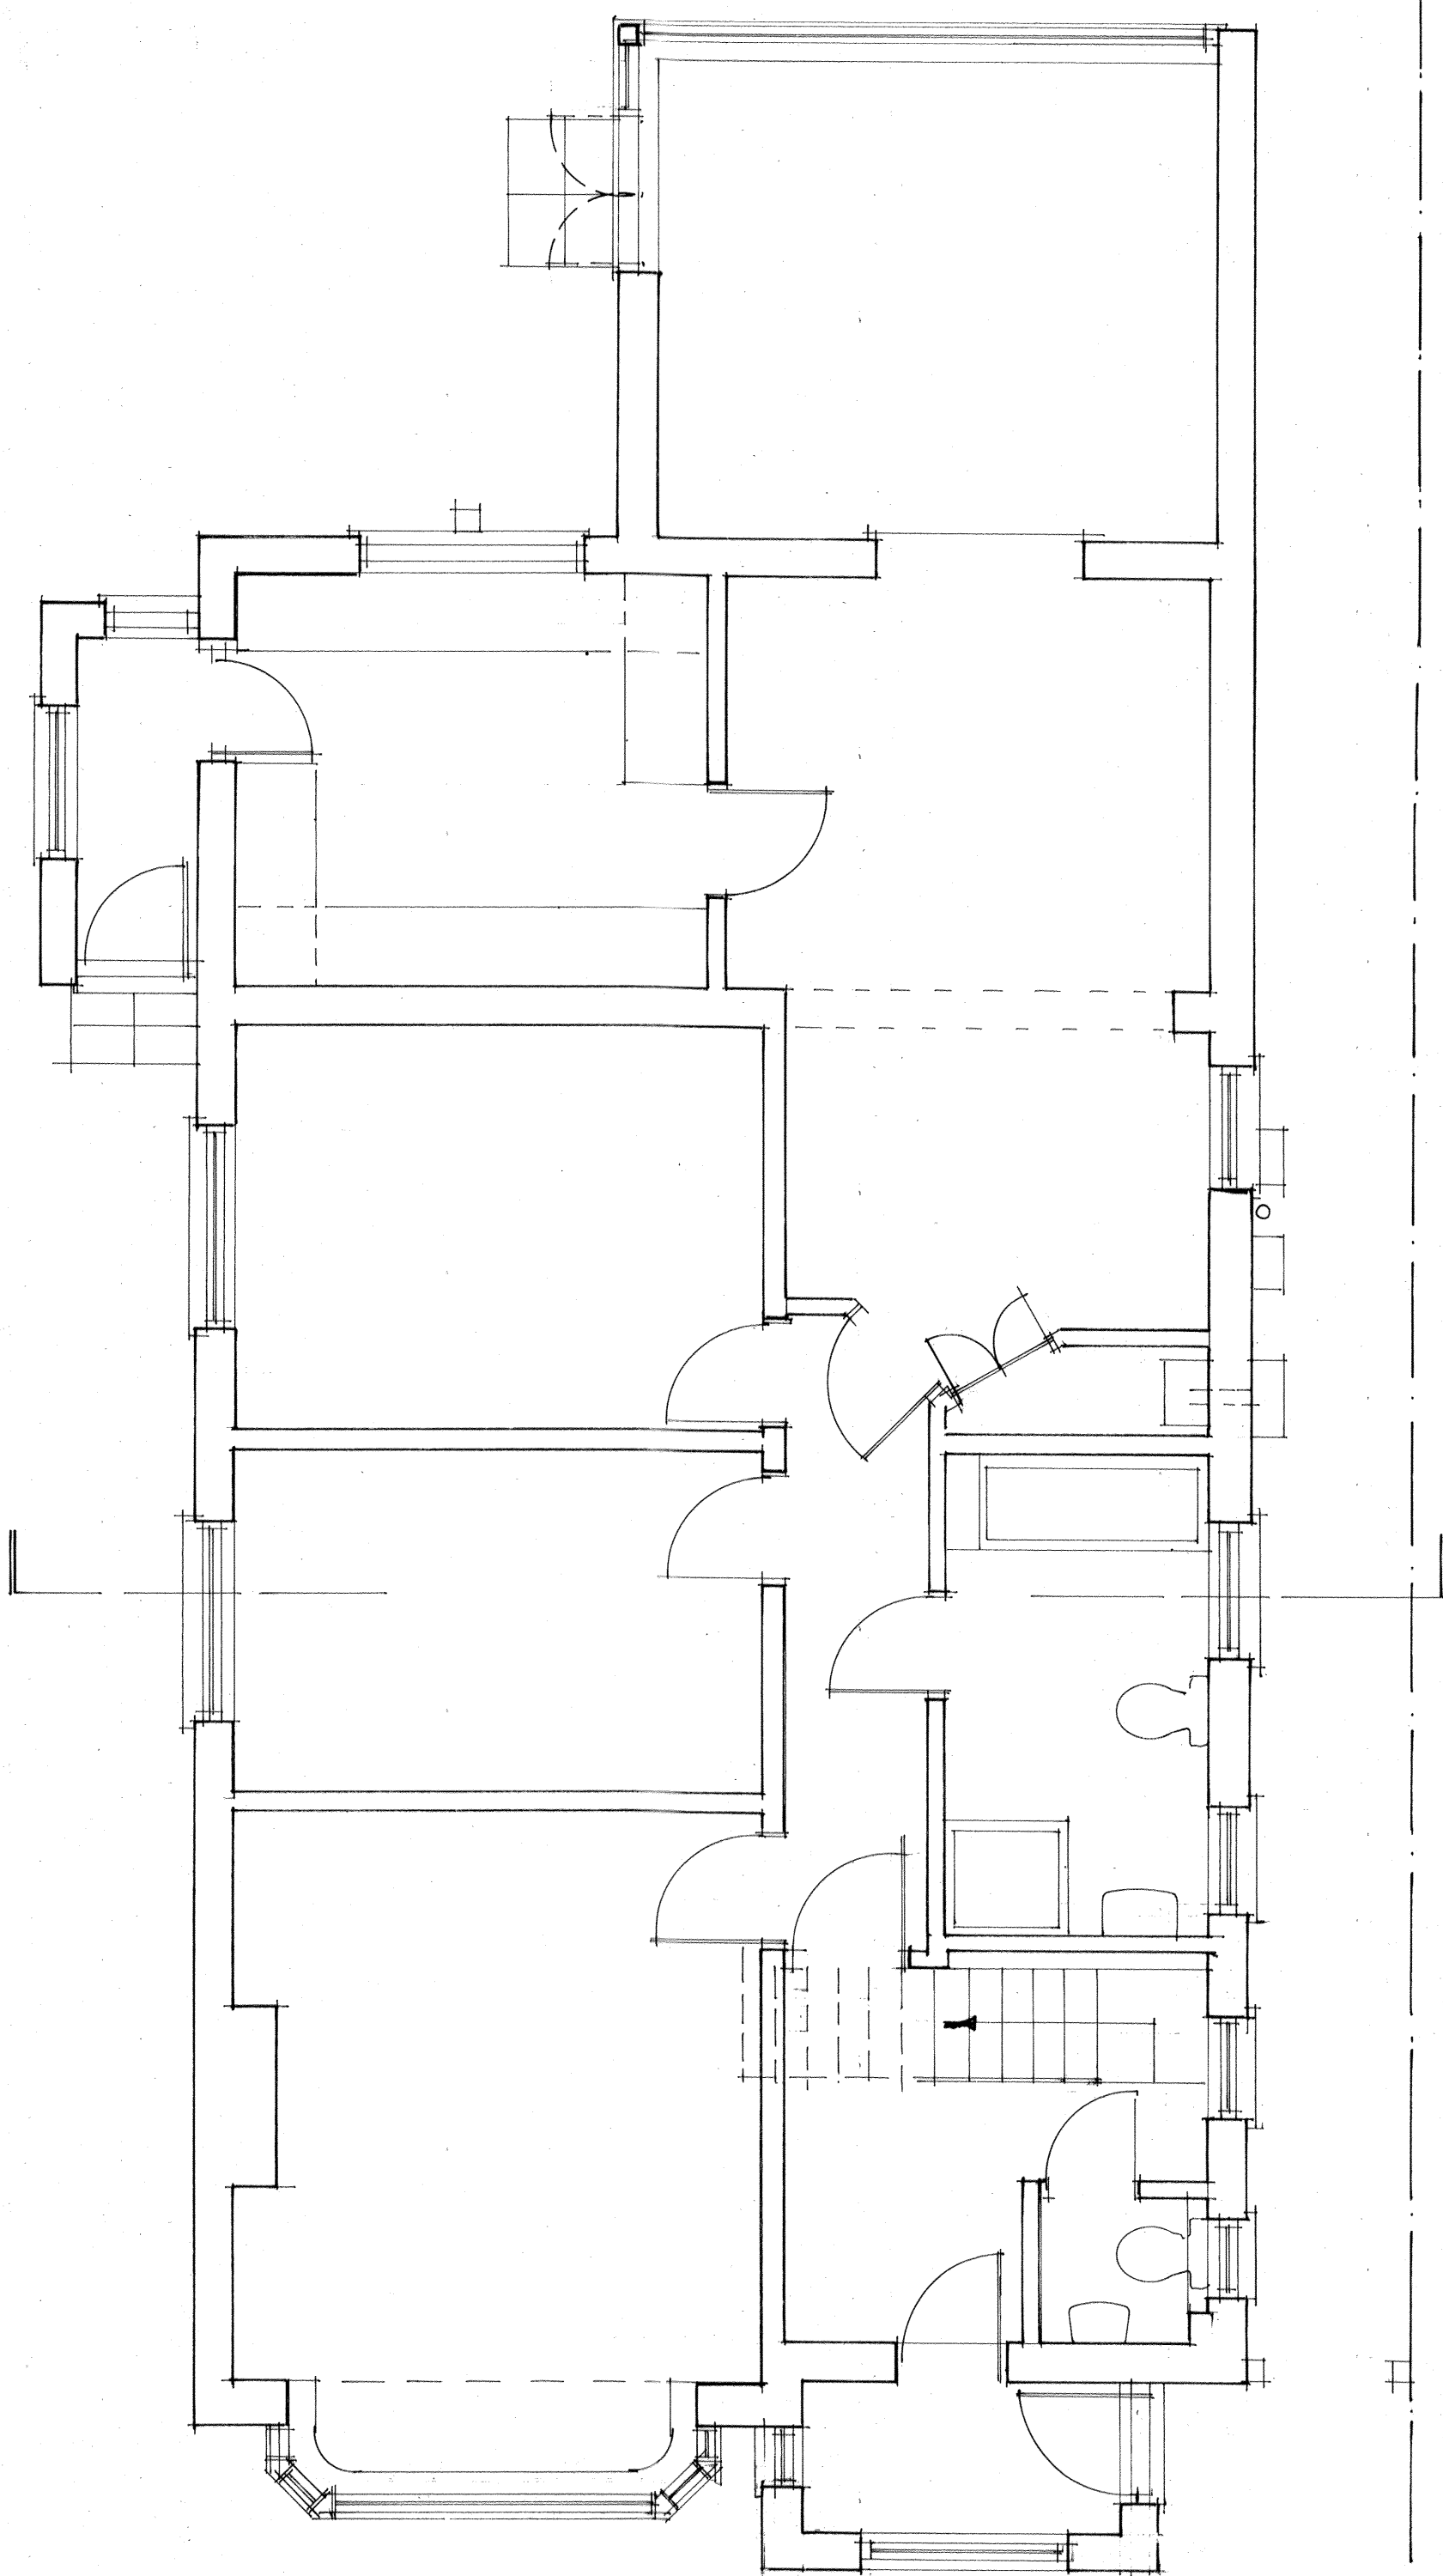


Existing Ground Floor Plan

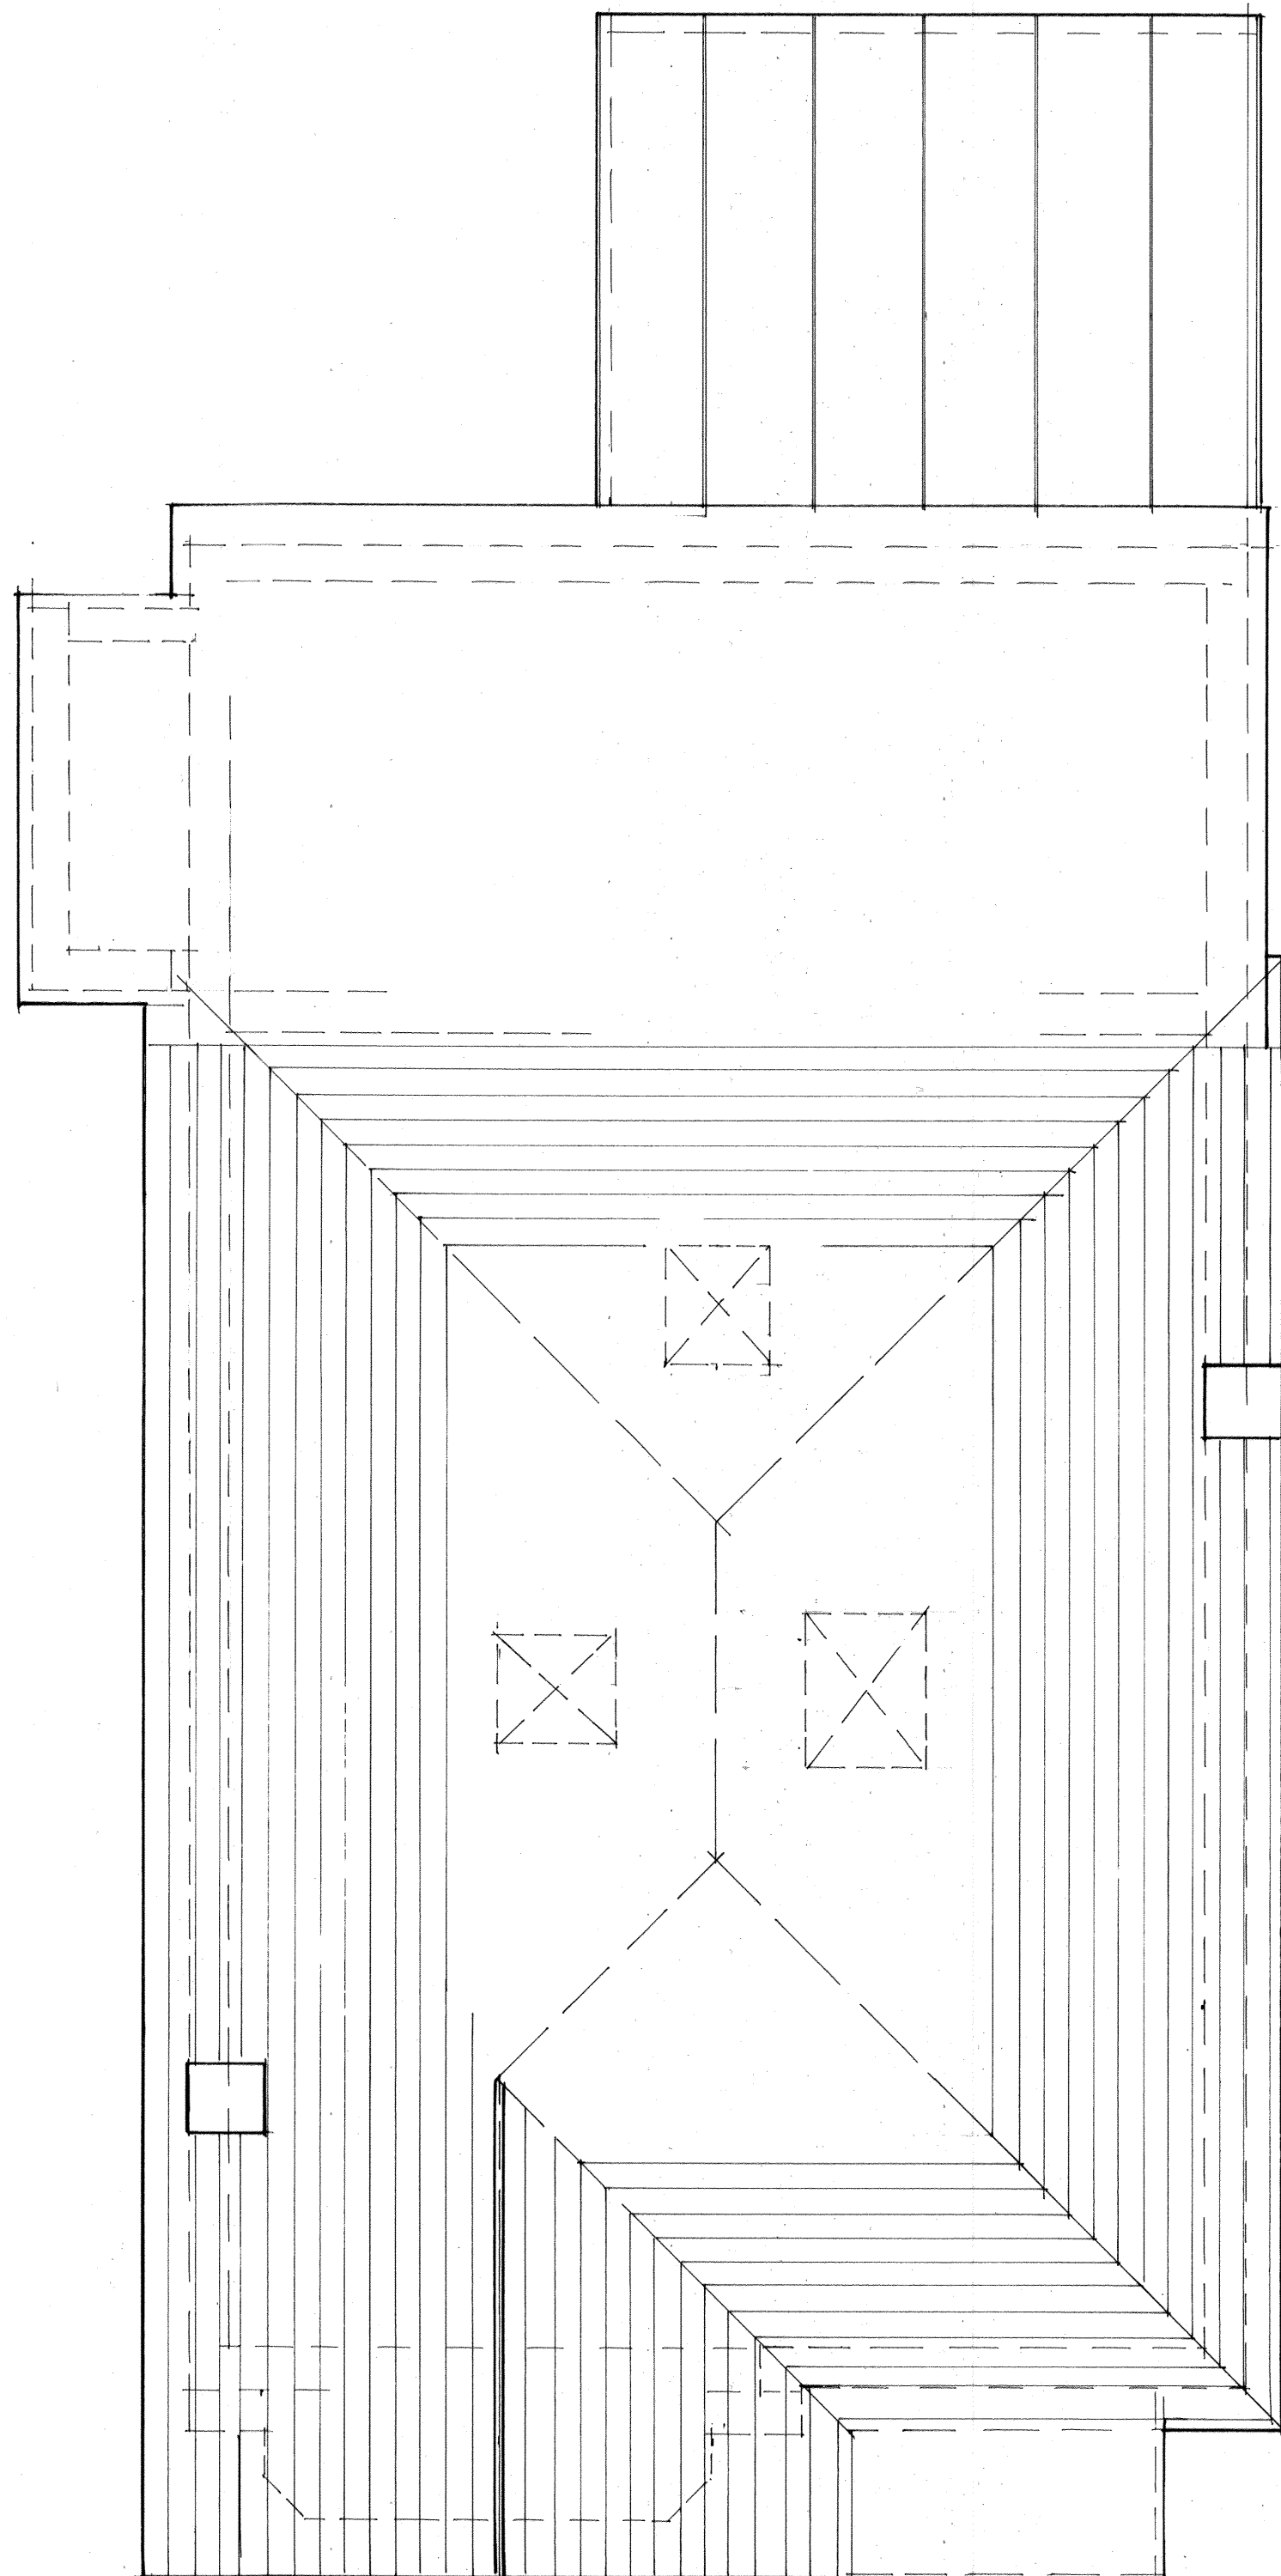


Existing Roof Plan




Location Plan (scale 1:1250)

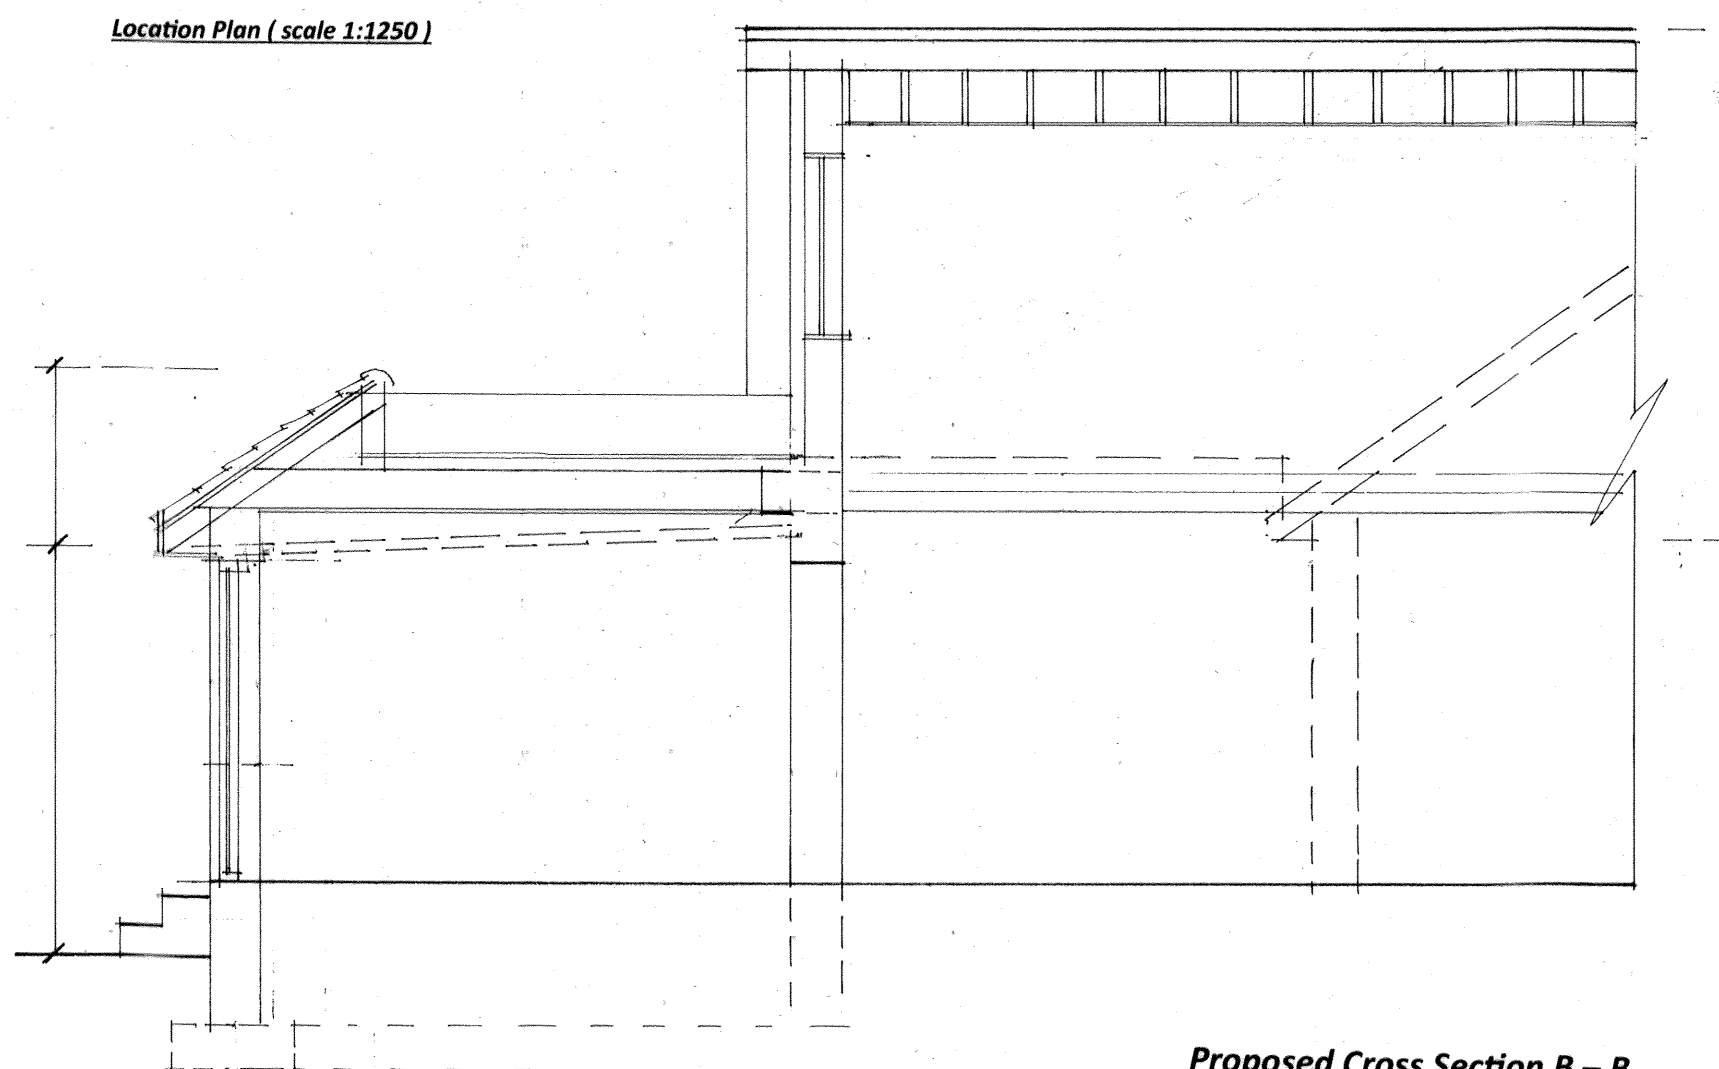

Proposed Cross Section B - B

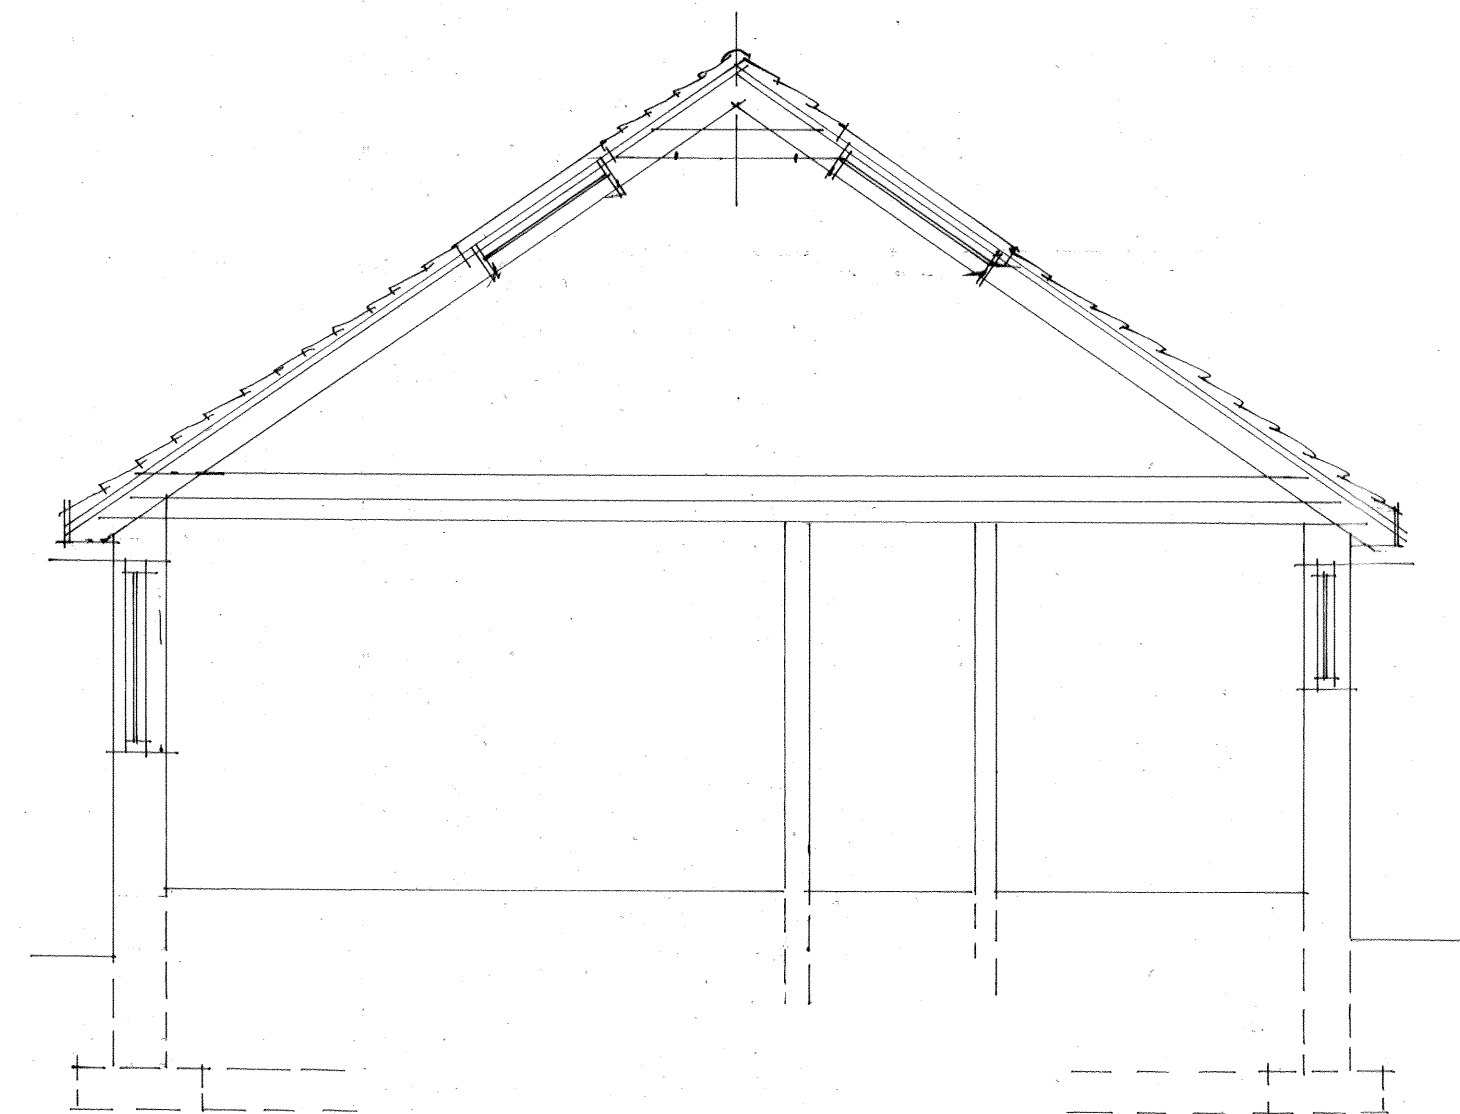

Existing Cross Section A - A

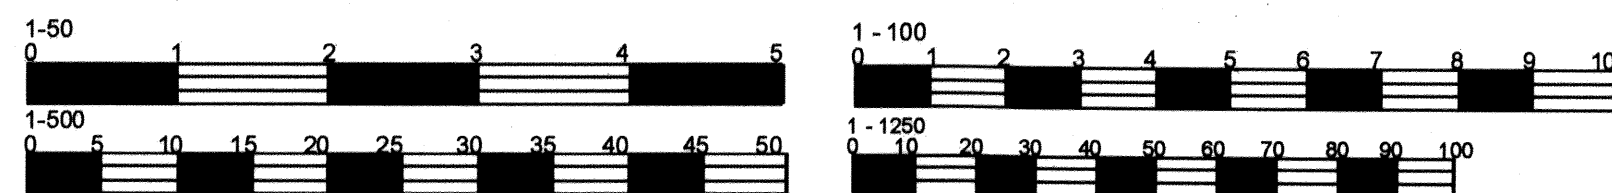

PLANNING & BUILDING REGULATIONS APPLICATION DRAWING

Notes:

Date	Revisions

copyright

SDRDesigns
Architectural & Planning Consultants
14 Batemans Road,
Brighton
East Sussex
BN2 6RD
Tel: 0790 9966787
Email: sdr_designs@hotmail.com

Client
Mr & Mrs D Wickens.

Job Title
Proposed roof conversion and internal alterations. (extension of pitched roof over rear extension, three flat roof side facing dormers, new pitched / flat roof over conservatory. All to form additional bedrooms, bathroom, utility room and open plan kitchen / breakfast / dining / living room area)
45, Mackie Avenue.
Hassocks.
BN6 8NH.
West Sussex.

Drawing Title
Existing ground floor / roof plans and Elevations. Existing Cross Section A - A
Proposed Cross Section B - B.
Location Plan.

Scale
1:100, 1:50 & 1:1250 @ A1.

Date
September 2025.

Drawn
SLW.

EXISTING / PROPOSED INFORMATION

Drg. No.
PA / BR 1782025 / 01.

Rev.