



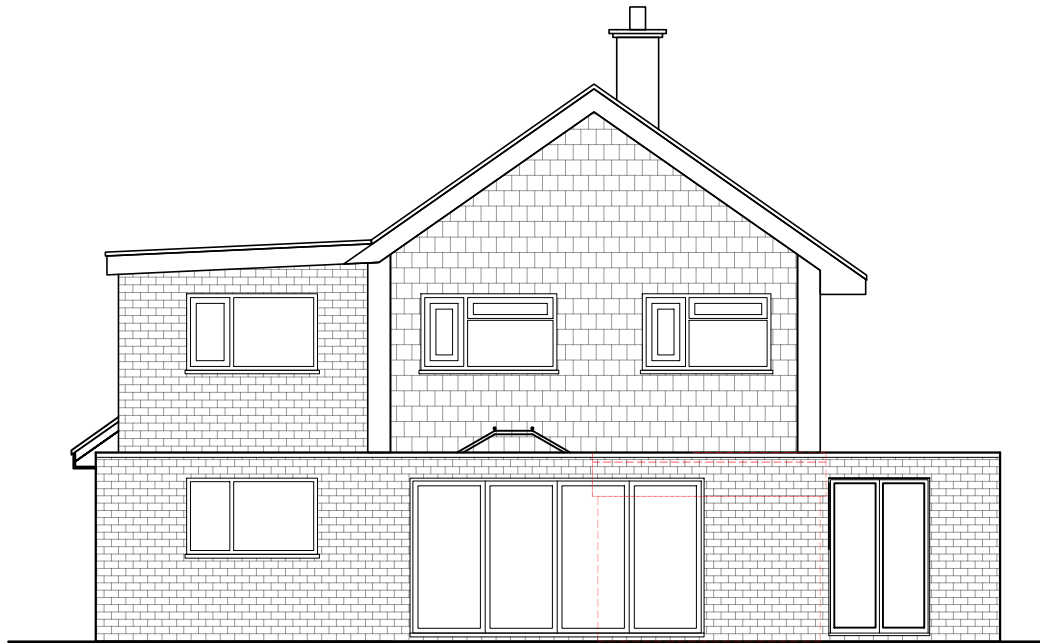

Rear Elevation 1:100

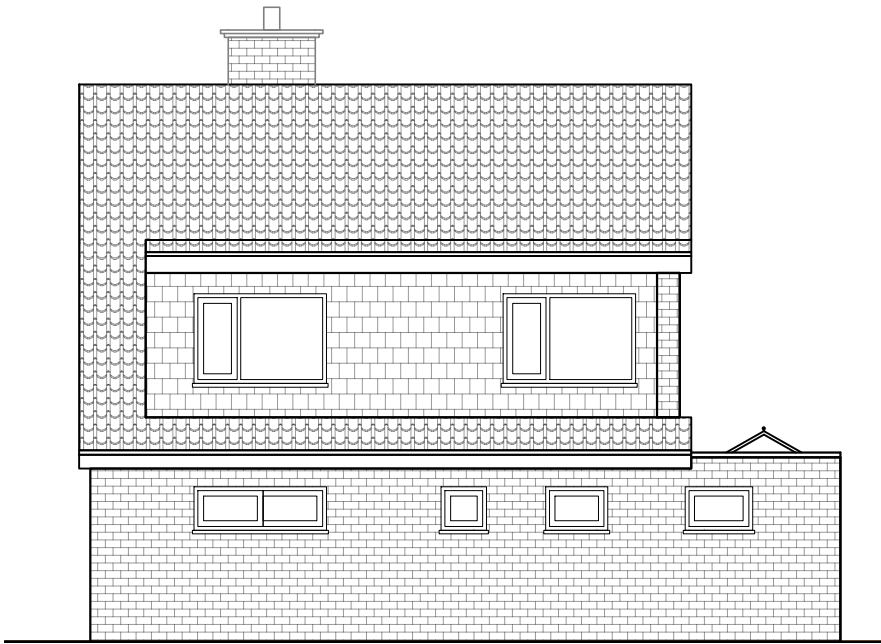


Side Elevation 1:100



Side Elevation 1:100



Front Elevation - Option 1 1:100

 

Scale In Metres

SKETCH DRAWING	
NOTES: ~© Copyright of this drawing remains the property of Buchan Rum Architects Limited and should not be reproduced in full or parts or re-issued without written permission from Buchan Rum Architects ~ These drawings must be read in conjunction with the structural engineers drawings & details, and with all other consultants, sub-contractor and specialist's drawings & details. ~ All dimensions are in millimetres, unless stated otherwise. ~ All goods materials workmanship to conform with current building regulations BSS and COP's. ~ All dimensions must be checked on site, and any discrepancies verified with the architect. ~ Do not scale from the drawing ~ Any discrepancies between the drawings, details and specification must be reported to the architect immediately before work is put in hand. ~ All works to be carried out in full accordance with current Building Regulations, British Standards and all Health & Safety Regulations ~ If in doubt please ask.	
Site address 35 Finches Park Road	
Job Title Extension and refurbishment	
Proposed Elevations	
BUCHAN RUM 9 SAVILL ROAD LINDFIELD WEST SUSSEX RH162NY E : info@buchanrumarchitecture.co.uk	
Scale 1:100	Size A3
Dm By BR	
Drawing number. 25_123_PL_210	Rev. 05