


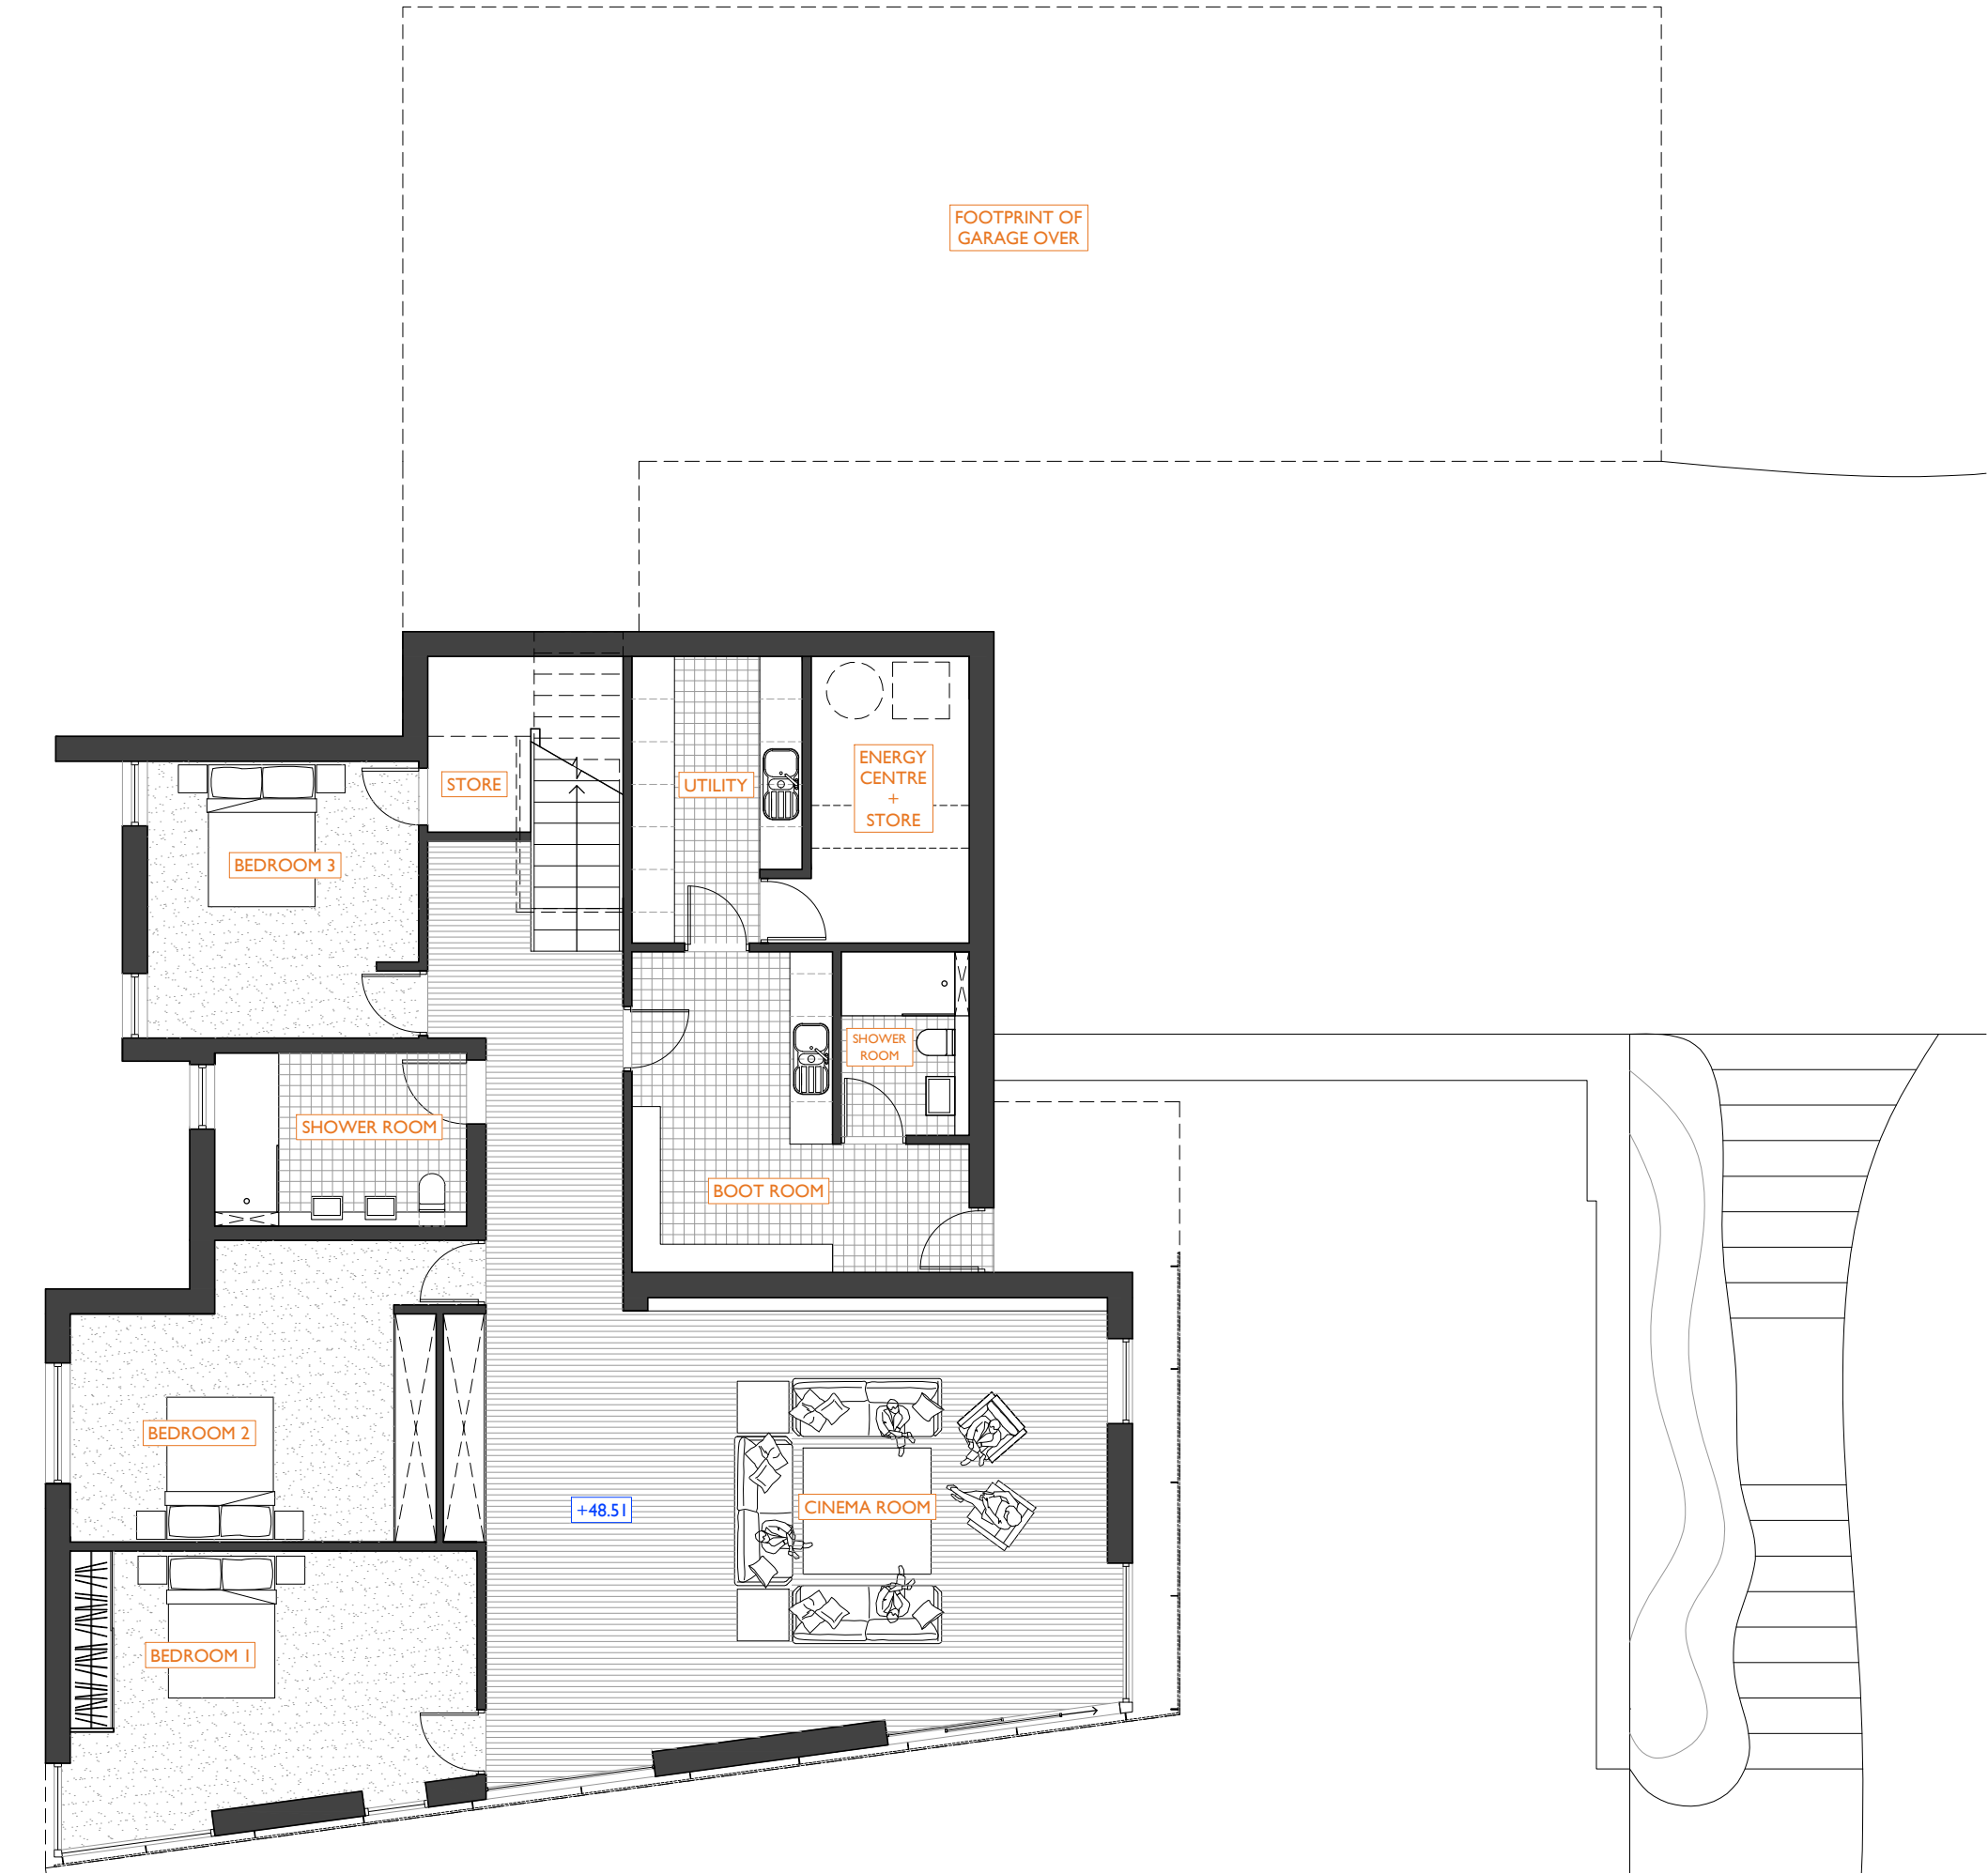
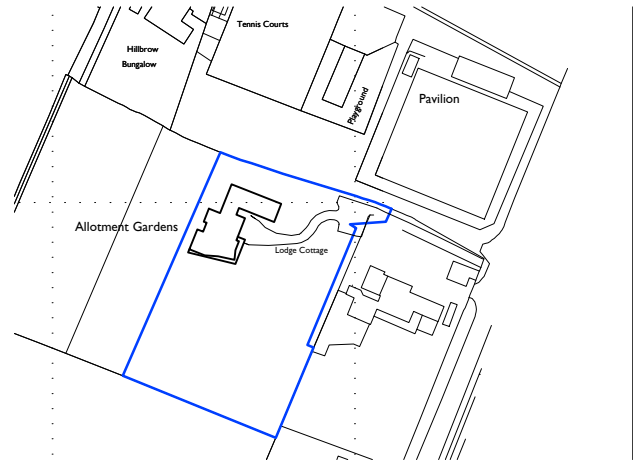


 


+00 Proposed ground floor plan - scale 1:100 at A3

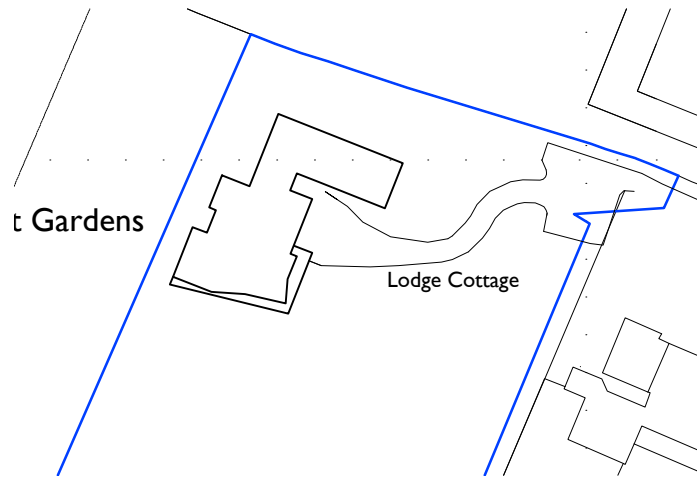

+LP Proposed location plan - scale 1:2500 at A3

 

+BP Proposed block plan - scale 1:1000 at A3

 

APPLICATION FOR
MINOR MATERIAL
AMENDMENT



LONDON / BRIGHTON / MANCHESTER
t +44 (0)845 180 3676 www.liamrussellarchitects.com

JOB NEW LODGE COTTAGE SOUTH AVENUE HURSTPIERPOINT	CHECKED LRA
	DRAWN BH
CLIENT MR AND MRS WHELAN	DATE 04.26
	SCALE 1:100/1000/2500 @ A3
DRAWING PROPOSED GROUND FLOOR PLAN	REVISION B
	NUMBER 1777-PA-010