



Only figured dimensions are to be used. All dimensions to be checked on site.

Please note: Refer to 'type' of drawing below; planning drawings should only be treated as such.

Notes

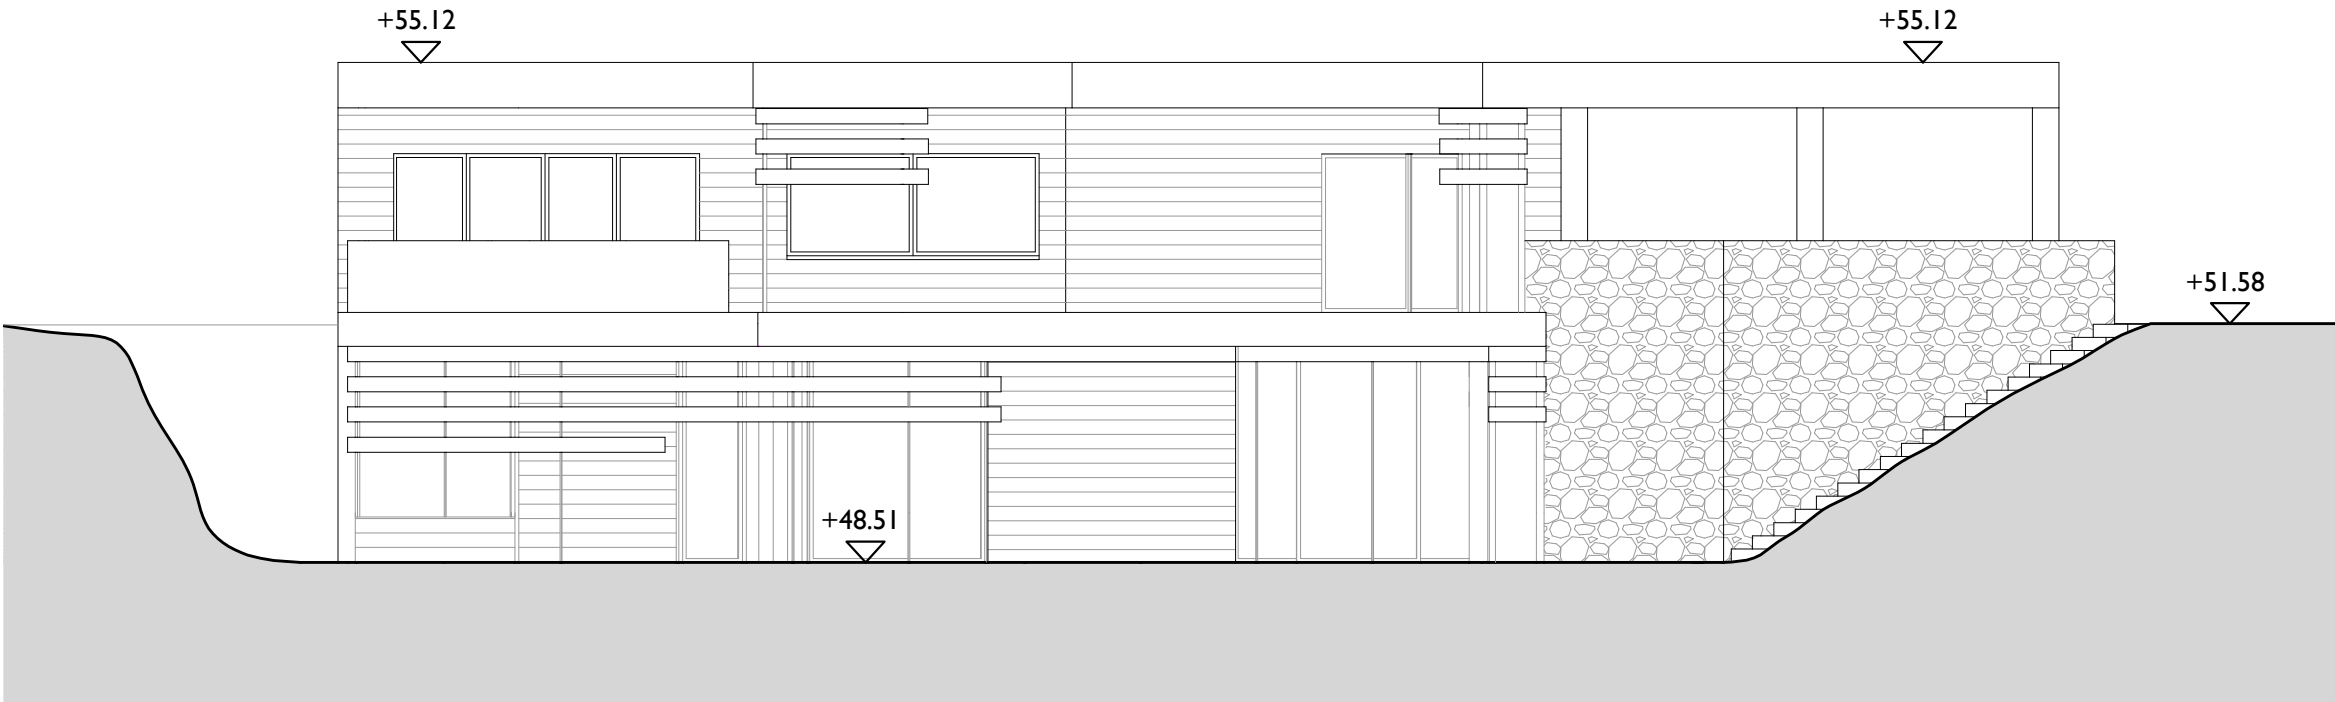

+EL Proposed south elevation - scale 1:100 at A3
Scale in Metres
0 1 2 3 4 5

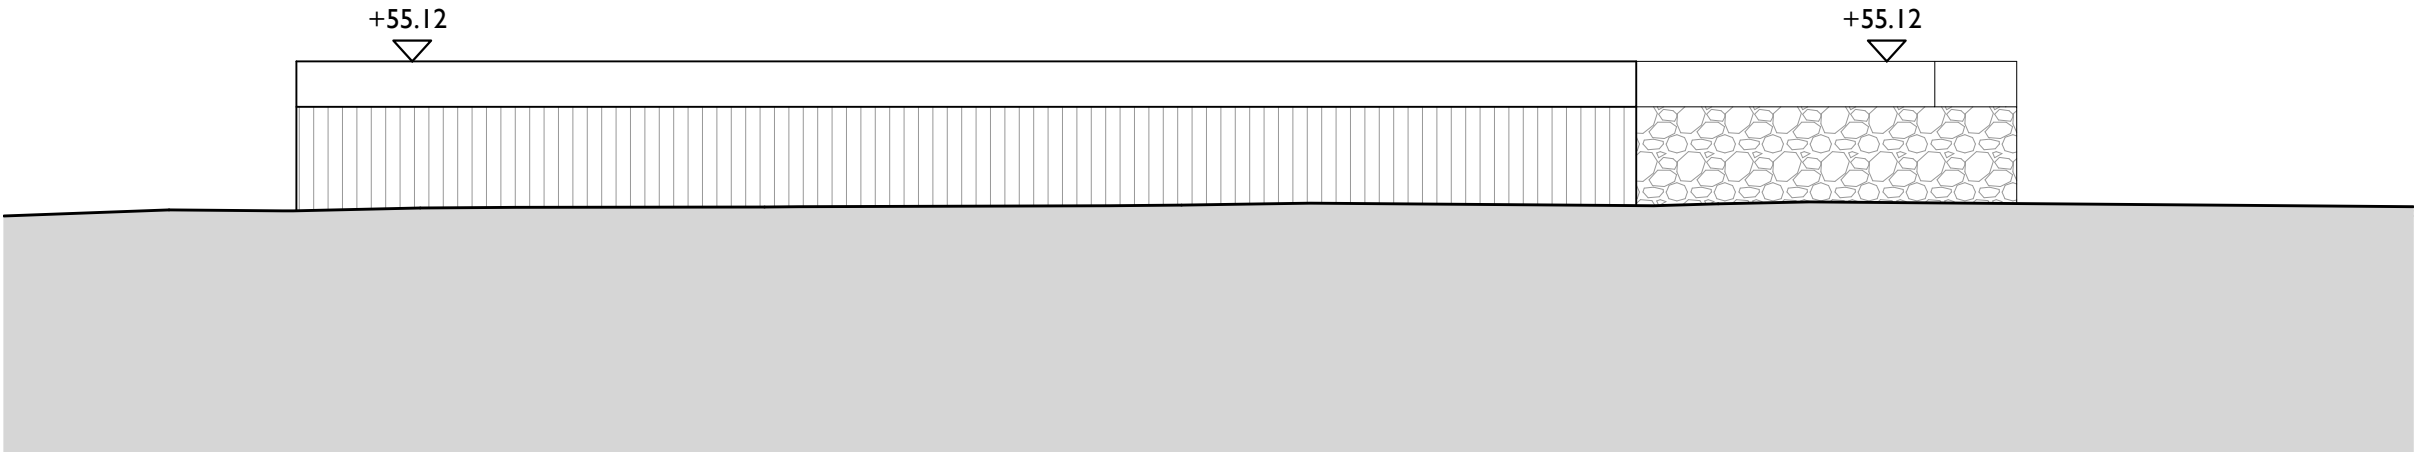

+EL Proposed north elevation - scale 1:100 at A3
Scale in Metres
0 1 2 3 4 5

REV C	04.26	Buttress omitted from west elevation	BH
REV B	02.26	Alterations to fenestration and louvres	BH
REV A	01.22	Levels added	BH

APPLICATION FOR
MINOR MATERIAL
AMENDMENT



LONDON / BRIGHTON / MANCHESTER
t: +44 (0)845 180 3676 www.liamrussellarchitects.com

JOB NEW LODGE COTTAGE SOUTH AVENUE HURSTPIERPOINT	CHECKED LRA
	DRAWN BH
CLIENT MR AND MRS WHELAN	DATE 04.26
	SCALE 1:100/1000/2500 @ A3
DRAWING PROPOSED NORTH AND SOUTH ELEVATIONS	REVISION C
	NUMBER 1777-PA-013