




Proposed Front Elevation
Scale 1:100

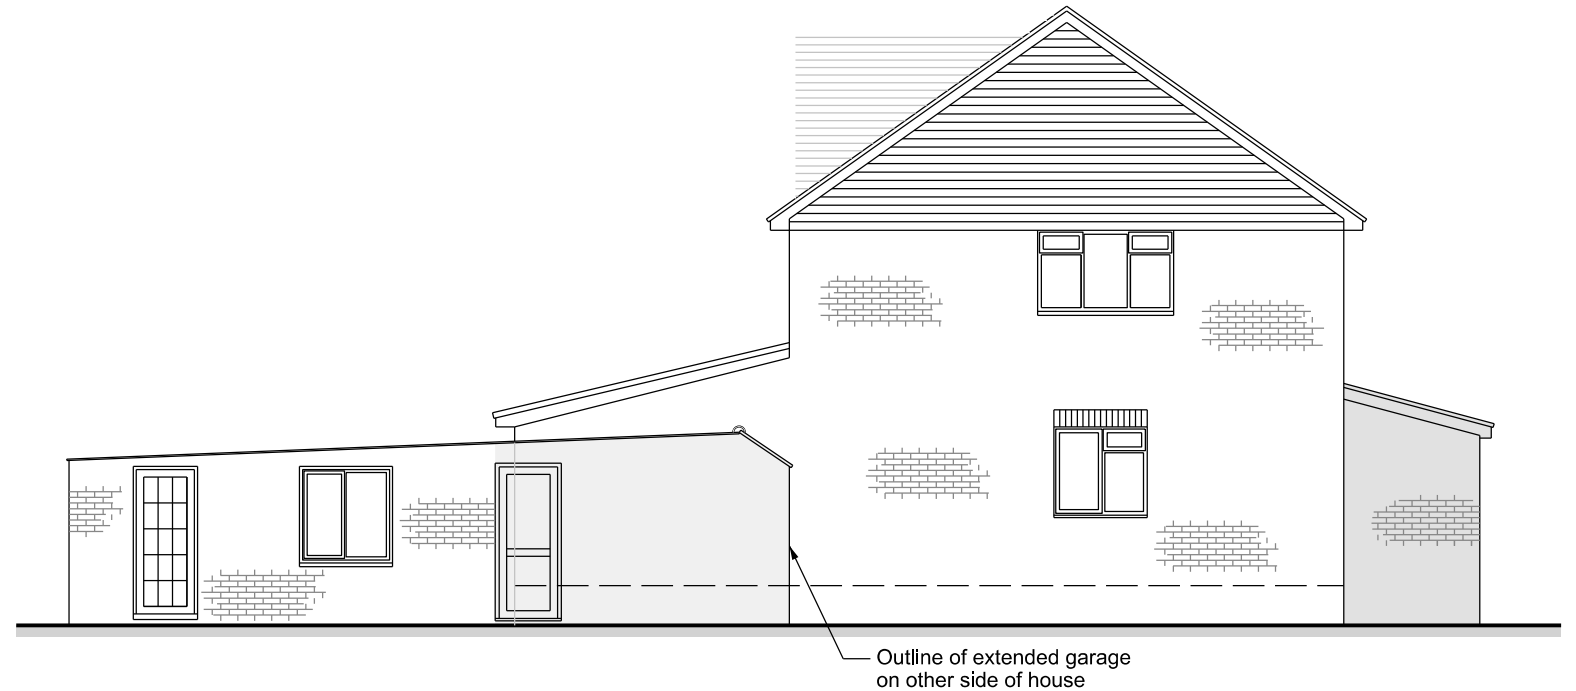

Proposed Side Elevation
Scale 1:100



Proposed Rear Elevation
Scale 1:100



**Proposed Front Elevation
of Extended Garage**
Scale 1:100



Client **Mr & Mrs Sawyer**

Title
**81 Heathcote Drive,
East Grinstead,
West Sussex,
RH19 1NB**

Title
**Proposed Porch to Front Elevation
& Garage Extension**
Proposed Elevations

Drawn By
JBD/RH19/1NB/052

Date
16/01/25
Rev
A