



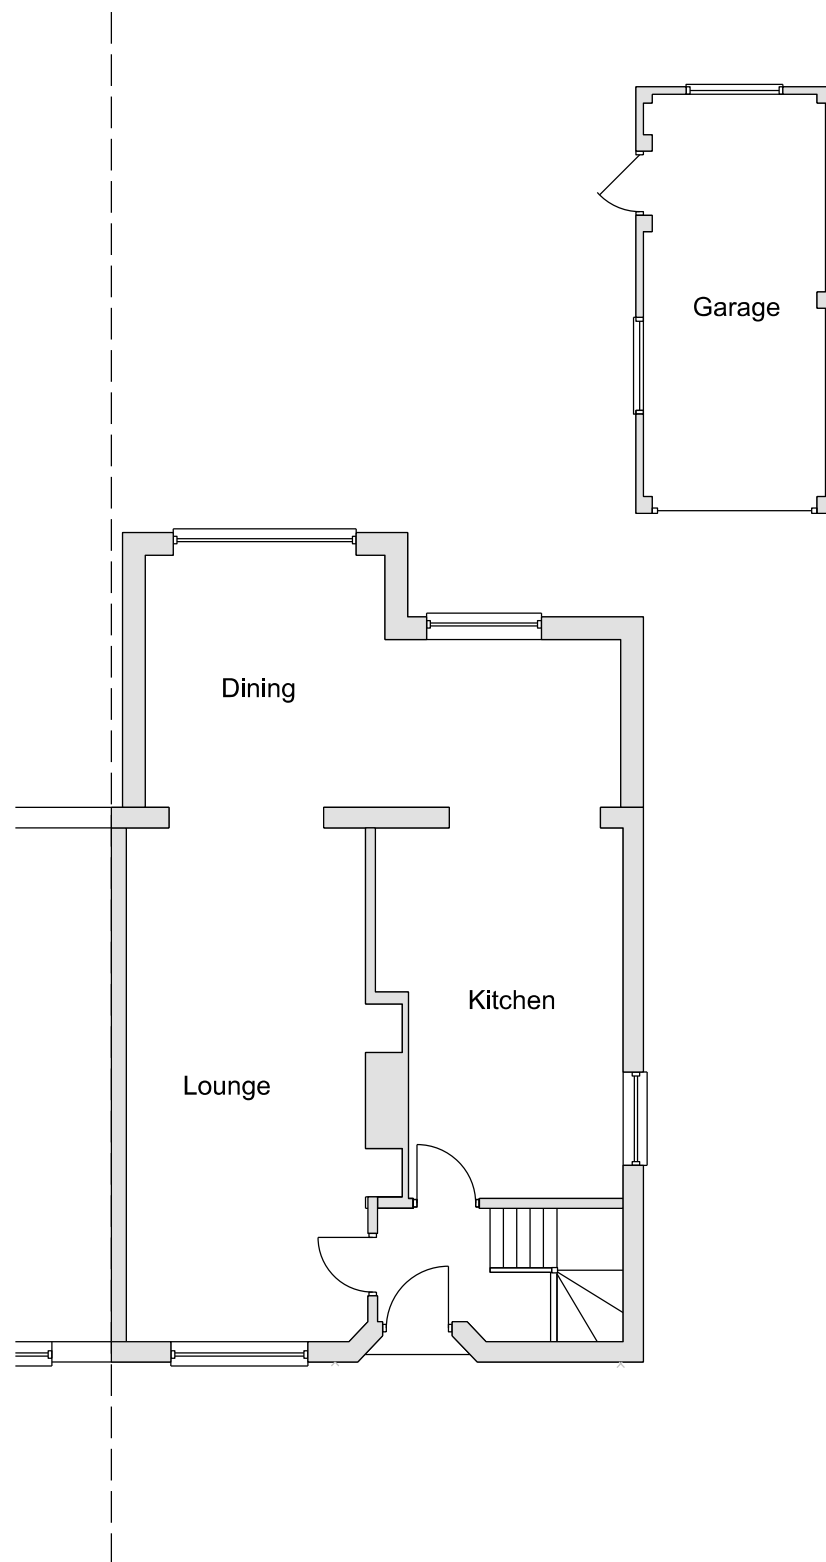

Existing Ground Floor Plan

Scale 1:100

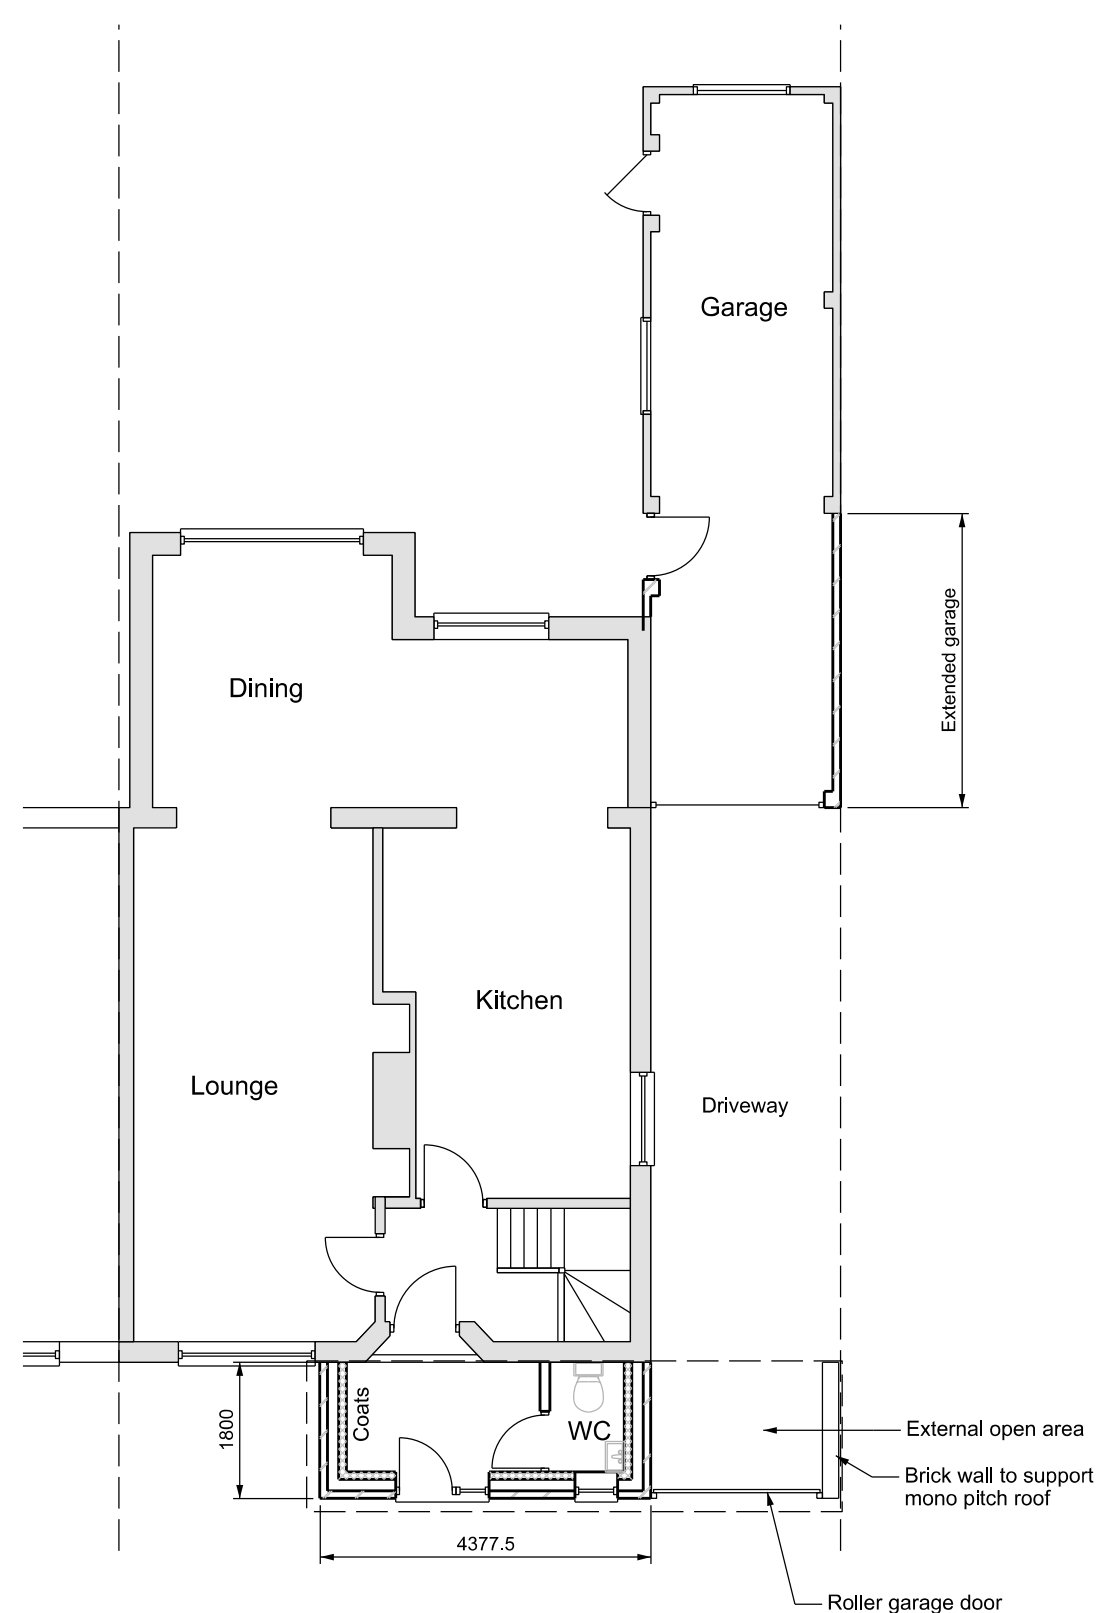

Proposed Ground Floor Plan

Scale 1:100



Client Mr & Mrs Sawyer

Title  
81 Heathcote Drive,  
East Grinstead,  
West Sussex,  
RH19 1NX

Title  
Proposed Porch to Front Elevation  
& Garage Extension  
Existing & Proposed Plans

Drawn By  
  
Drawing Number  
JBD/RH19/5AT/051

Date  
16/01/25  
Rev  
A