




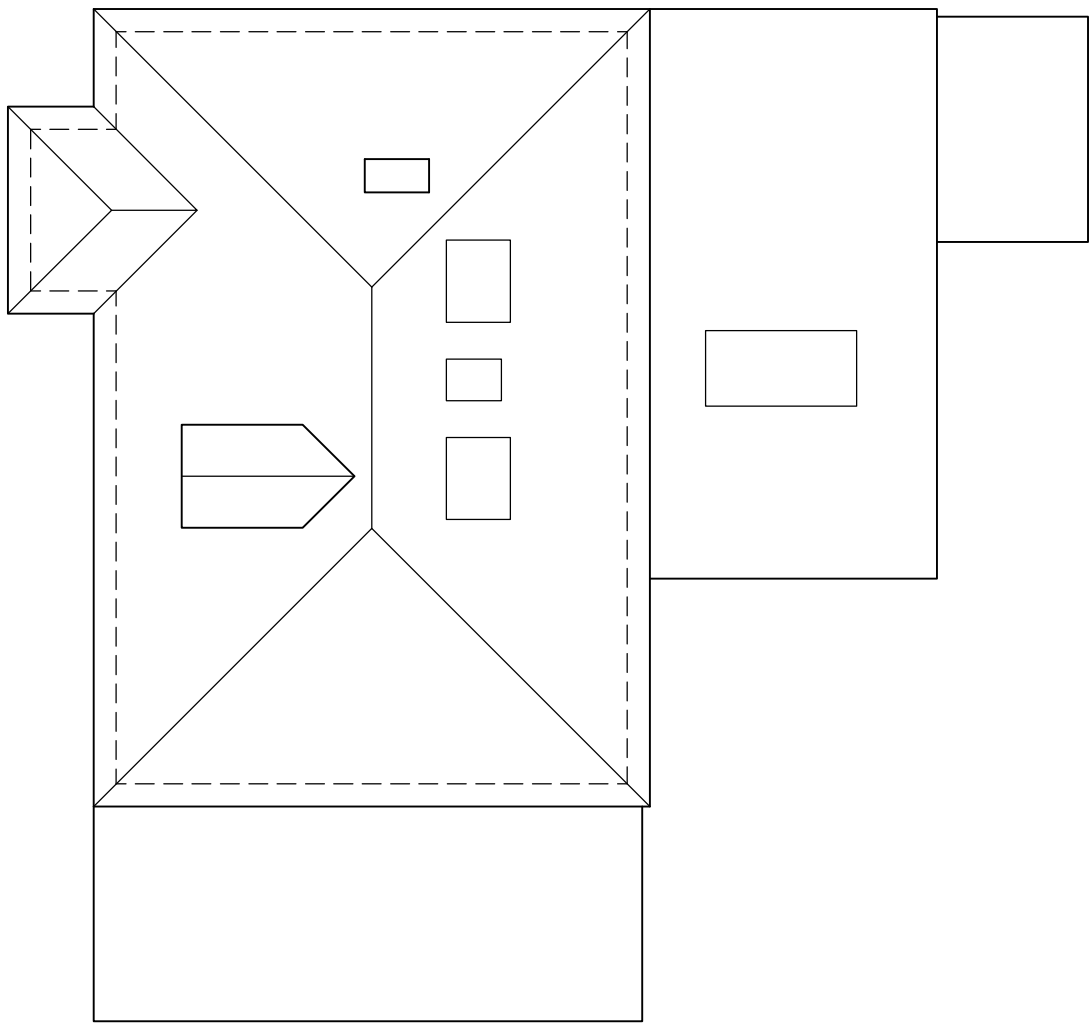



Roof Plan
As Existing
1:100

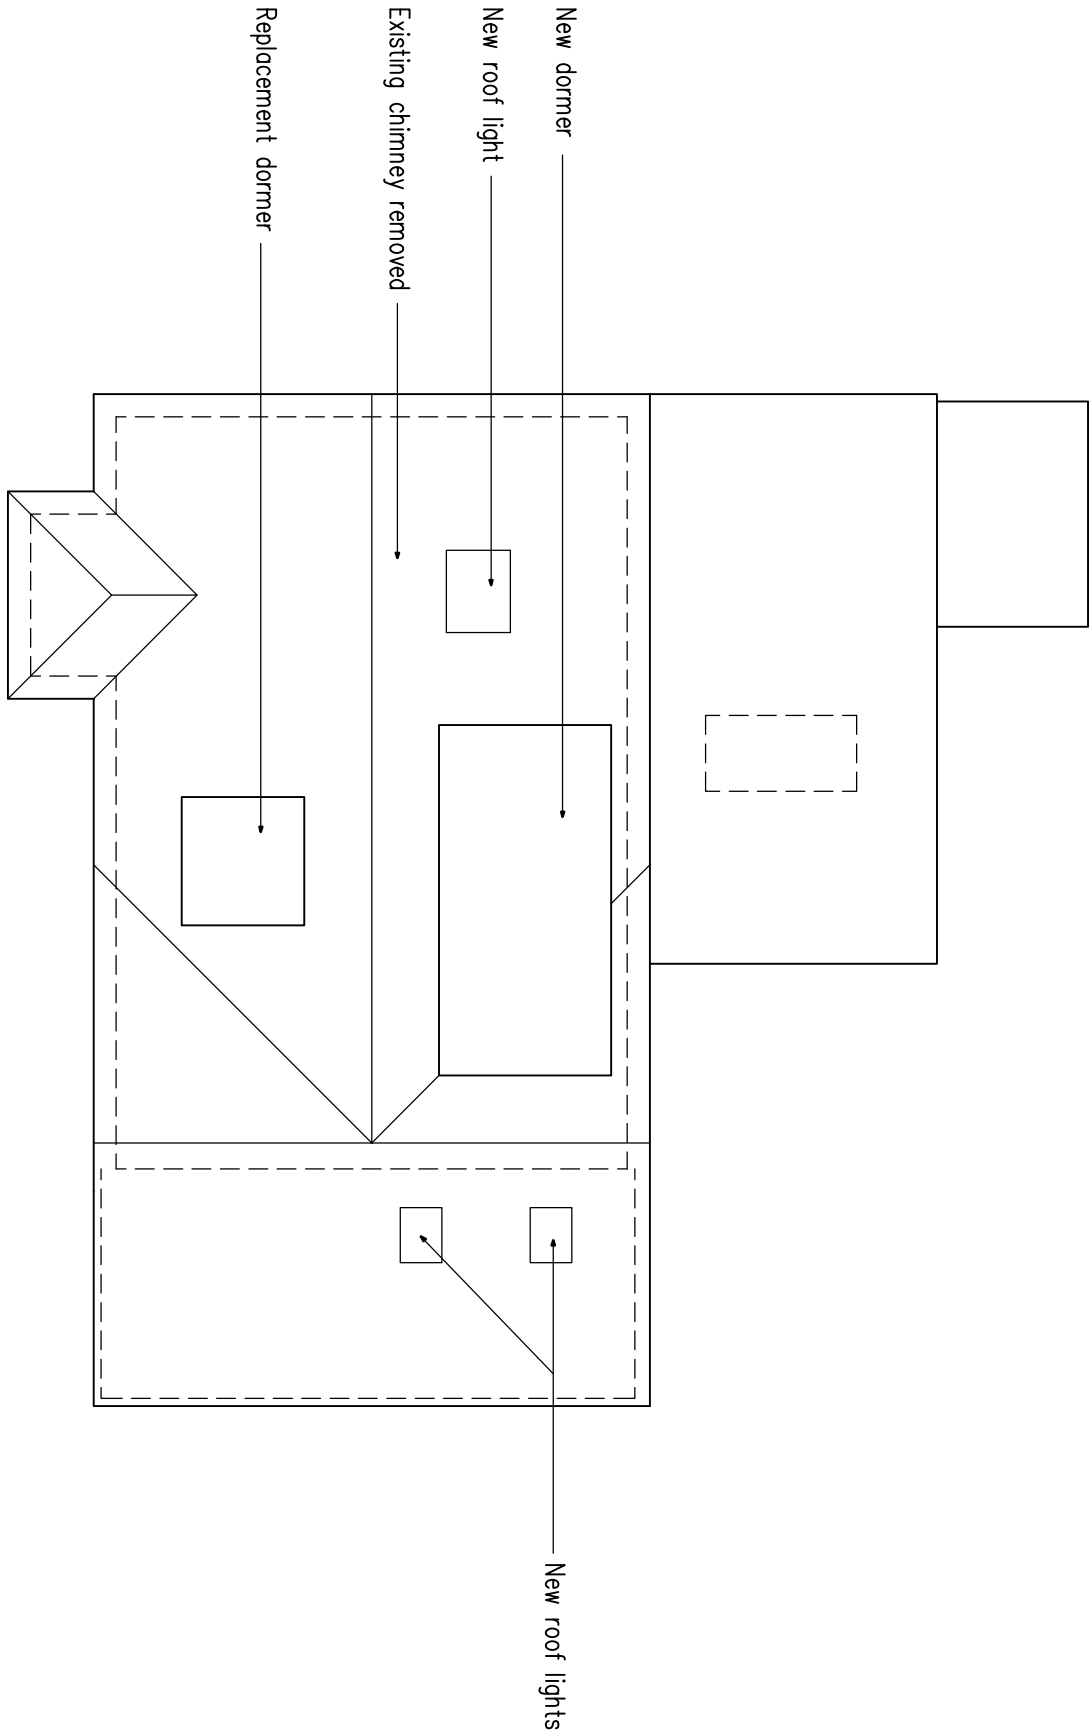



Roof Plan
As Proposed
1:100

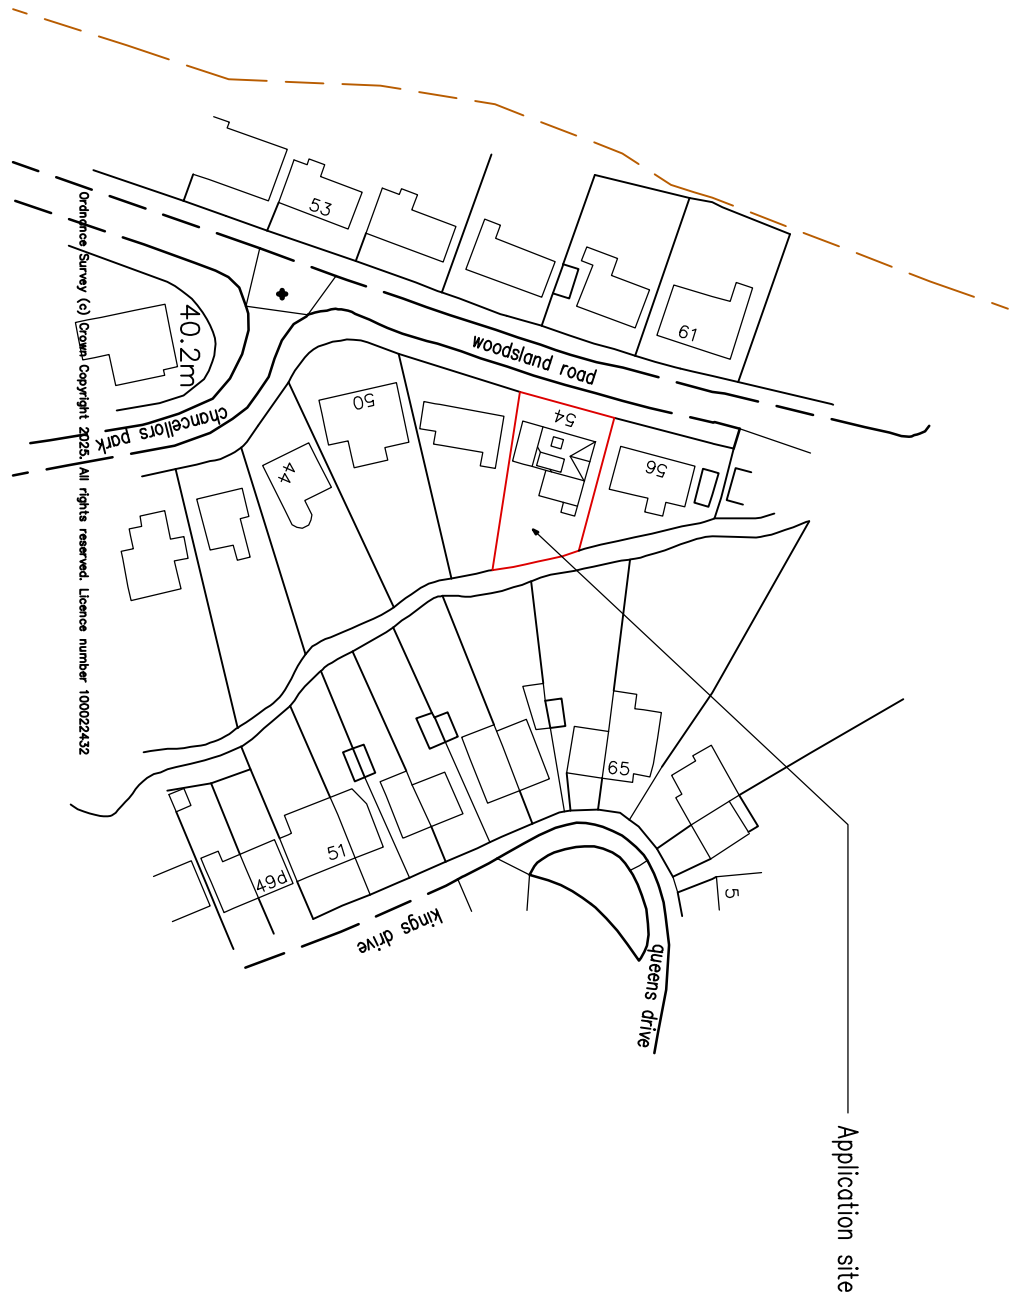

Location Plan
1:1250

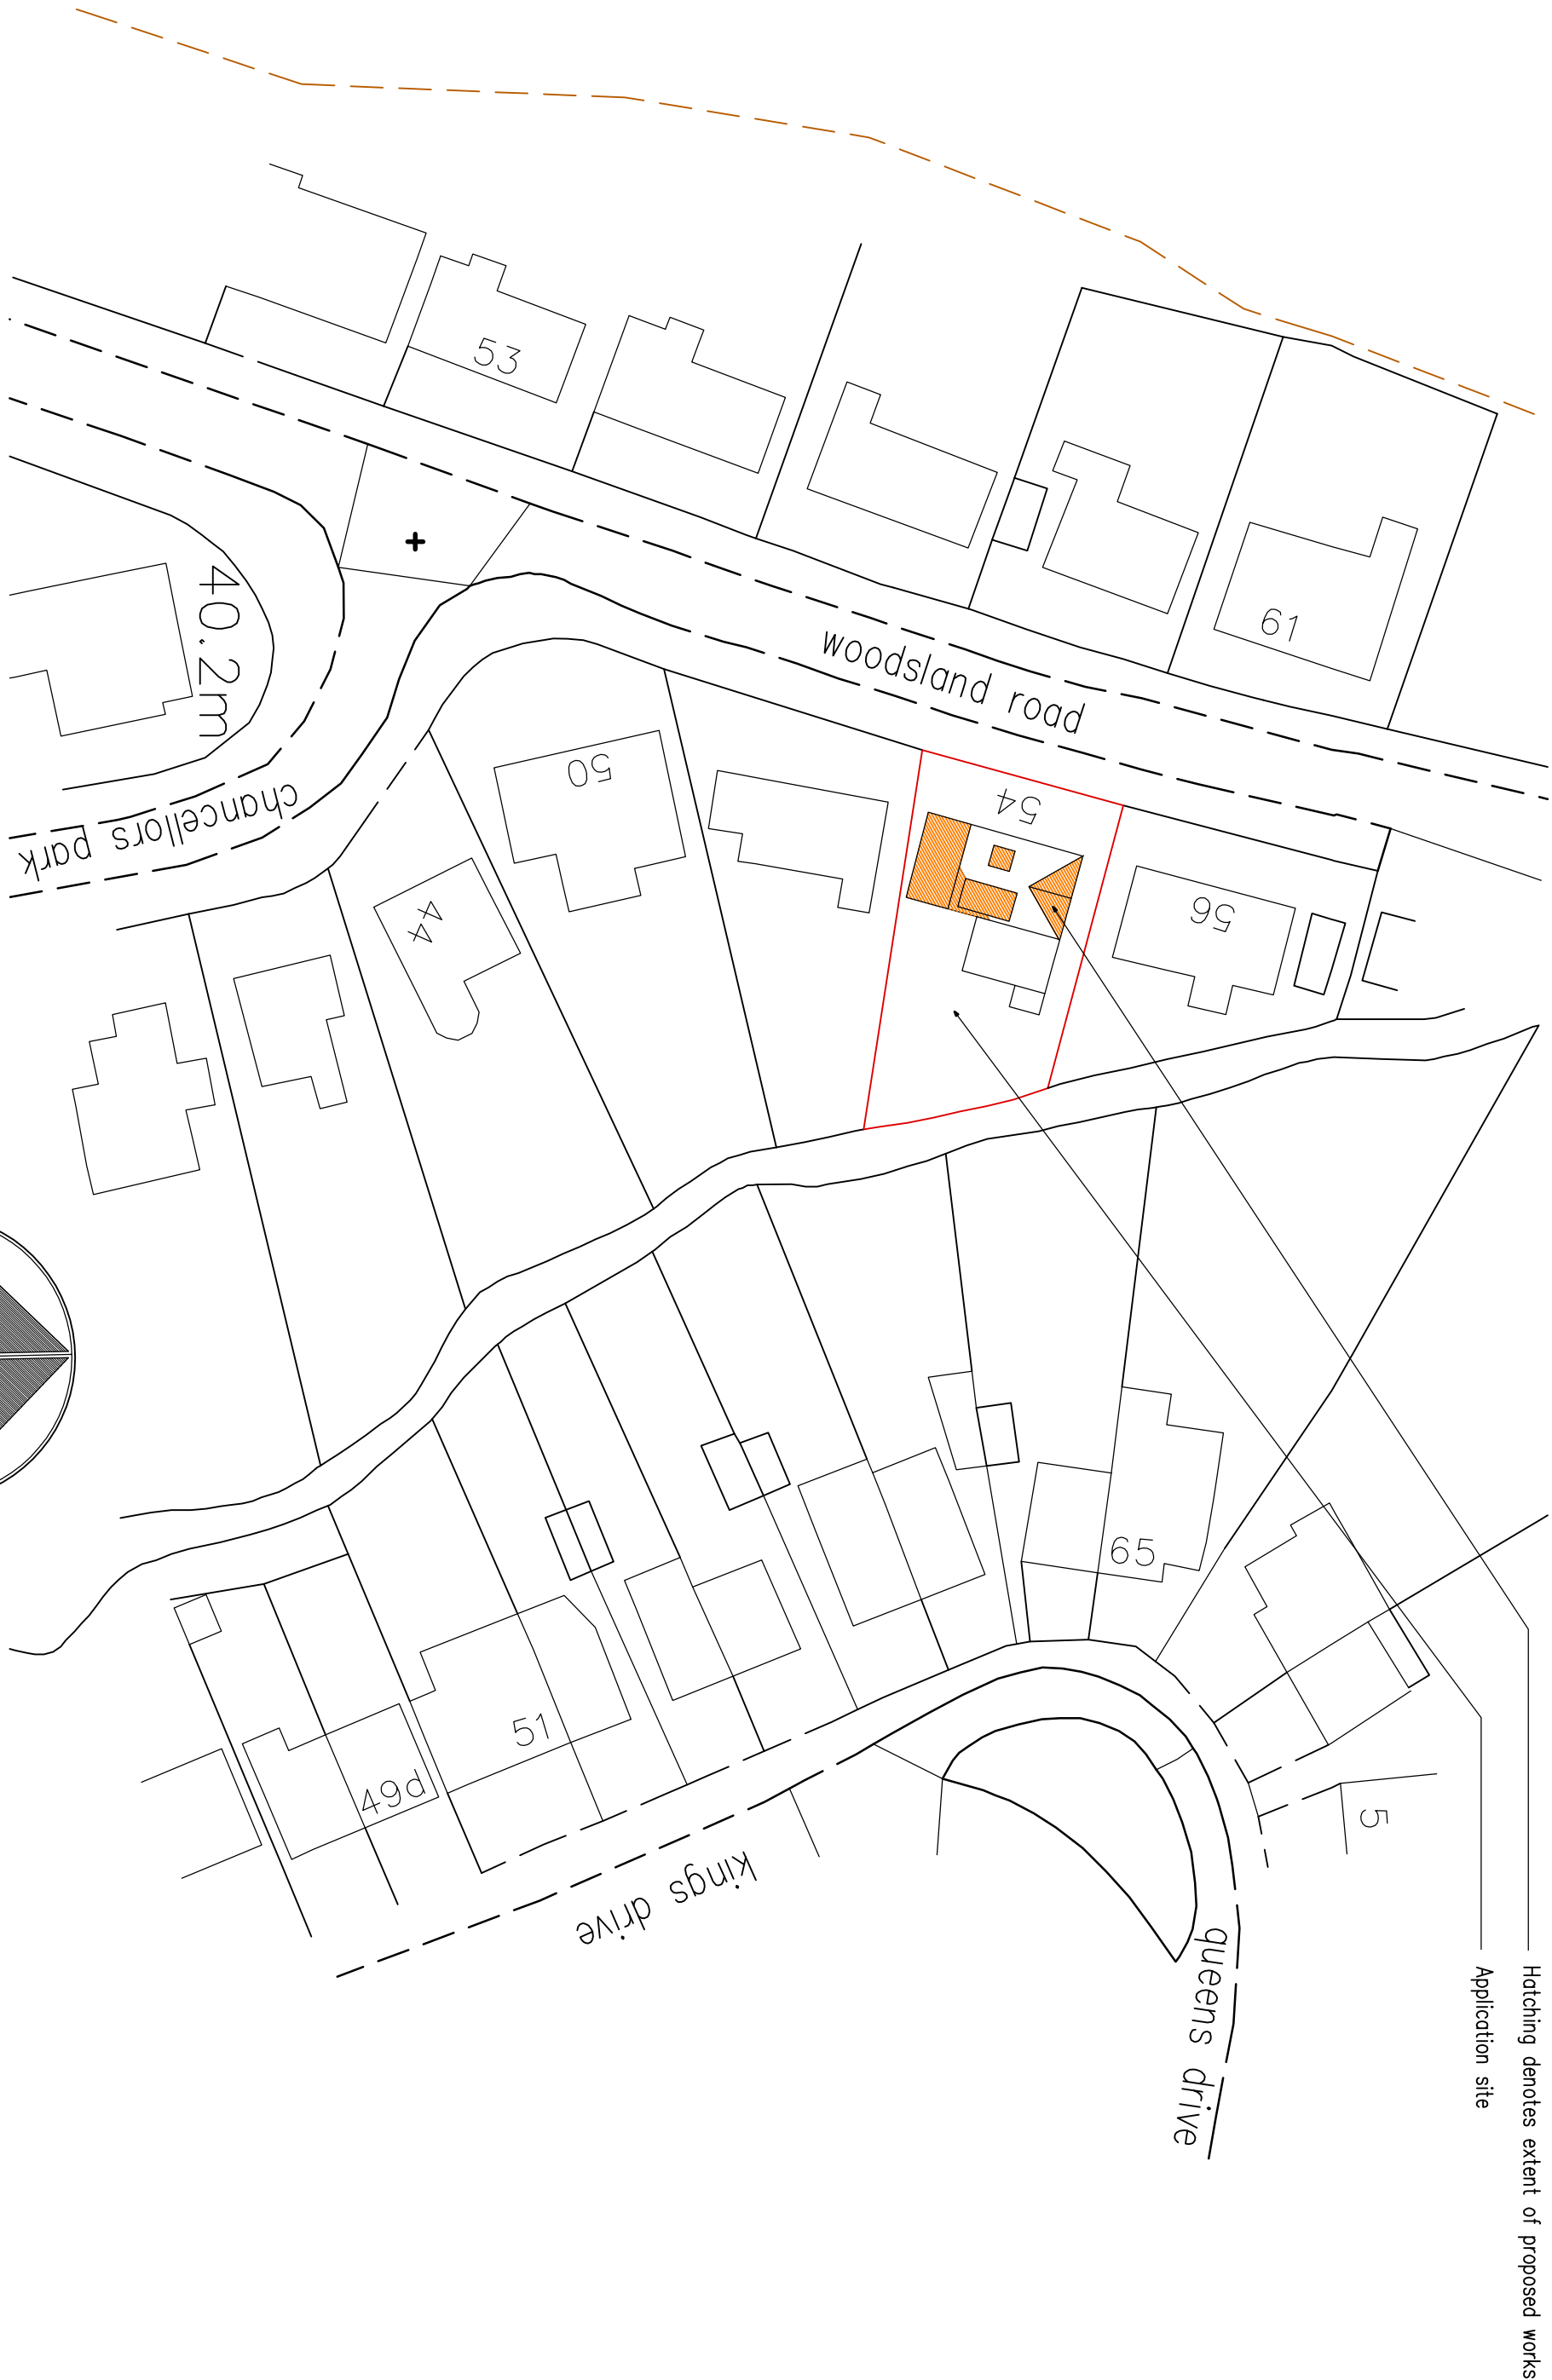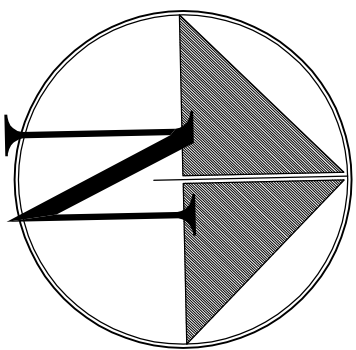

Block Plan
1:500

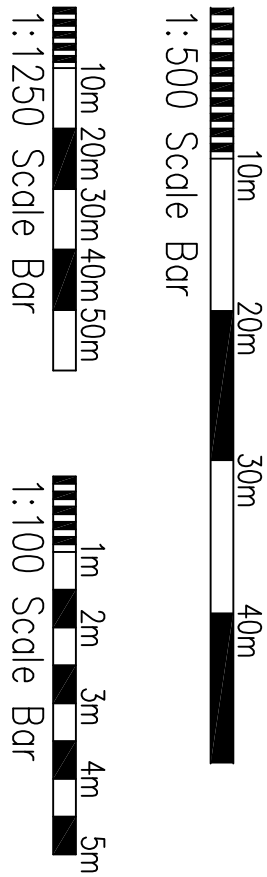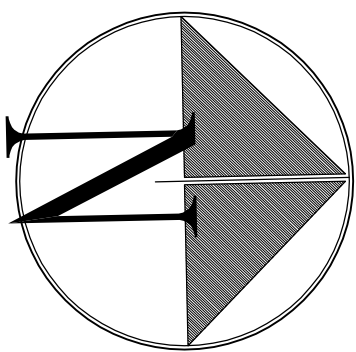

A 1 Oct 2025 Block plan amended

Project:
**Proposed Works at:
54 Woodland Road
Hossocks**

Drawing title:
**Roof Plan
As Existing & Proposed
Block & Location Plan**

Client:
Mr & Mrs. Fogg

Copyright of:
Clive Voller Associates
Chartered Building Surveyors
15 Station Road
Burgess Hill
West Sussex
RH15 9DE
Tel: 01444 871010
Fax: 01444 870099
Web: www.clivevoller.com



Scale:
1:100, 1:500, 1:1250 @ A1

Date:
Aug 2025

Dwg. No. **4142-04**

Rev'n
A