




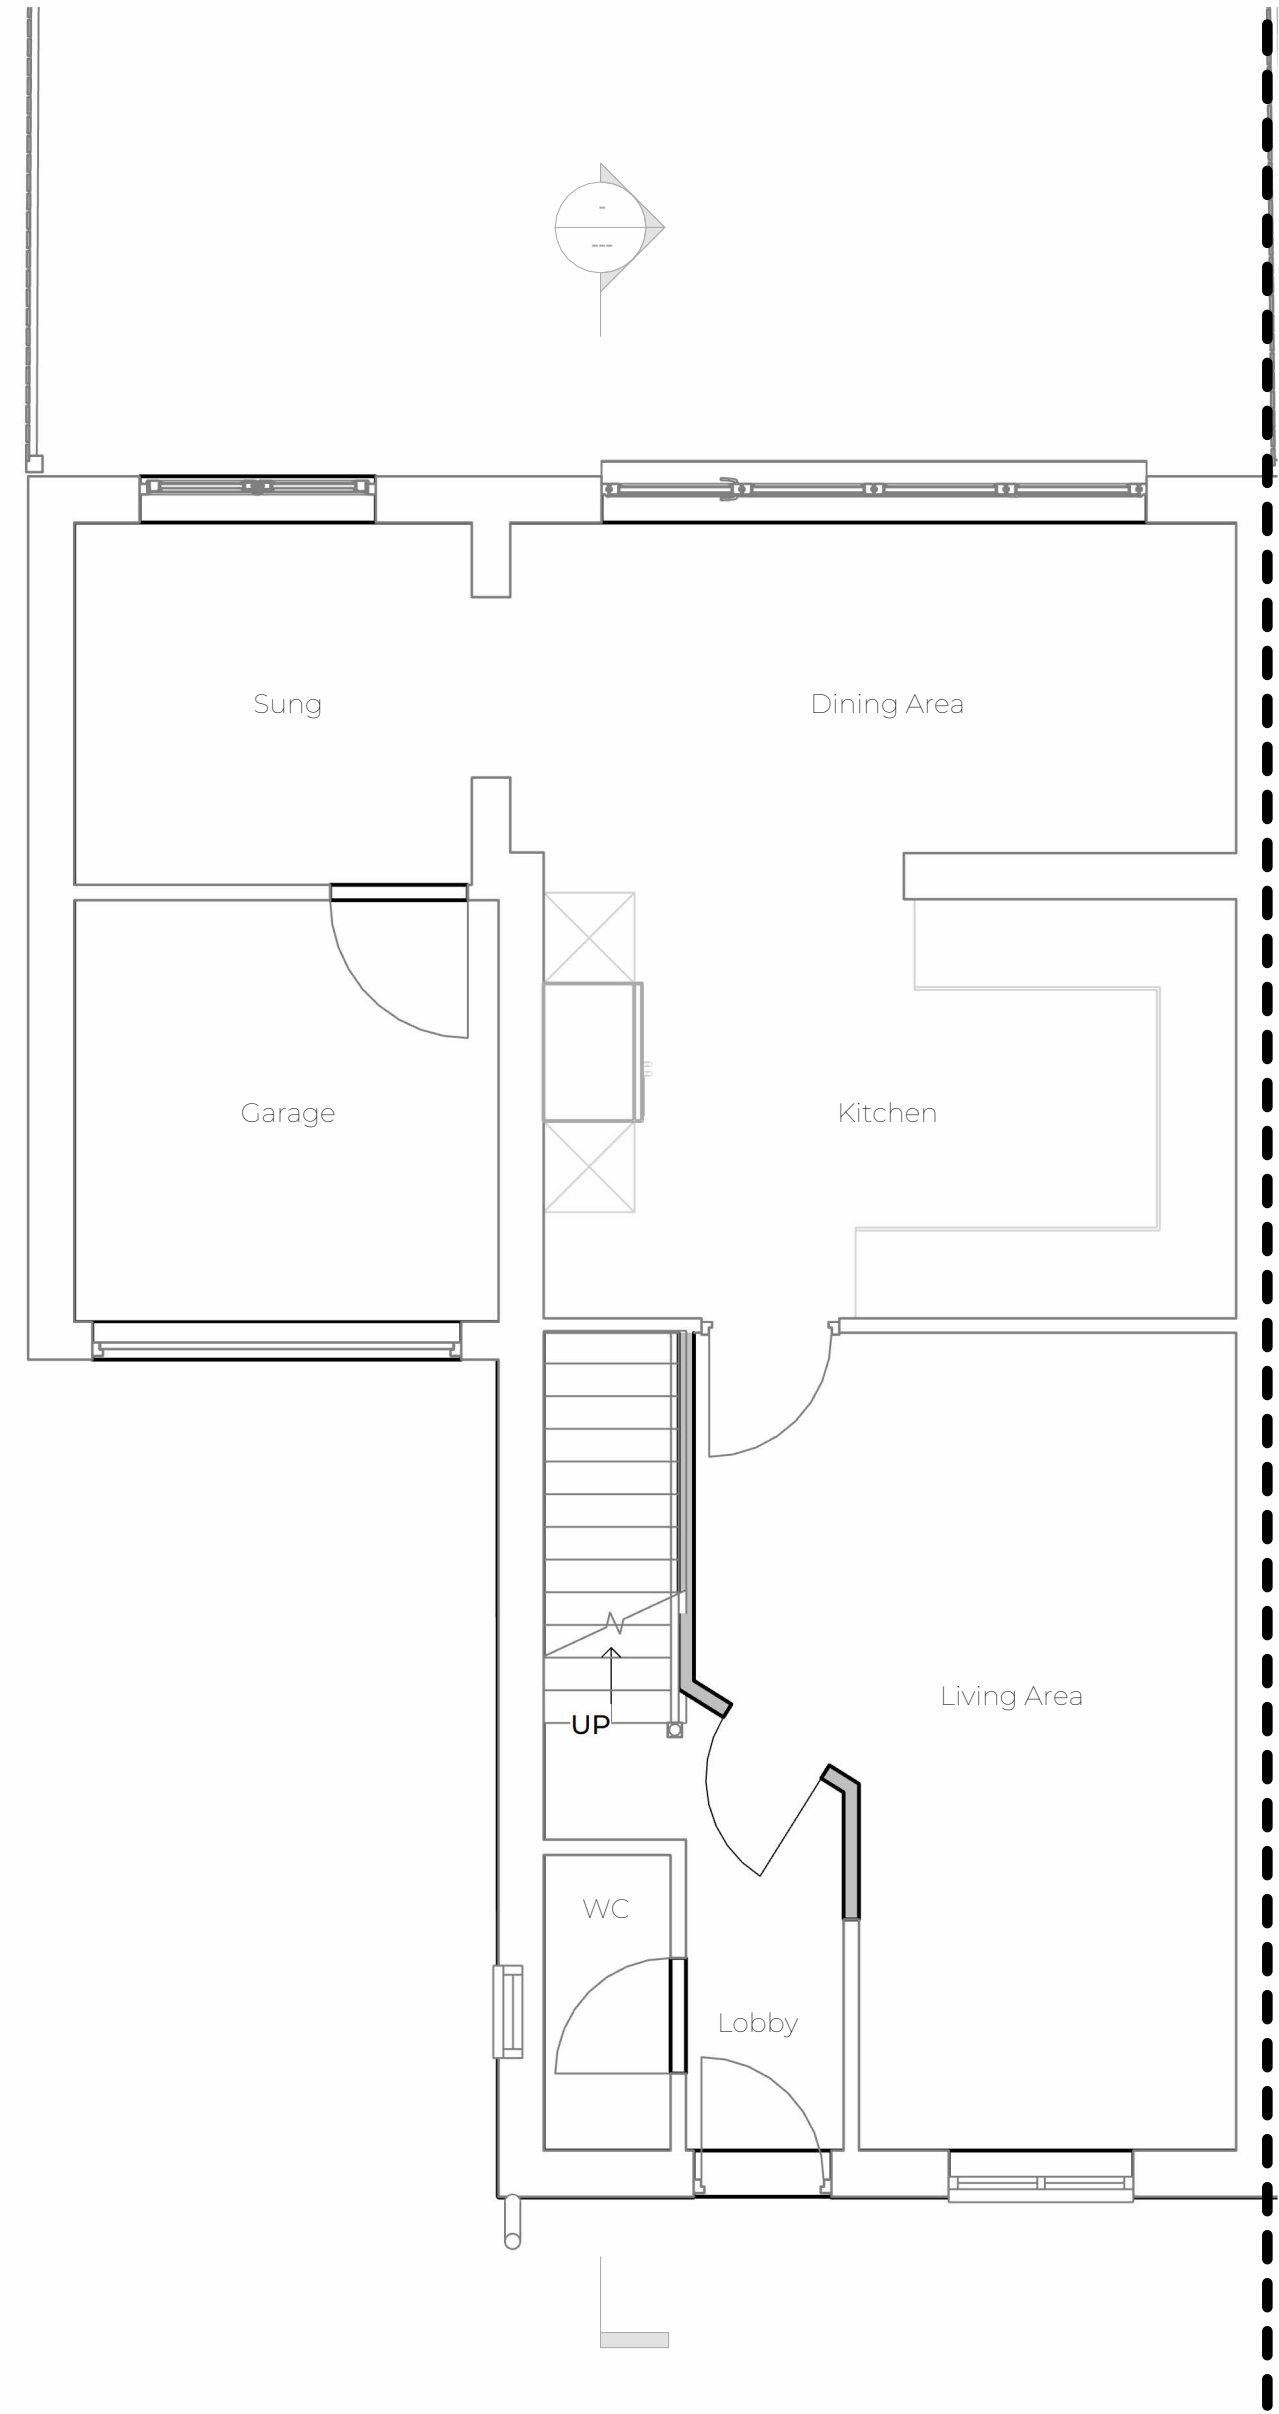


Proposed Ground Floor Plan  
1 : 50

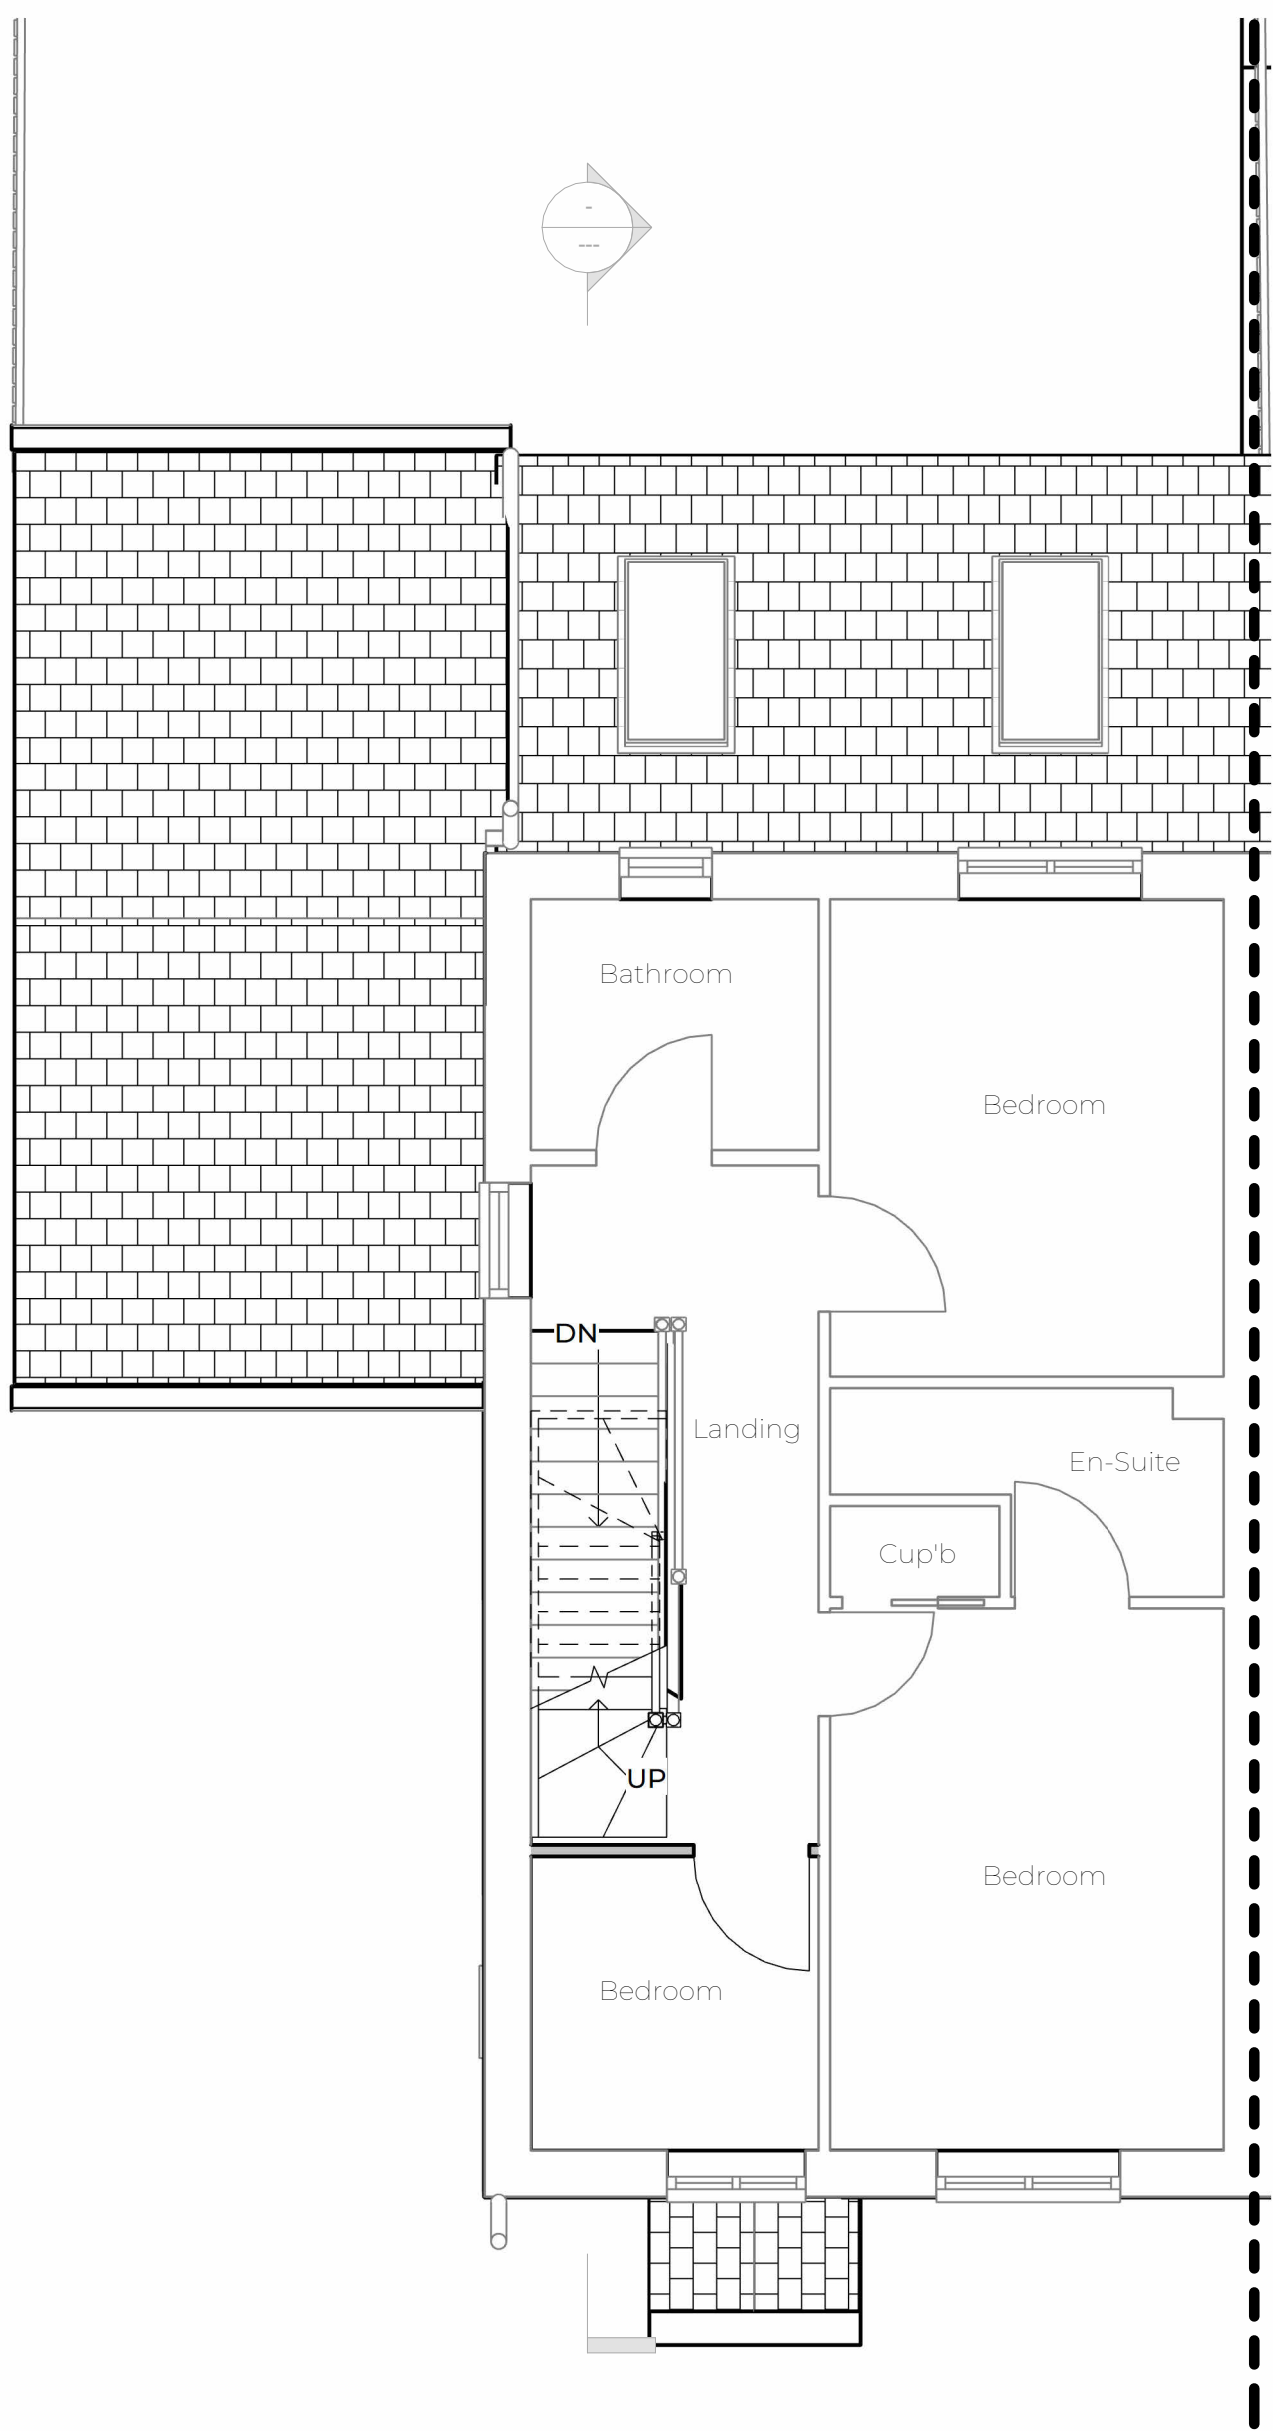

Proposed First Floor Plan  
1 : 50

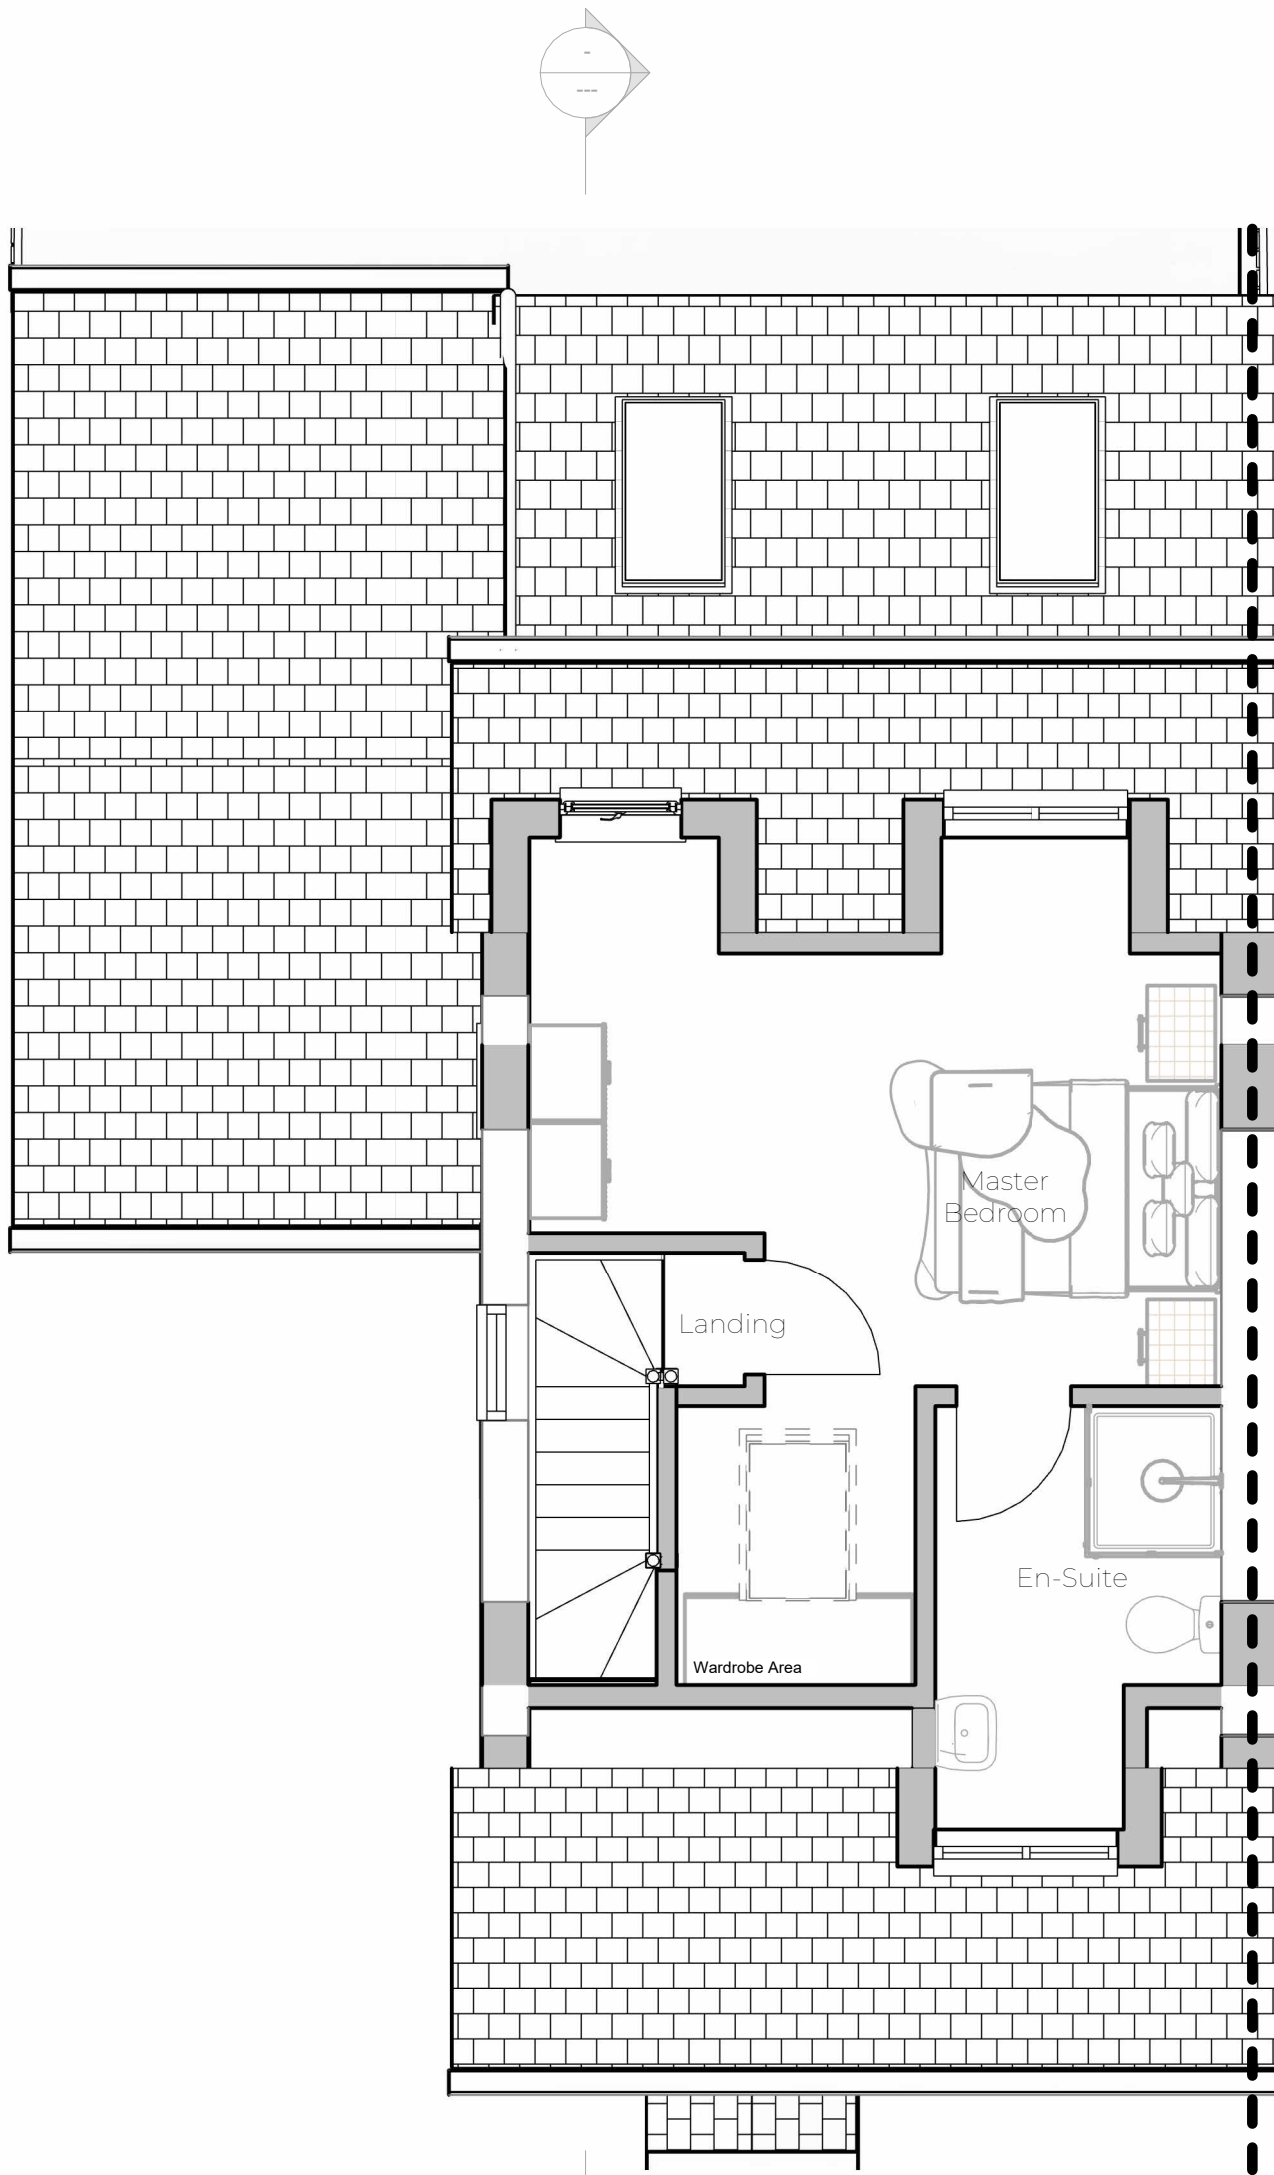

Proposed Loft  
1 : 50

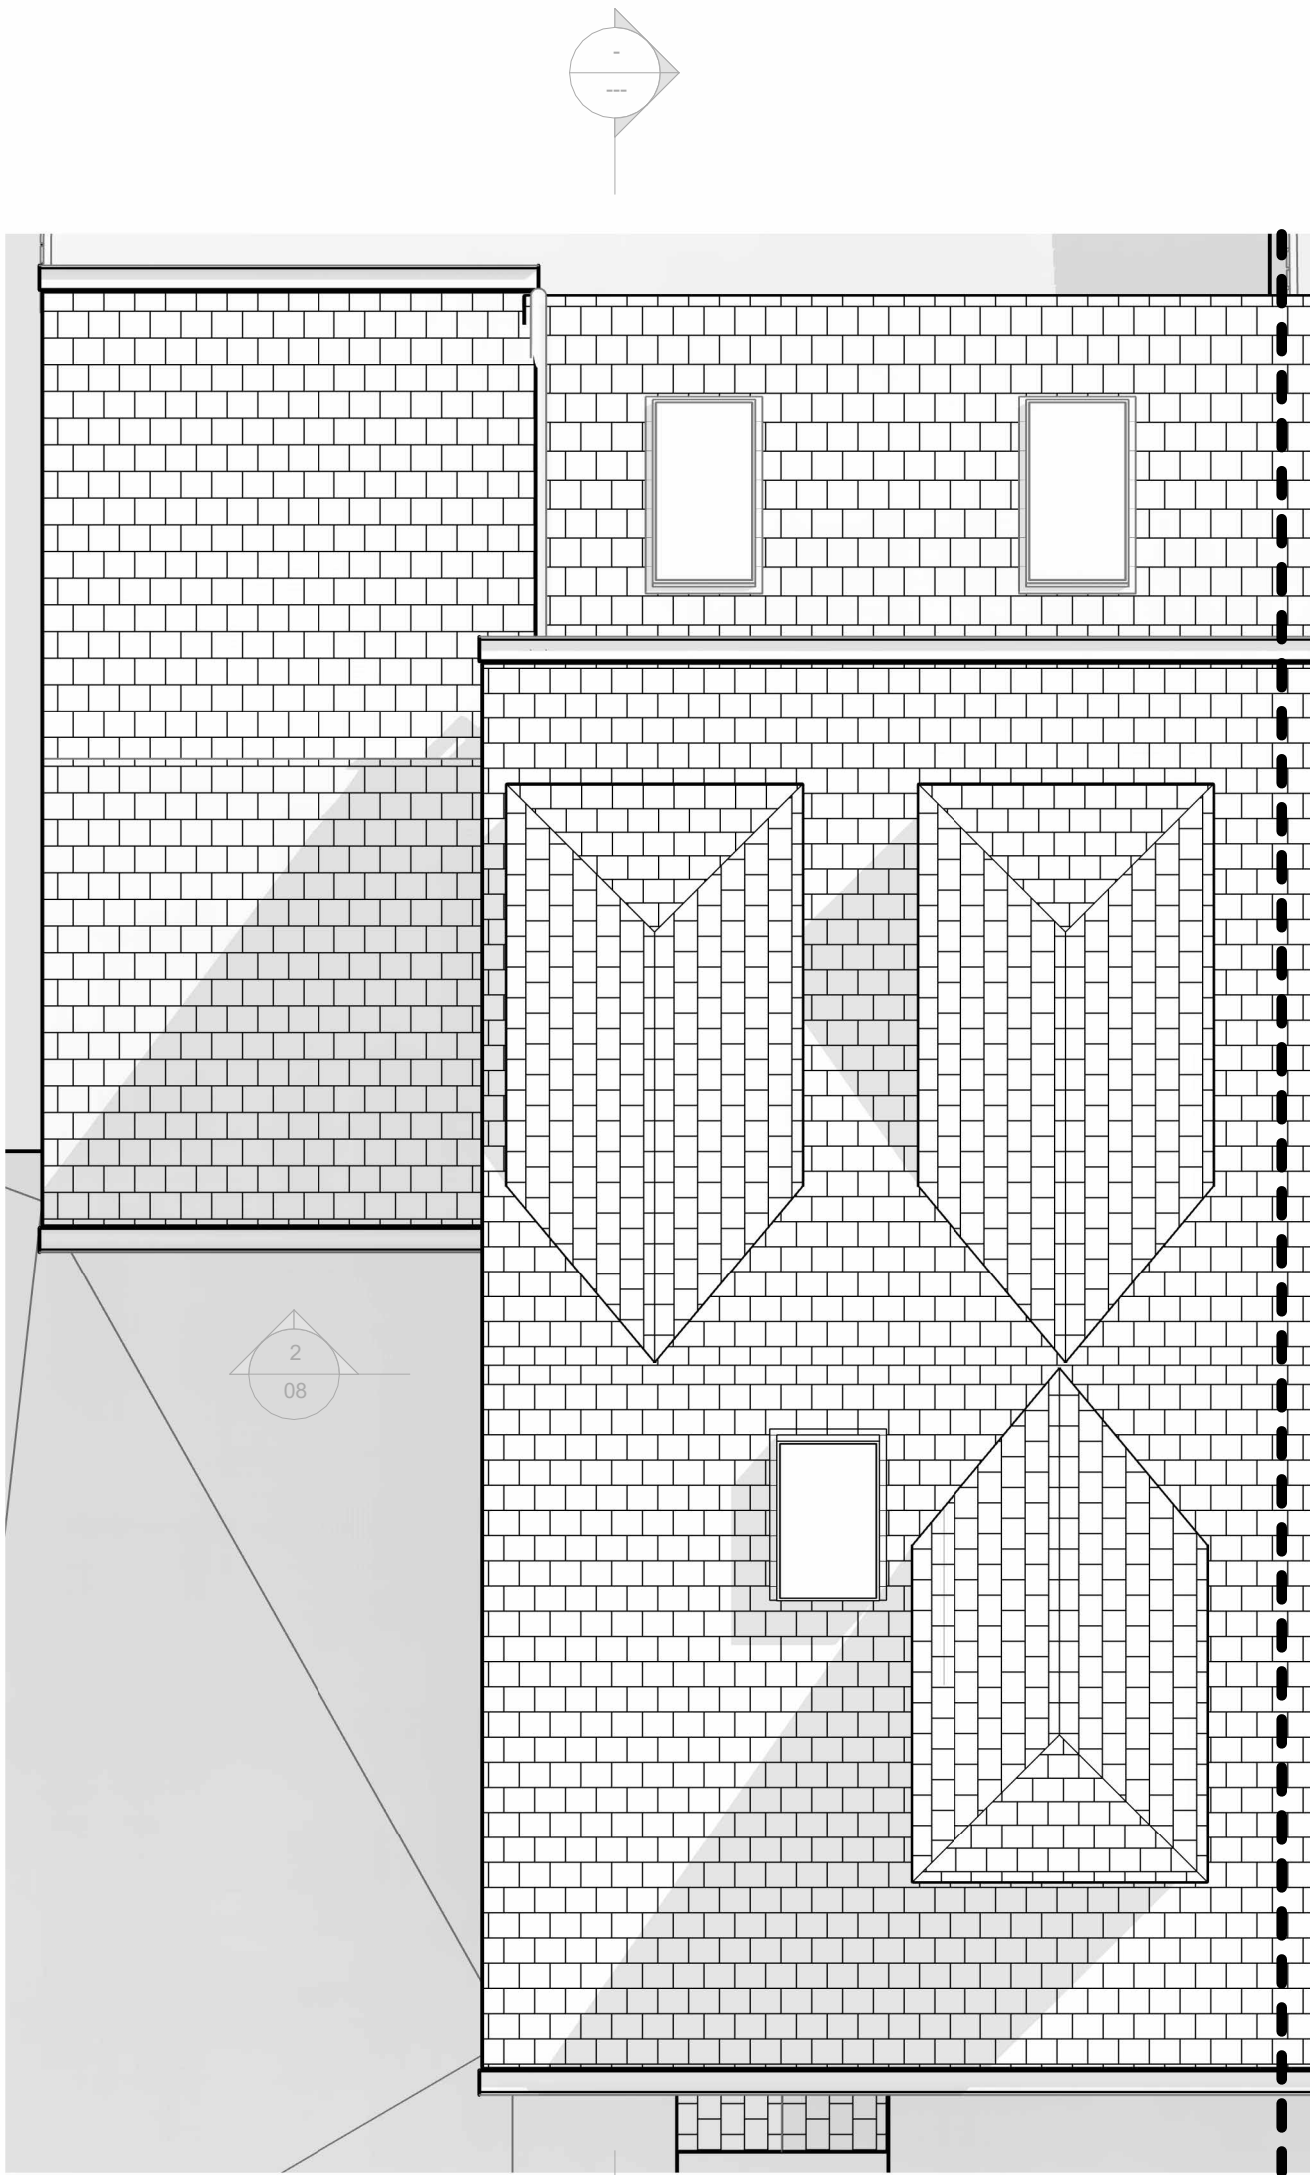

Proposed Roof Plan  
1 : 50



- Notes:
1. THE COPYRIGHT OF THIS DRAWING IS VESTED IN ARCHEVOLVE AND IT MAY NOT BE REPRODUCED IN WHOLE OR PART OR USED FOR THE MANUFACTURE OF ANY ARTICLE WITHOUT THE EXPRESS PERMISSION OF THE COPYRIGHT HOLDERS.
  2. WORK TO FIGURED DIMENSIONS ONLY.
  3. THIS DRAWING IS TO BE READ IN CONJUNCTION WITH ALL RELEVANT ARCHITECT'S, SERVICE ENGINEER'S AND ARCHEVOLVE AND SPECIFICATIONS.

| Revision Number | Revision Description | Issued by | Revision Date |
|-----------------|----------------------|-----------|---------------|
|-----------------|----------------------|-----------|---------------|

|          |                |             |
|----------|----------------|-------------|
| DATE:    | STATUS:        | SHEET SIZE: |
| 27/12/24 | PLANNING ISSUE | A1          |

|        |        |          |
|--------|--------|----------|
| SCALE: | DRAWN: | CHECKED: |
| 1 : 50 | AP     |          |

|             |                                    |
|-------------|------------------------------------|
| CLIENT:     | SITE ADDRESS:                      |
| Miss L Watt | 56 Oak Tree Drive Hassocks BN6 8YD |

|  |           |
|--|-----------|
|  | REVISION: |
|--|-----------|

DRAWING:

Loft Conversion

TITLE:

Proposed Floor Plans

PROJECT NO:

54/560TD

DRAWING NO:

ARC/075/24/05



ARCHEVOLVE

✉ // design [@archevolve.co.uk](mailto:@archevolve.co.uk)

WEB // [www. archevolve.co.uk](http://www.archevolve.co.uk)

☎ // 07830 325566

