


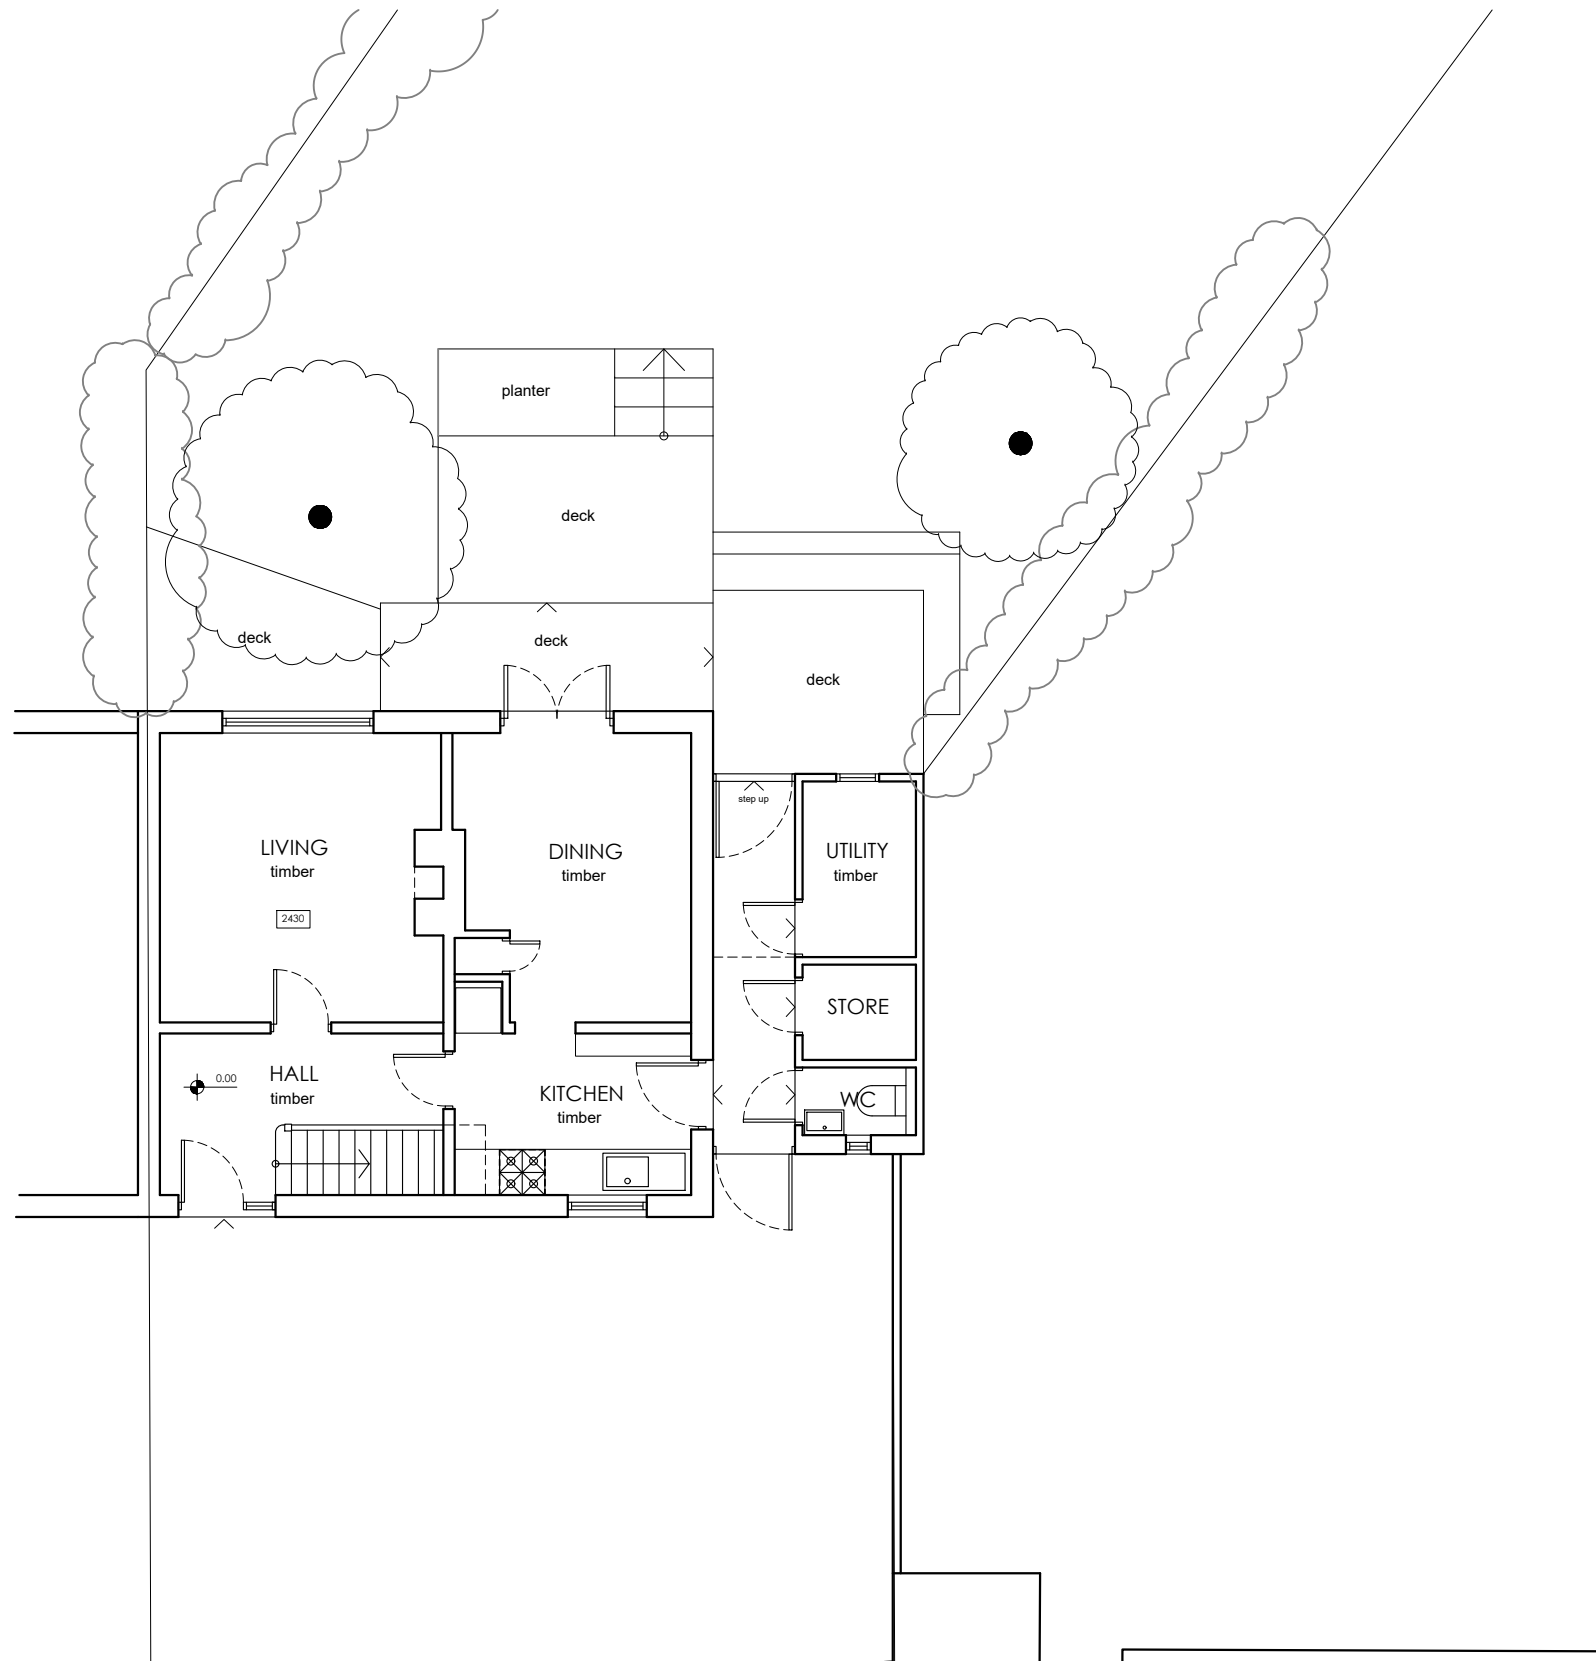

1 EXISTING GROUND FLOOR PLAN
SCALE 1:100



REVISIONS

• •

STATUS		PROJECT	
AS EXISTING		66 WOODLANDS ROAD	
TITLE			
EXISTING GROUND FLOOR PLAN			
SCALE	DATE	DRAWING NUMBER	REV
1:100	2017.08.25	002	*

VICTORIA MUSTARD ARCHITECT

24 Ridleys, West Hoathly, West Sussex RH19 4HN
Tel 07779 245 093 vicki.mustard@gmail.com