



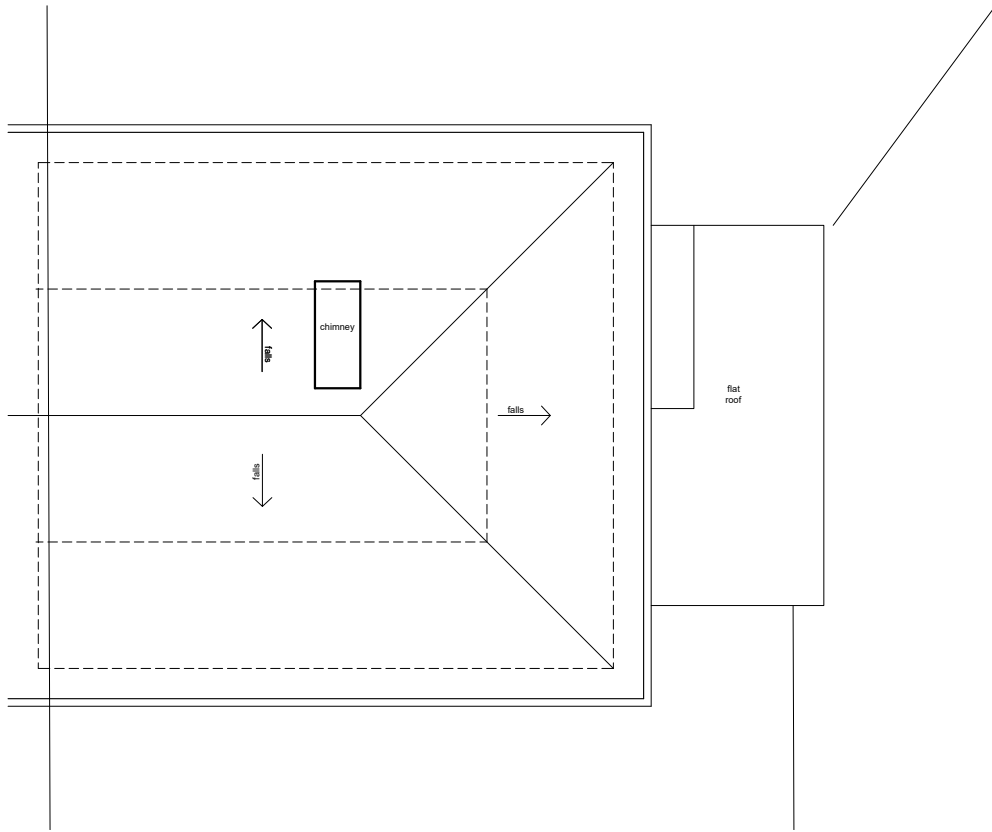

1 EXISTING ROOF PLAN
SCALE 1:100

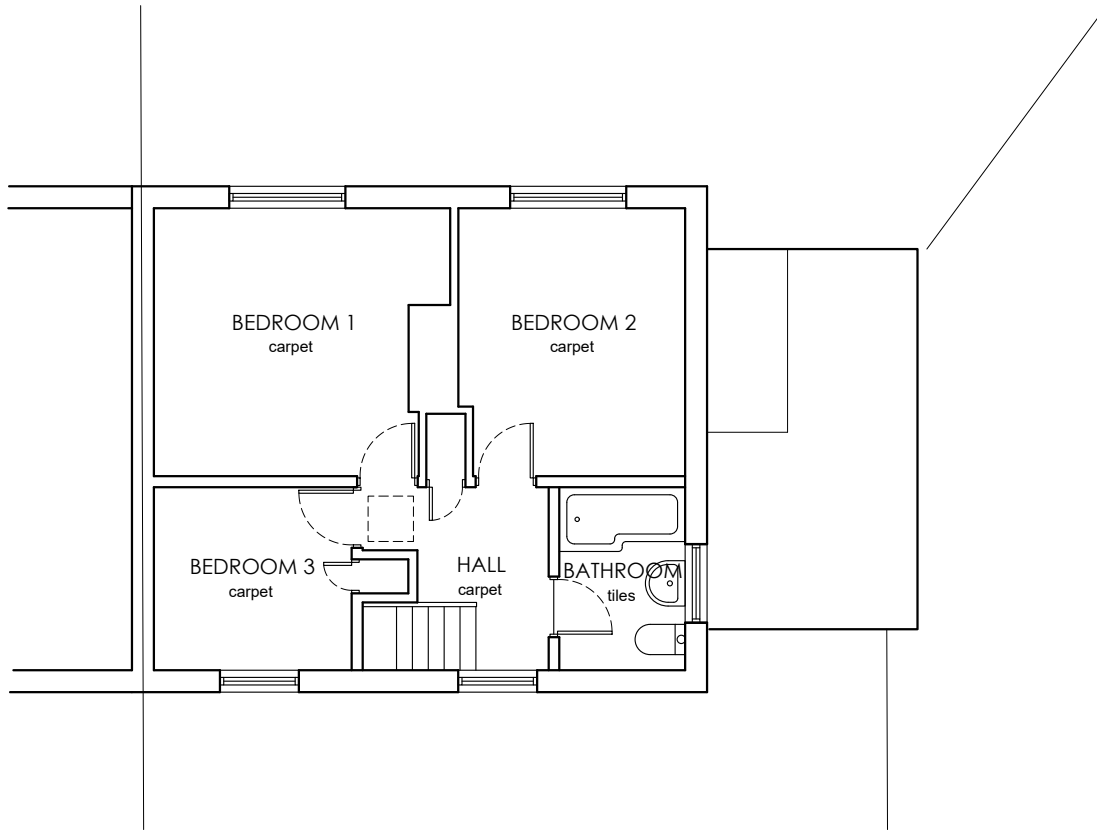

2 EXISTING FIRST FLOOR PLAN
SCALE 1:100



REVISIONS	
*	*

STATUS		PROJECT	
AS EXISTING		66 WOODLANDS ROAD	
		TITLE	
		EXISTING FIRST & ROOF PLANS	
SCALE	DATE	DRAWING NUMBER	REV
1:100	2017.08.25	003	*

VICTORIA MUSTARD ARCHITECT

24 Ridleys, West Hoathly, West Sussex RH19 4HN
Tel 07779 245 093 vicki.mustard@gmail.com