






EXISTING GROUND FLOOR PLAN - 1:50@A1

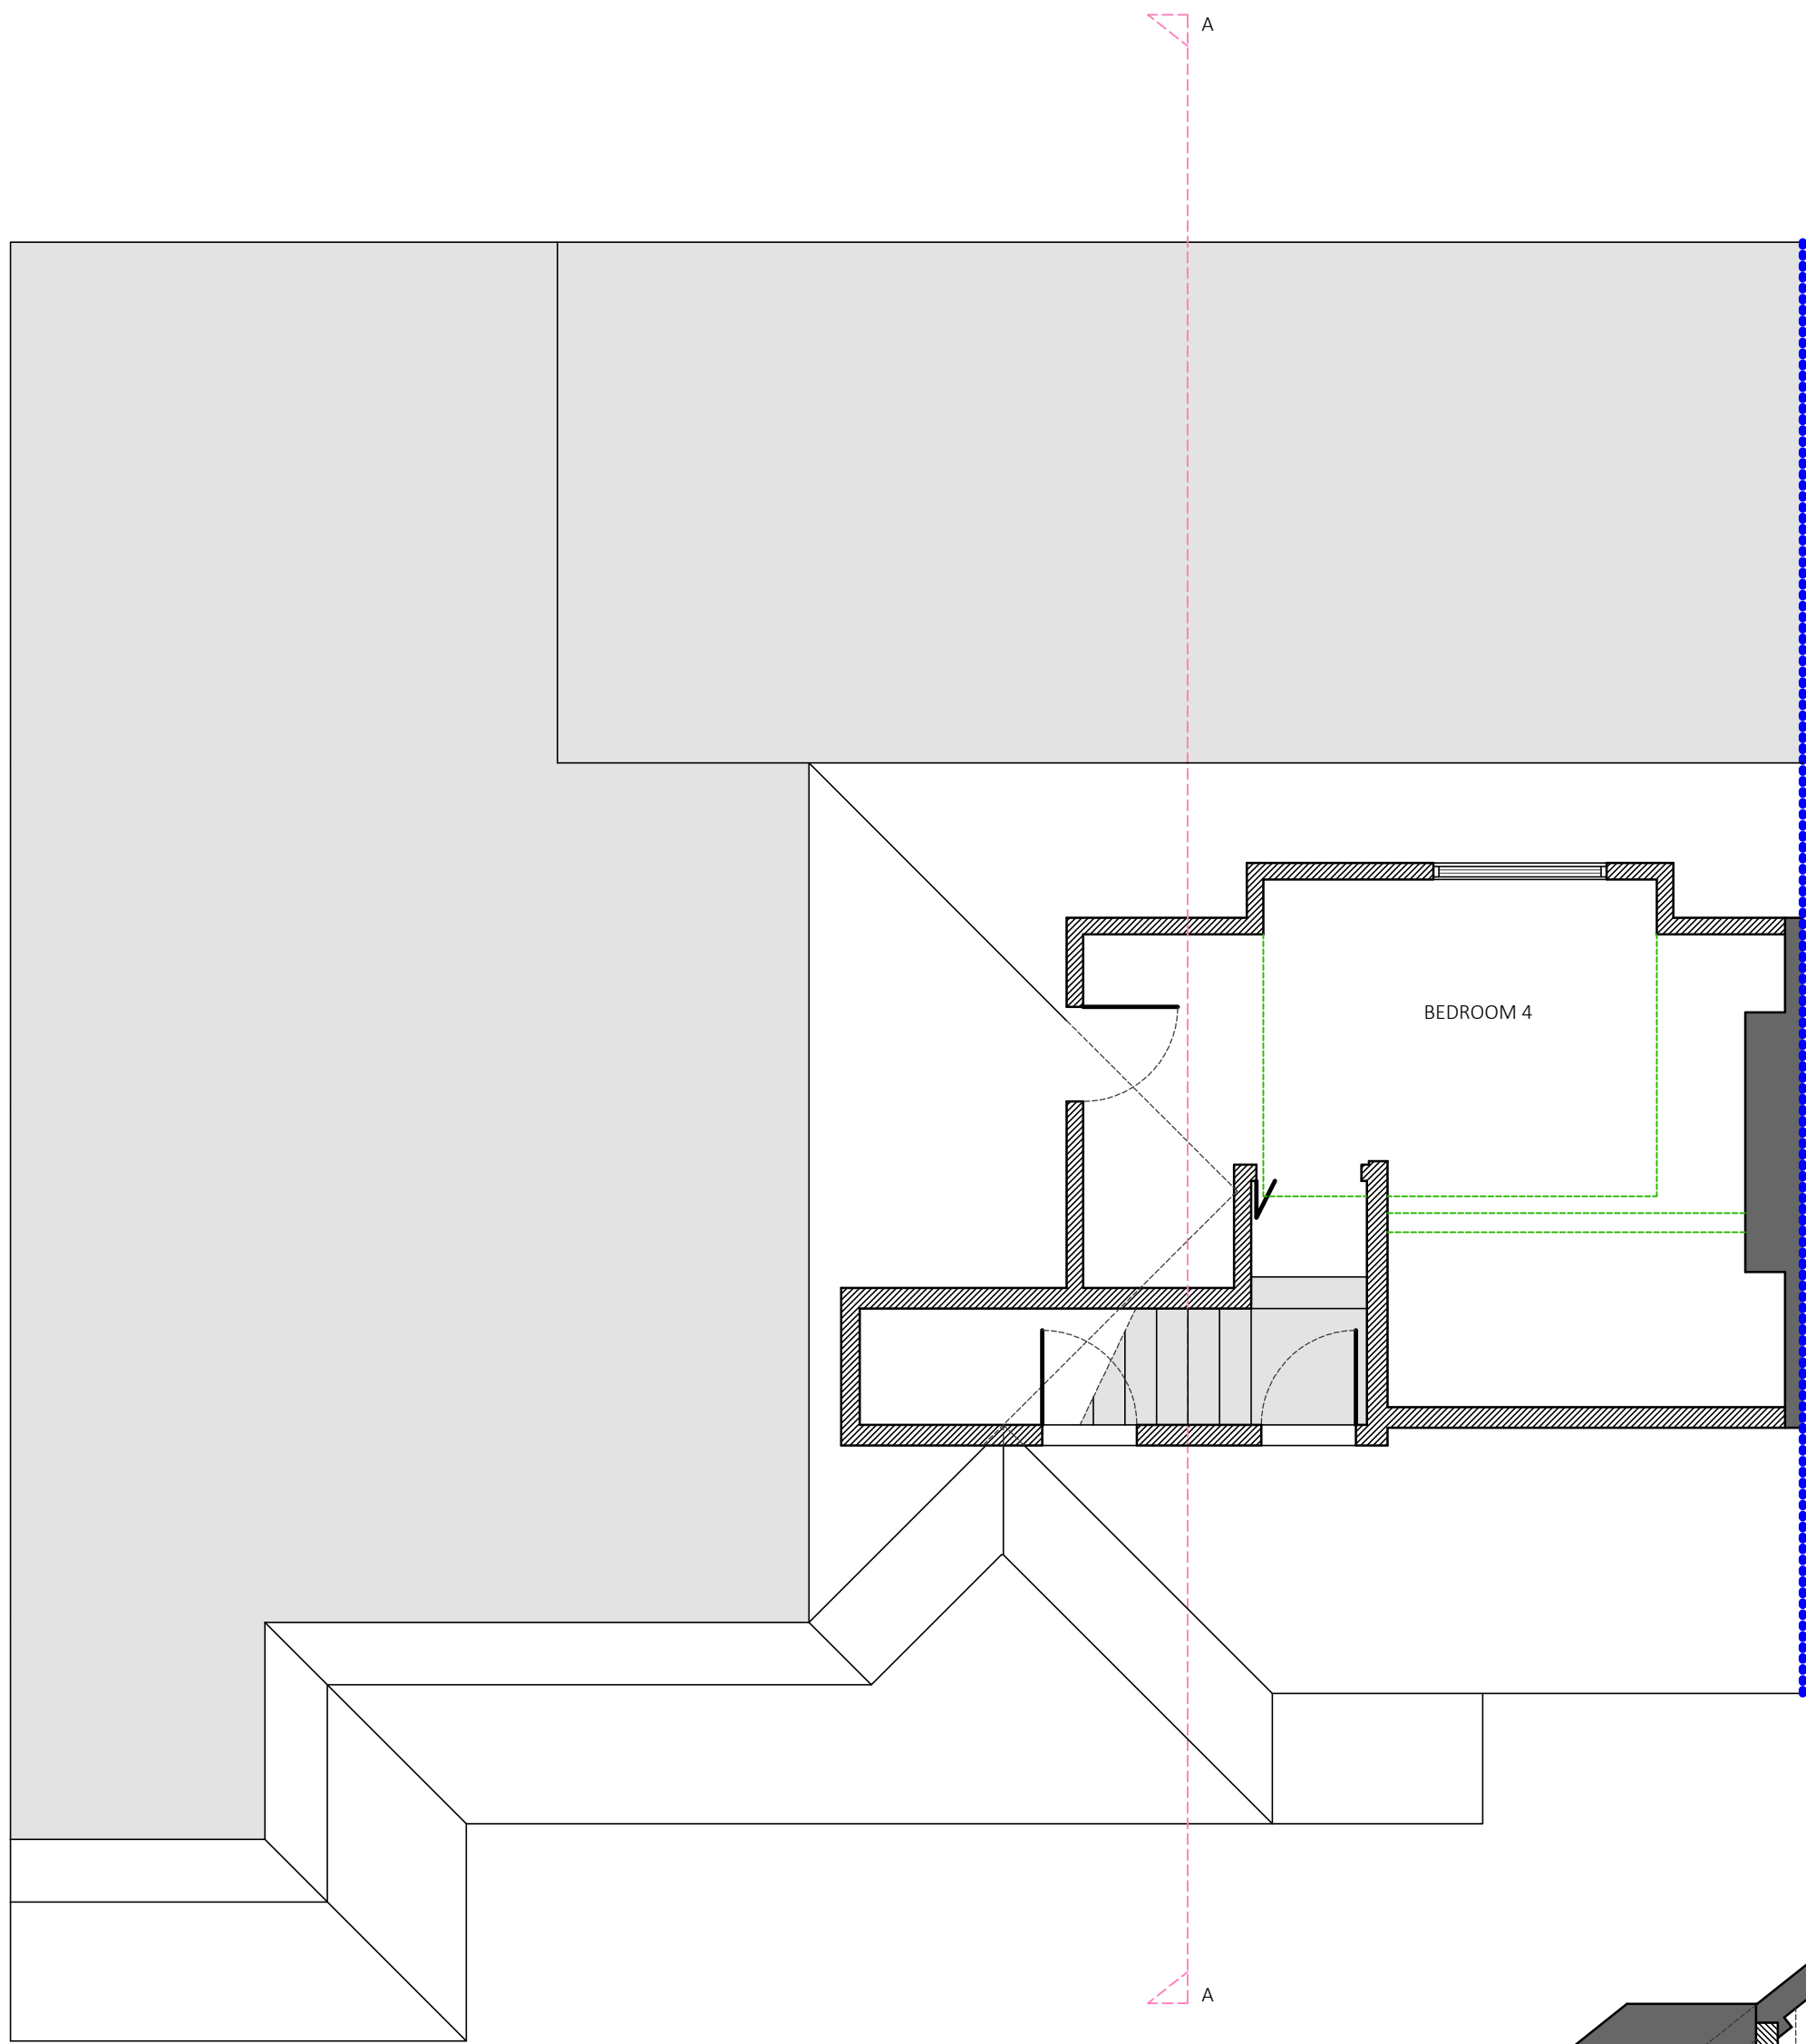


EXISTING FIRST FLOOR PLAN - 1:50@A1

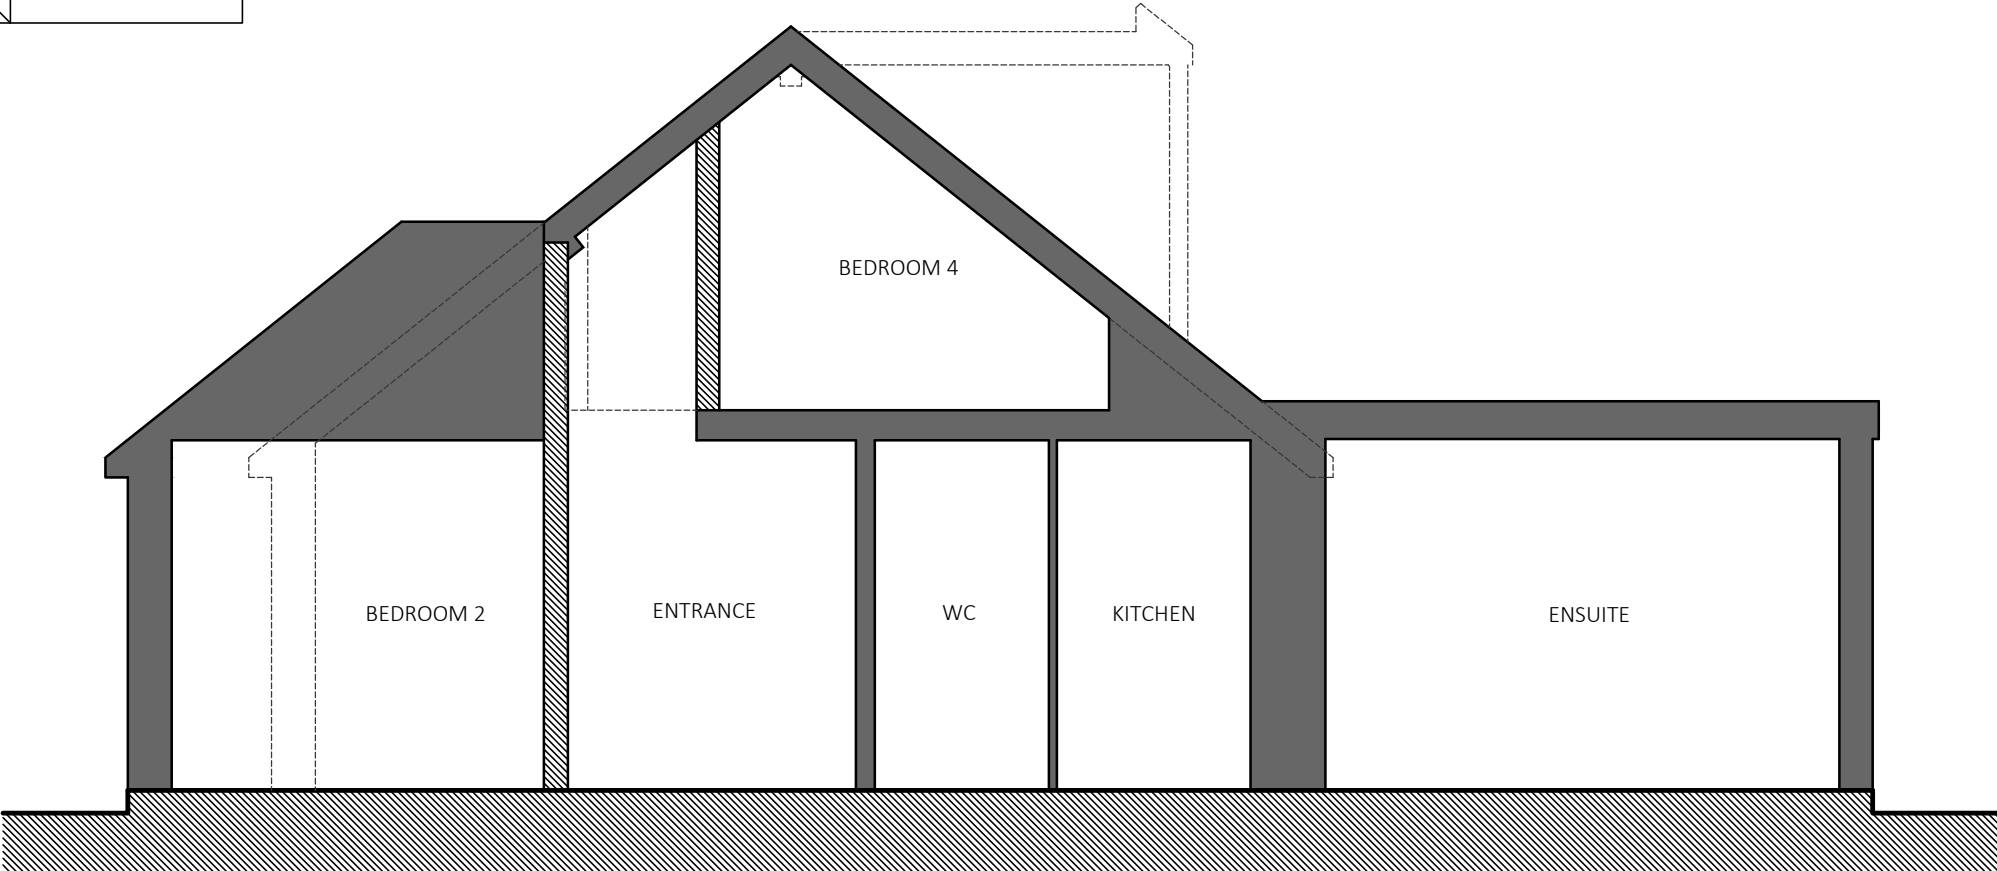


EXISTING SECTION A-A - 1:50@A1

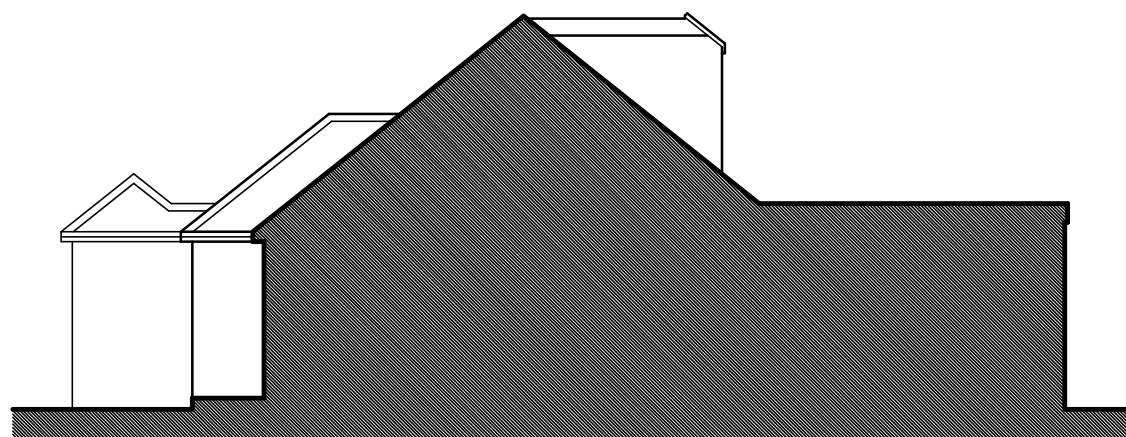


SIDE ELEVATION - 1:100@A1

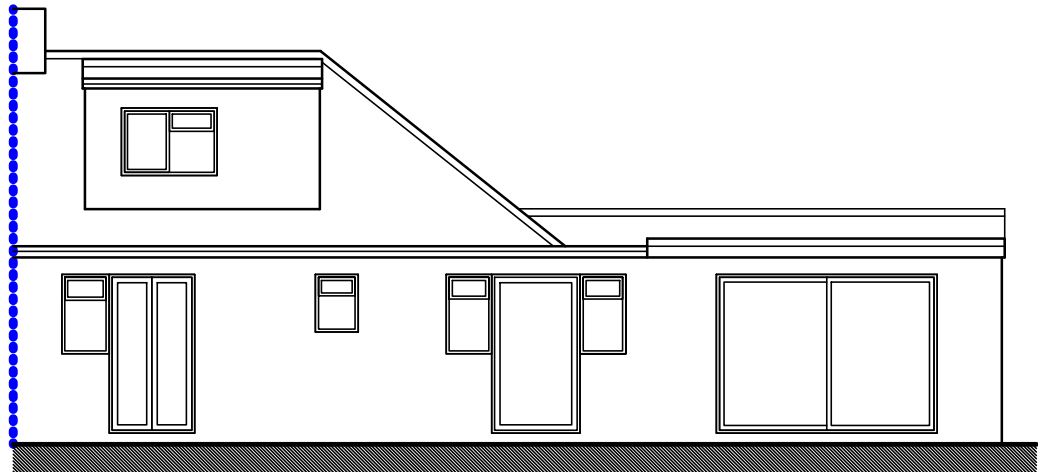


REAR ELEVATION - 1:100@A1

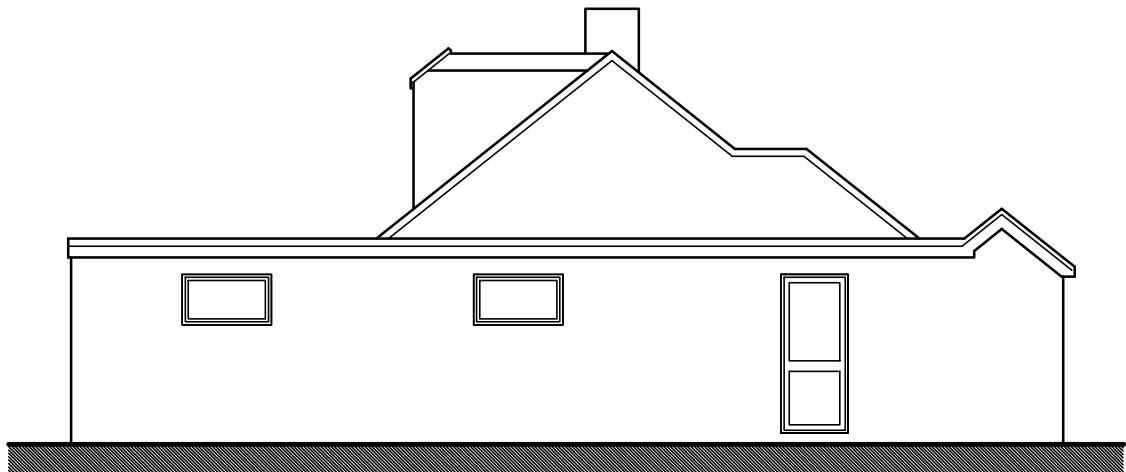

SIDE ELEVATION - 1:100@A1

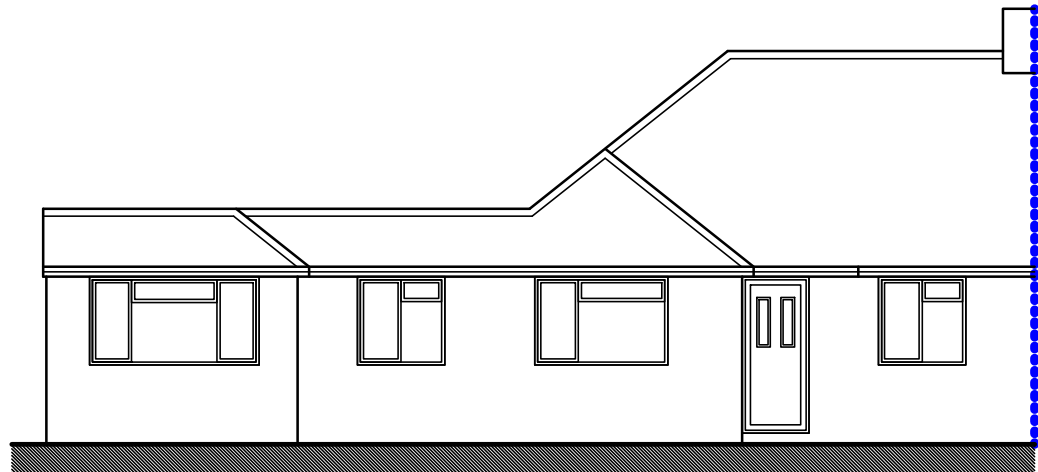


FRONT ELEVATION - 1:100@A1

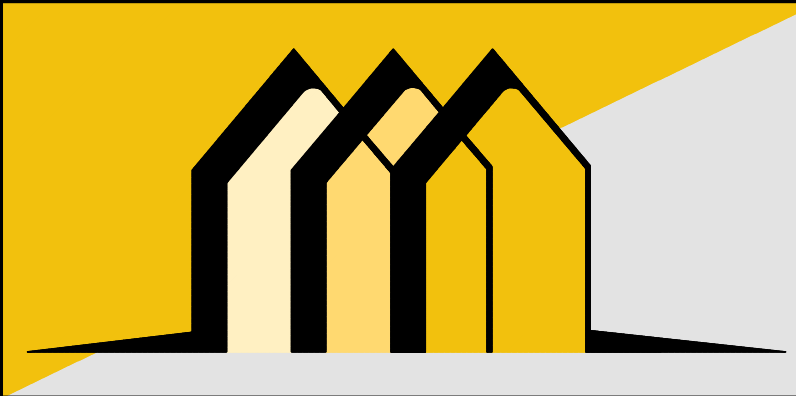

CONTACT INFO

E: [Scott@EllisdonArchitecturalAssociates.co.uk](mailto:Scott@EllisdonArchitecturalAssociates.co.uk)  
W: [WWW.EllisdonArchitecturalAssociates.co.uk](http://WWW.EllisdonArchitecturalAssociates.co.uk)  
M: 07828 189525

SCALE BARS

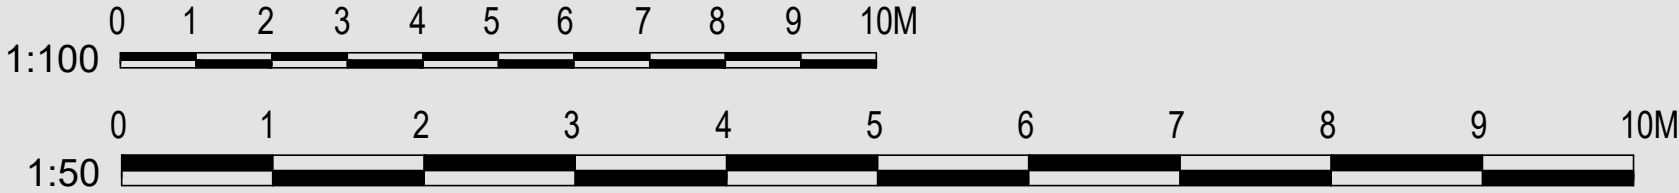

| REVISION | DESCRIPTION | STATUS:  | CLIENT:     | MR & MRS HUTCHINGS | SITE ADDRESS:                                                           |
|----------|-------------|----------|-------------|--------------------|-------------------------------------------------------------------------|
| 0        | FIRST ISSUE | PLANNING | JOB REF:    | 704                | 14 FURZELAND WAY<br>SAYERS COMMON<br>HASSECKS<br>WEST SUSSEX<br>BN6 9JB |
|          |             |          | DRG. NO:    | 01                 |                                                                         |
|          |             |          | DRG. TITLE: | EXISTING PLANS     |                                                                         |
|          |             |          | DATE:       | APRIL 2026         |                                                                         |
|          |             |          | SCALE:      | 1:50@A1            |                                                                         |