




PROPOSED GROUND FLOOR PLAN - 1:50@A1

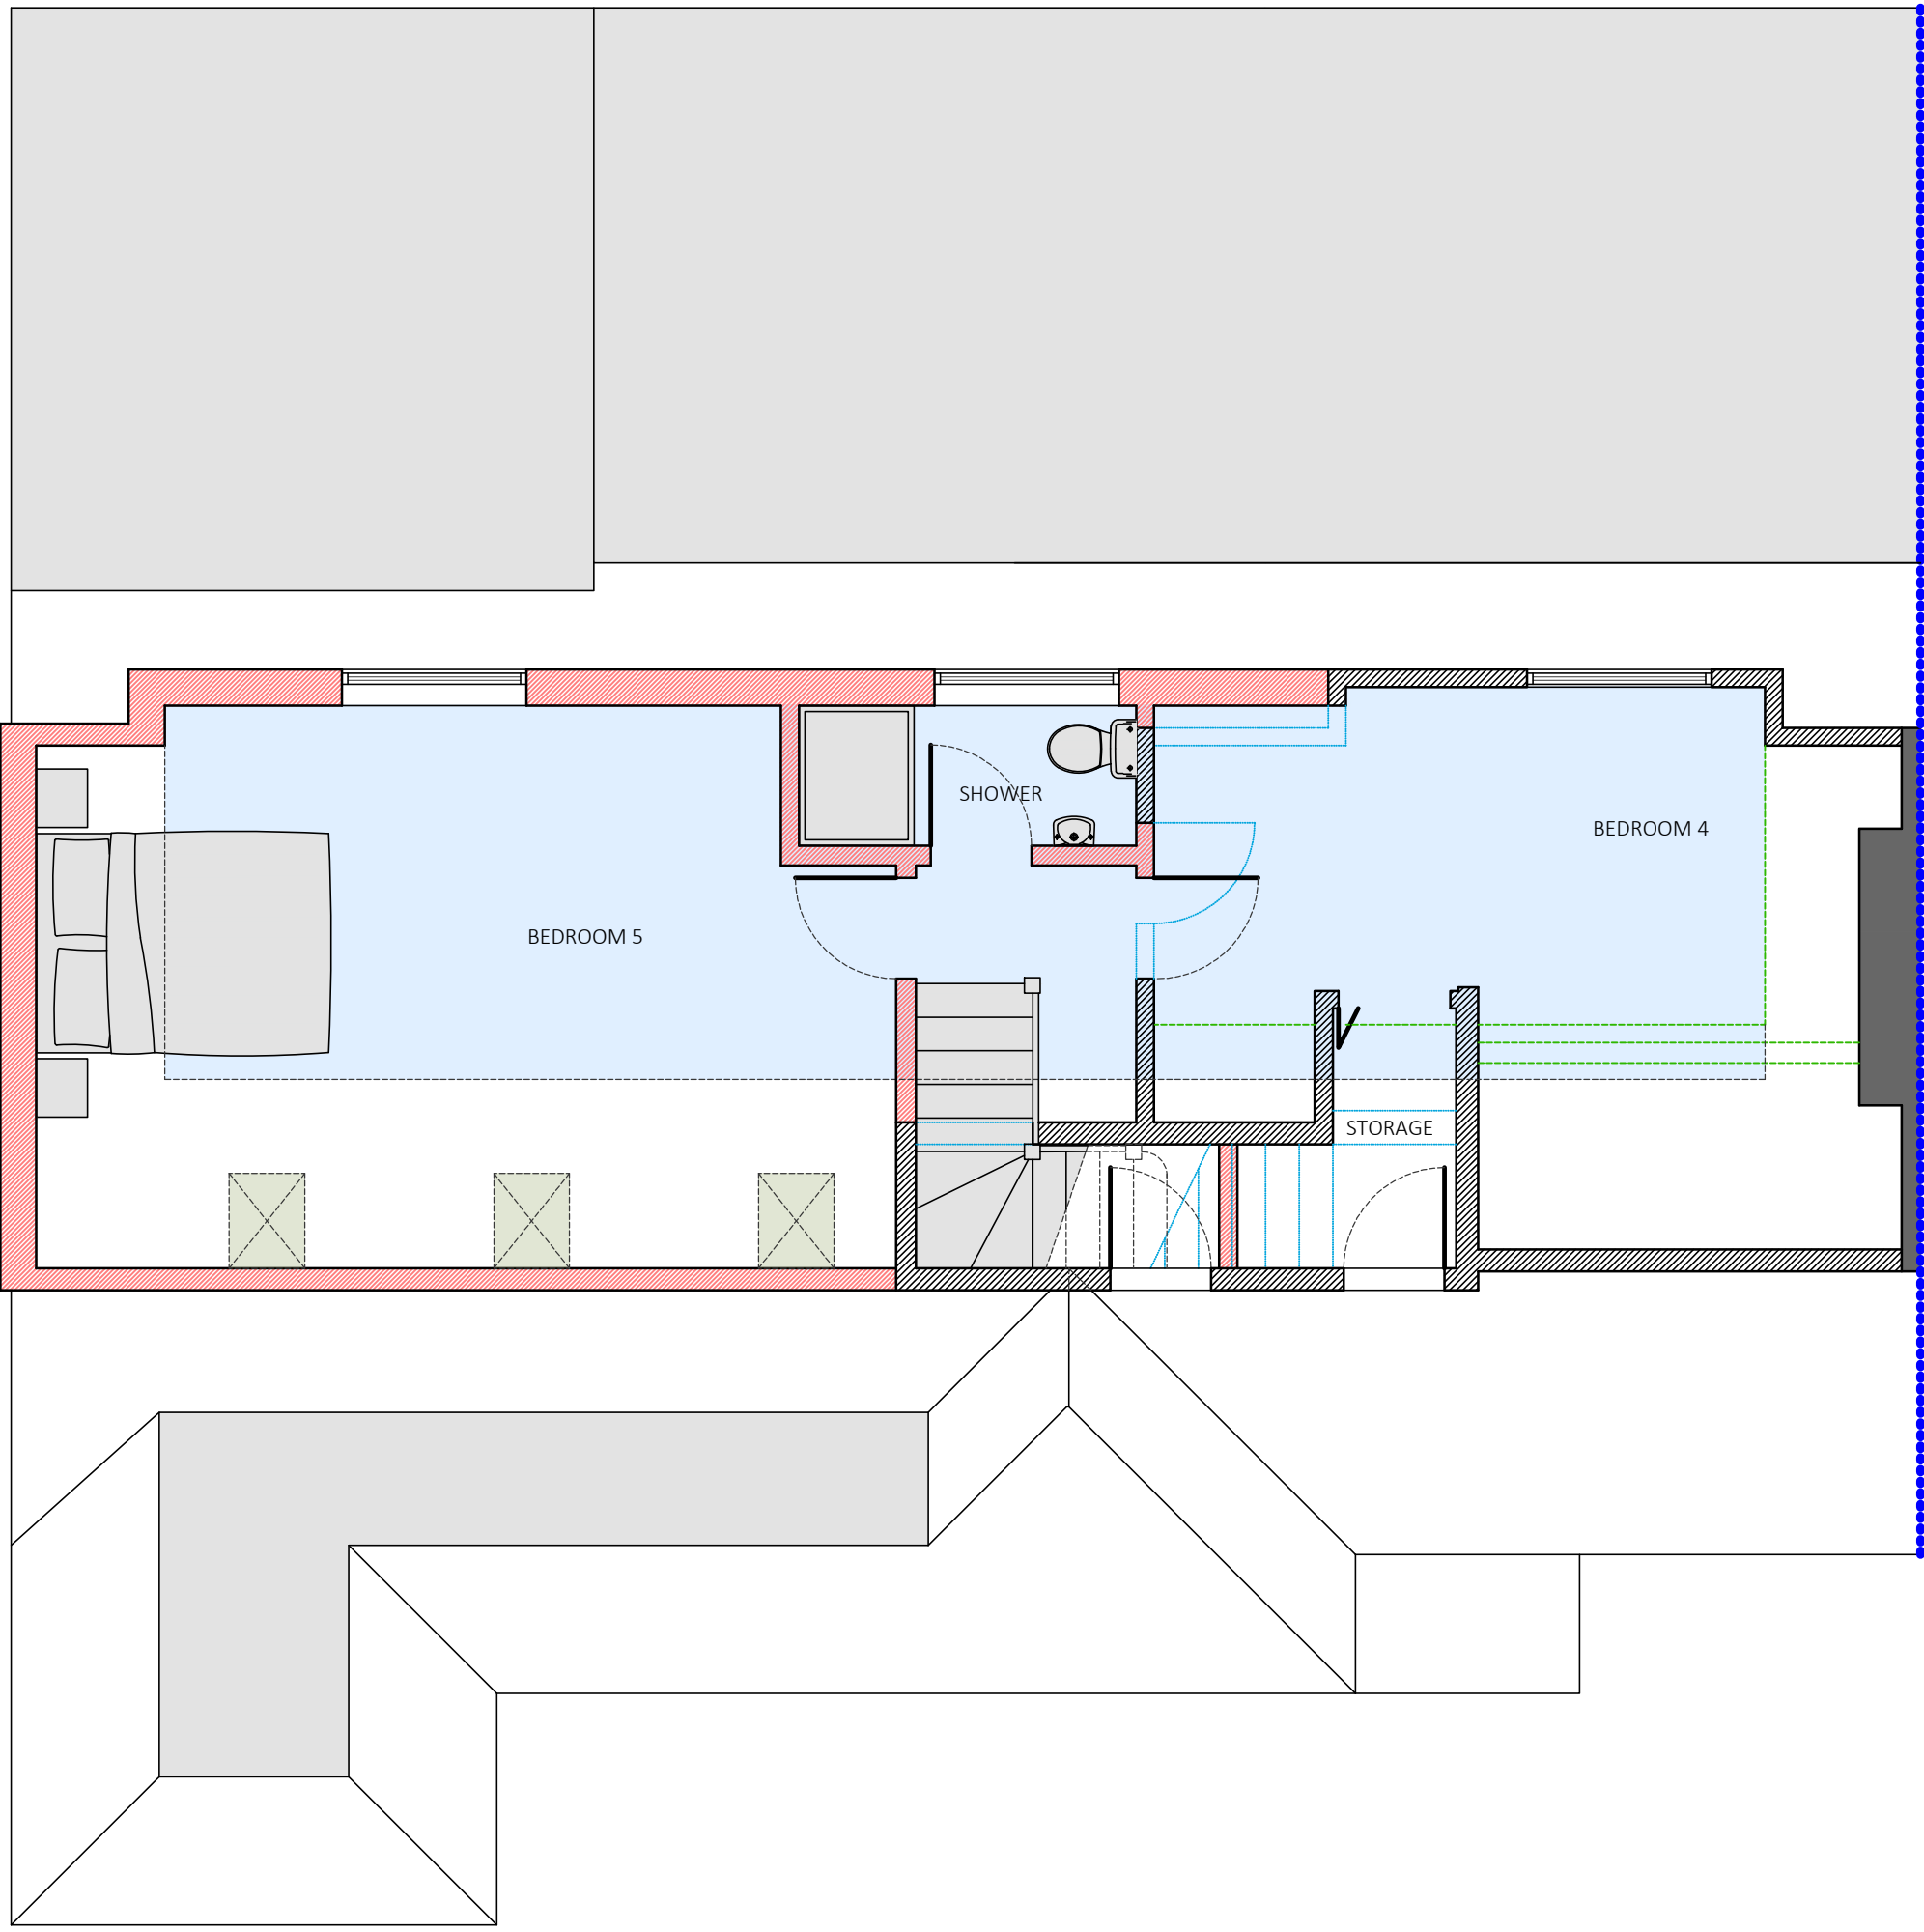


PROPOSED FIRST FLOOR PLAN - 1:50@A1

EXISTING STRUCTURE


DEMOLISHED STRUCTURE

PROPOSED STRUCTURE


2000MM HEADROOM

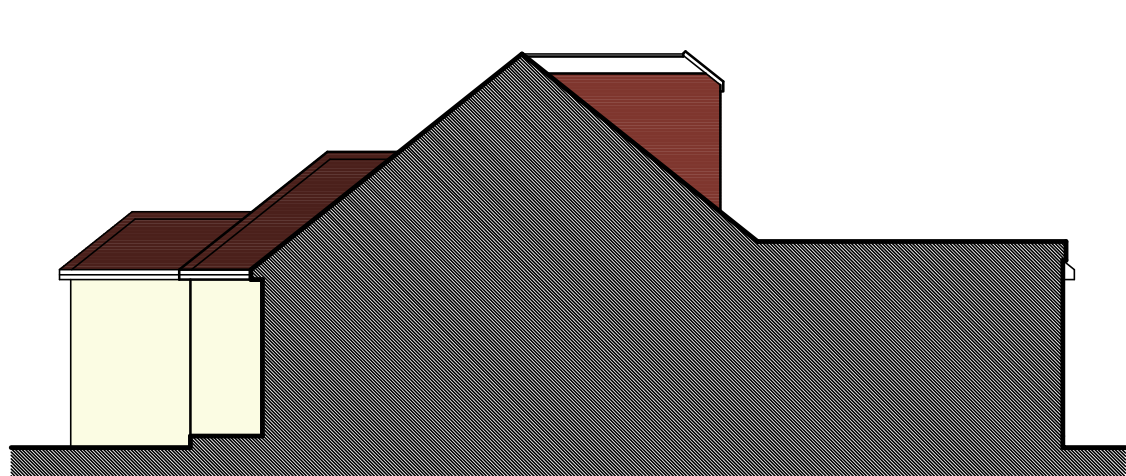


SIDE ELEVATION - 1:100@A1

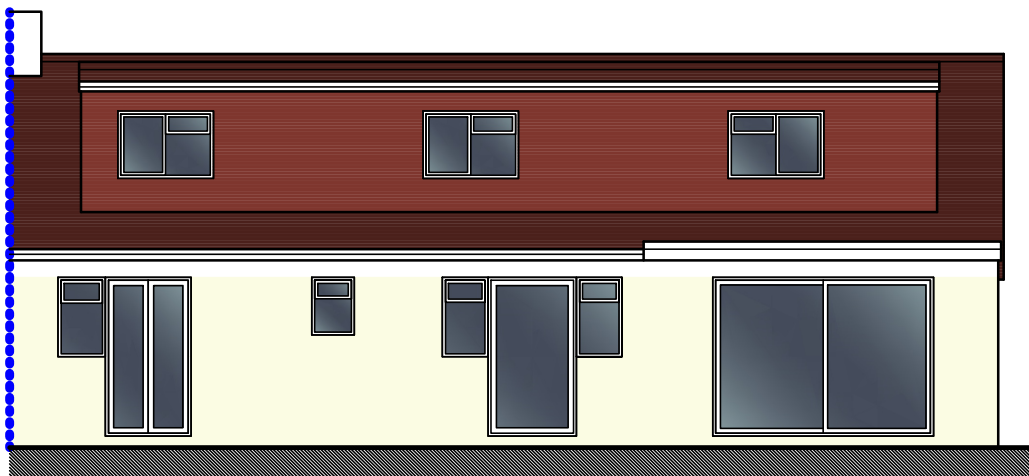


REAR ELEVATION - 1:100@A1

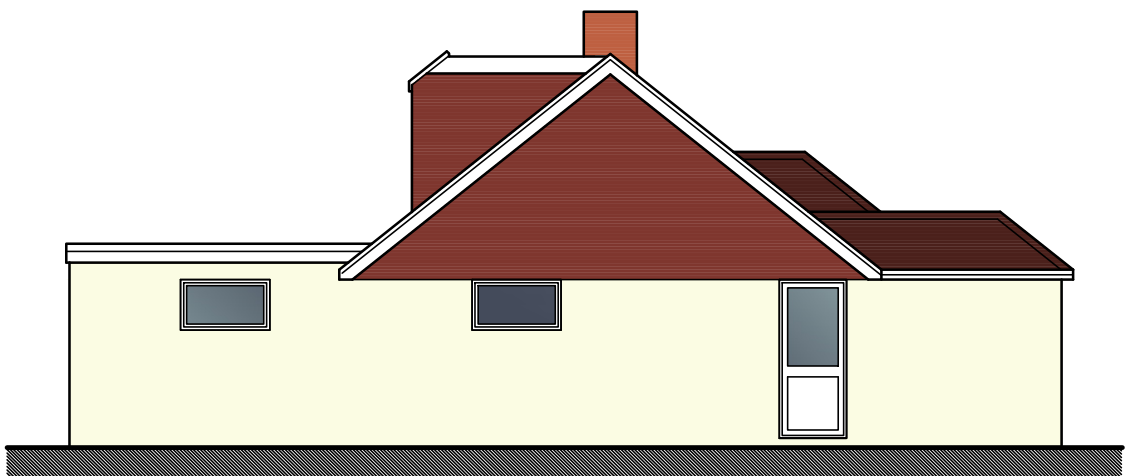


SIDE ELEVATION - 1:100@A1

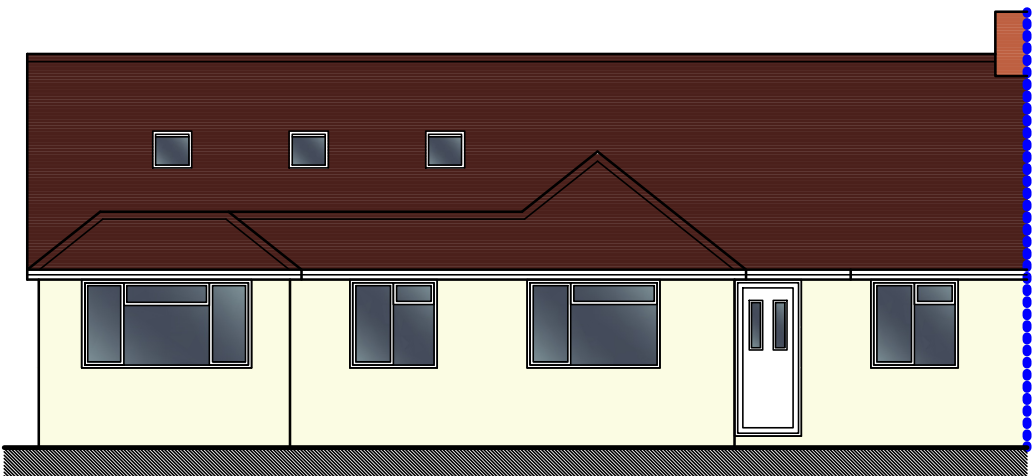

FRONT ELEVATION - 1:100@A1

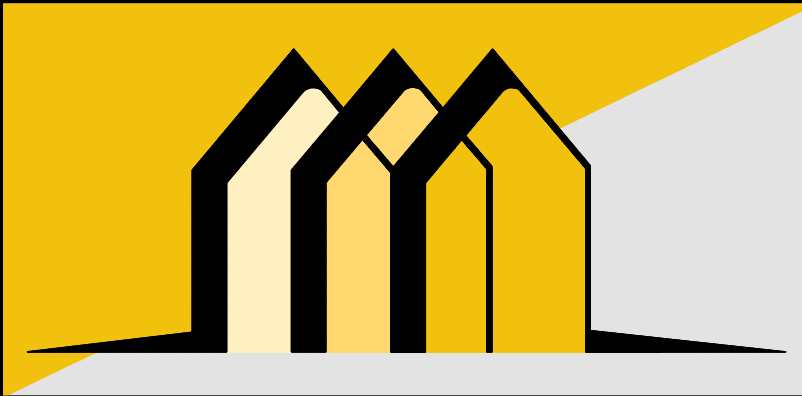

CONTACT INFO
E: Scott@EllisdonArchitecturalAssociates.co.uk
W: WWW.EllisdonArchitecturalAssociates.co.uk
M: 07828 189525

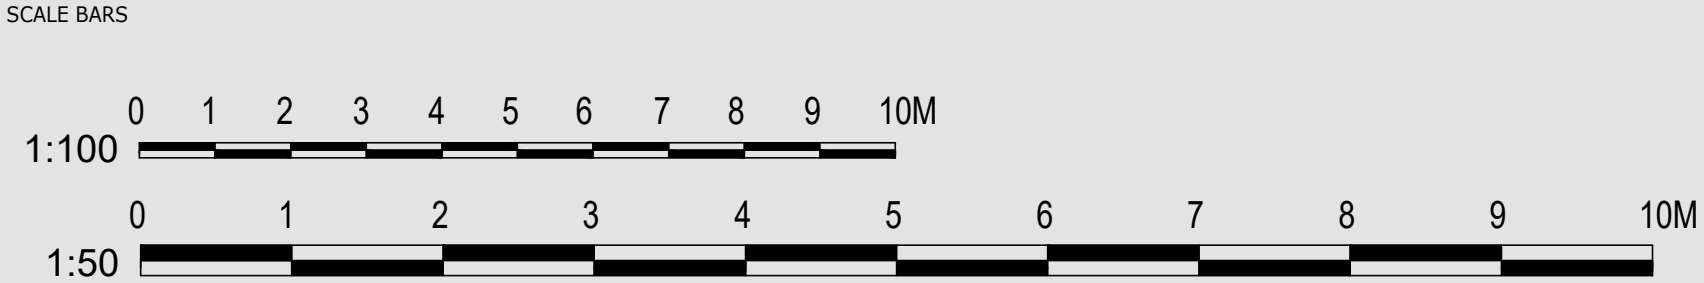

REVISION	DESCRIPTION	STATUS:	CLIENT:	MR & MRS HUTCHINGS	SITE ADDRESS:
0	FIRST ISSUE	PLANNING	JOB REF:	704	14 FURZELAND WAY SAYERS COMMON HASOCKS WEST SUSSEX BN6 9JB
A			DRG. NO:	02	
B			DRG. TITLE:	PROPOSED PLANS	
			DATE:	APRIL 2026	
			SCALE:	1:50@A1	