




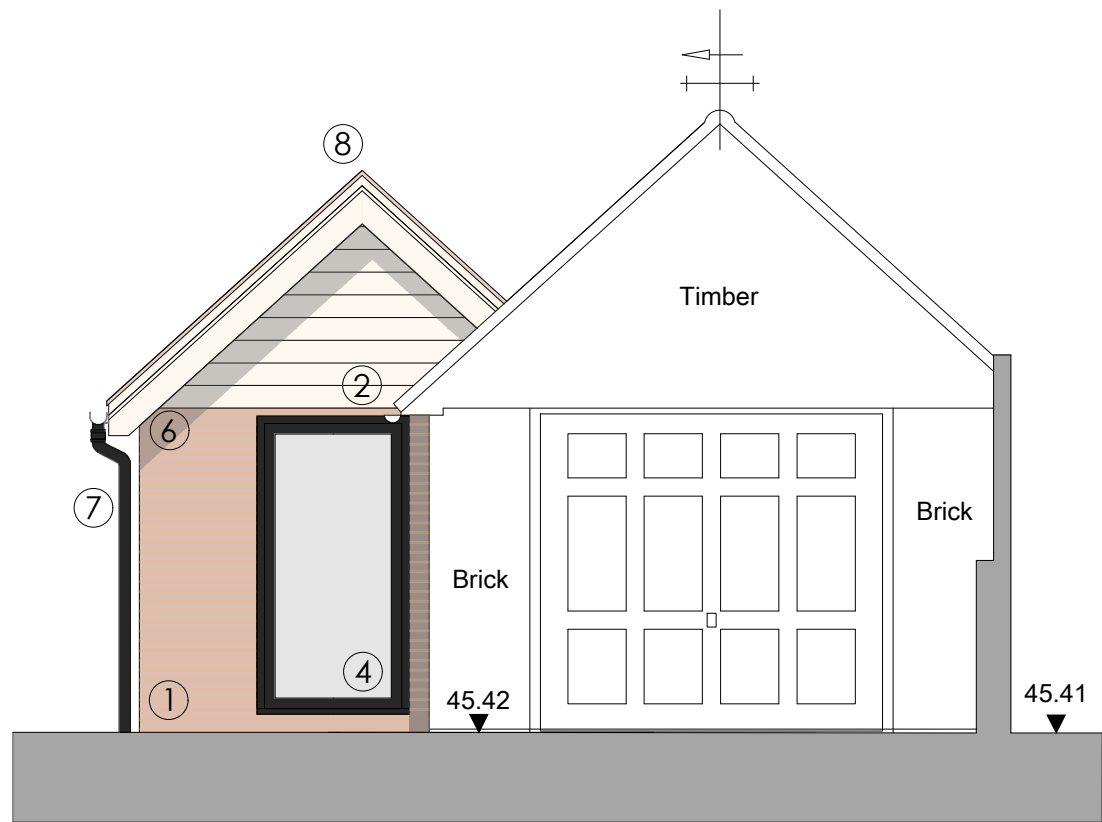


GARAGE OUTBUILDING WEST
ELEVATION - AS PROPOSED
SCALE @ 1:50 ON AN A1 SHEET

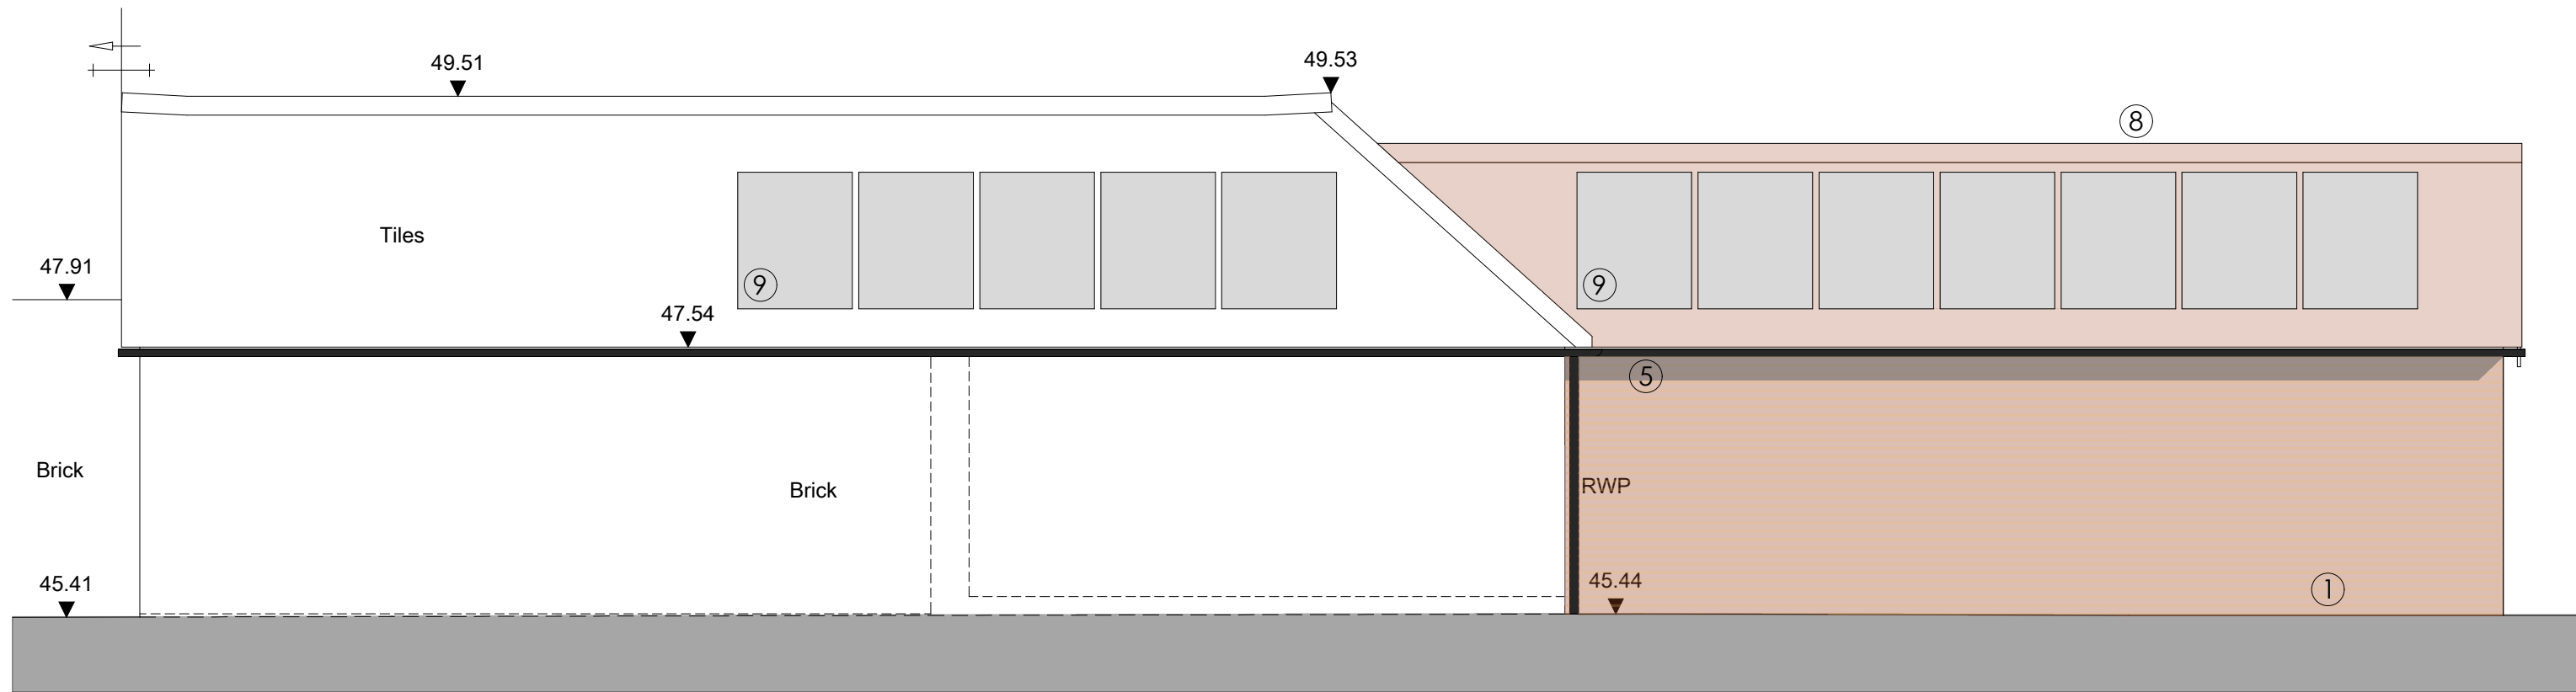

GARAGE OUTBUILDING SOUTH ELEVATION - AS PROPOSED
SCALE @ 1:50 ON AN A1 SHEET

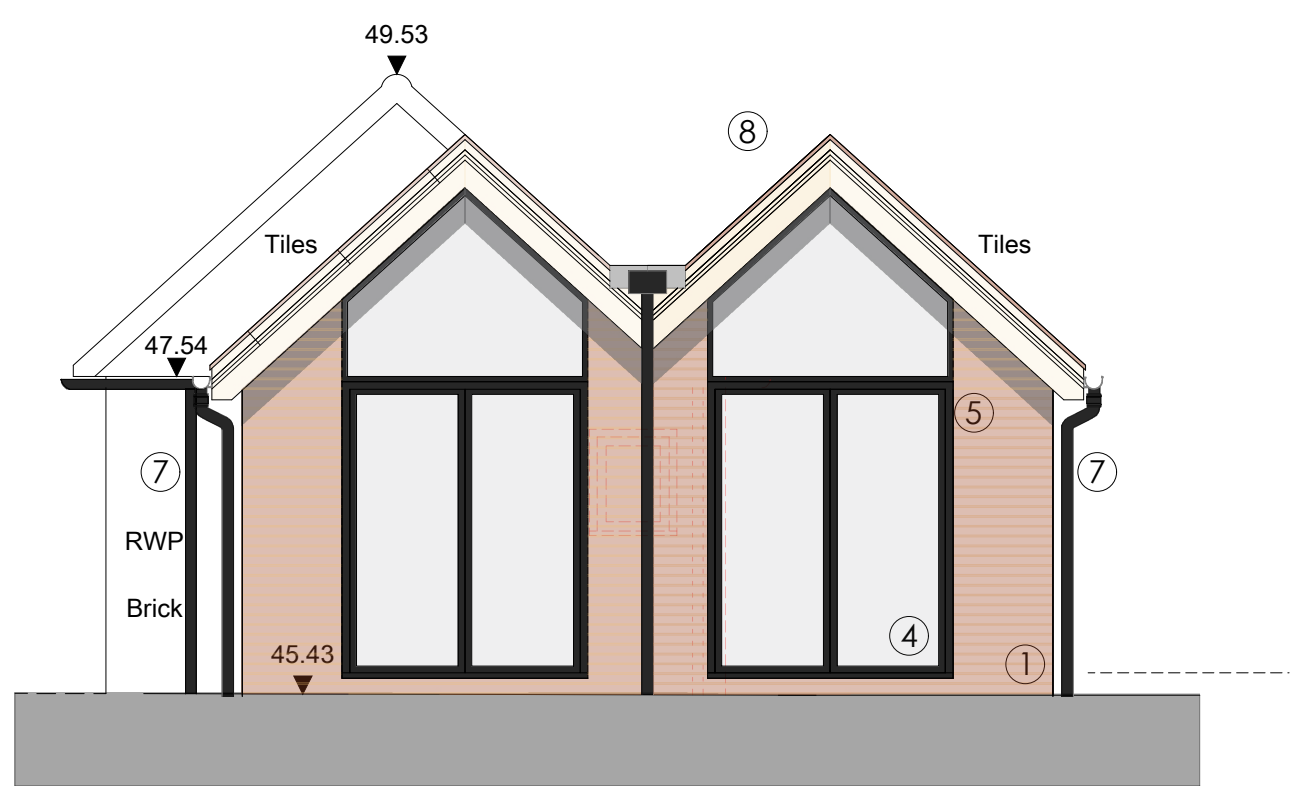


GARAGE OUTBUILDING EAST
ELEVATION - AS PROPOSED
SCALE @ 1:50 ON AN A1 SHEET

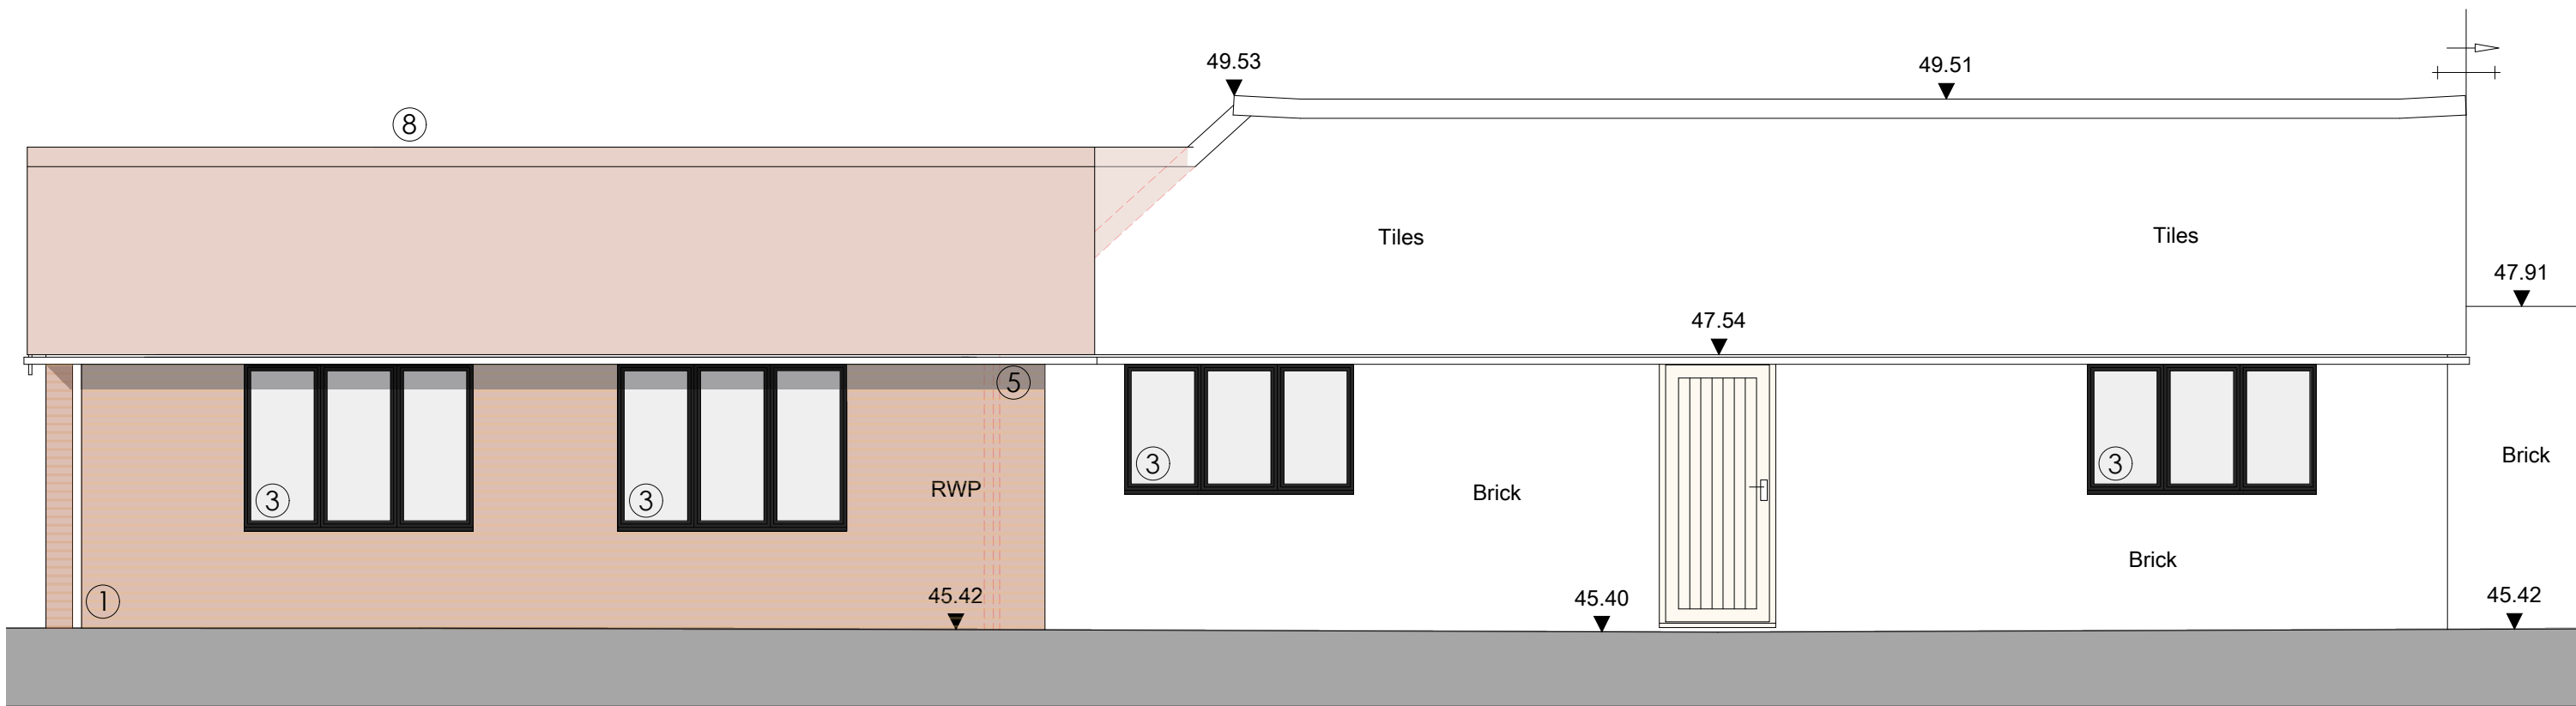

GARDEN OUTBUILDING NORTH ELEVATION - AS PROPOSED
SCALE @ 1:50 ON AN A1 SHEET

- Garage Outbuilding Elevation Key:
- 1 - Facing brick to walls, to match existing
 - 2 - Featheredge timber boarding to gable wall, to match the existing Garage and Main House
 - 3 - Timber windows in a style to match the existing, with a painted finish to match the existing
 - 4 - Fully-glazed timber doors, painted to match the cladding and windows
 - 5 - Timber fascias and soffits, painted to match cladding and joinery
 - 6 - Timber barge boards, painted to match cladding and joinery
 - 7 - Rainwater goods in cast aluminium, powder-coated in black
 - 8 - New pitched roof to be finished in plain clay tiles to match existing, with matching ridge tile fittings
 - 9 - Solar PV panels set in trays within south-facing roof slopes

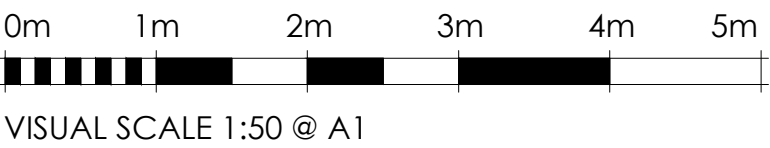

	*	*	*	*	*
REV.	DATE	BY	AMENDMENT		CHK.

PLANNING



2 Lucastes Mews, Paddockhall Road,
Haywards Heath,
West Sussex, RH16 1HE
(01444) 452604
hb@gouldbaxter.co.uk
www.gouldbaxter.co.uk

NOTES:
DO NOT SCALE OFF THIS DRAWING UNLESS FOR PLANNING PURPOSES.
CHECK ALL DIMENSIONS ON SITE BEFORE ANY WORK IS COMMENCED.
ALL GOODS MATERIALS AND WORKMANSHIP MUST CONFORM WITH
CURRENT BUILDING REGULATIONS, BRITISH STANDARDS AND CODES OF
PRACTICE.

COPYRIGHT OF THIS DRAWING IS RETAINED BY GOULD PROPERTY
CONSULTANTS LLP T/A GOULD-BAXTER AND IT MUST NOT BE REPRODUCED
WITHOUT WRITTEN CONSENT.

CLIENT:
Mr. & Mrs. Nunn

PROJECT:
Crosskeys
76 High Street
Lindfield
West Sussex, RH16 2HP

DRAWING:
Garage Outbuilding Elevations
As Proposed

DATE: 08.05.2026	SCALE AT A1: 1:50	DRAWN BY: RH CHECKED BY: MC
---------------------	----------------------	--------------------------------

JOB NO. GH712	DRAWING NO. PL.008	REV. *
------------------	-----------------------	-----------