




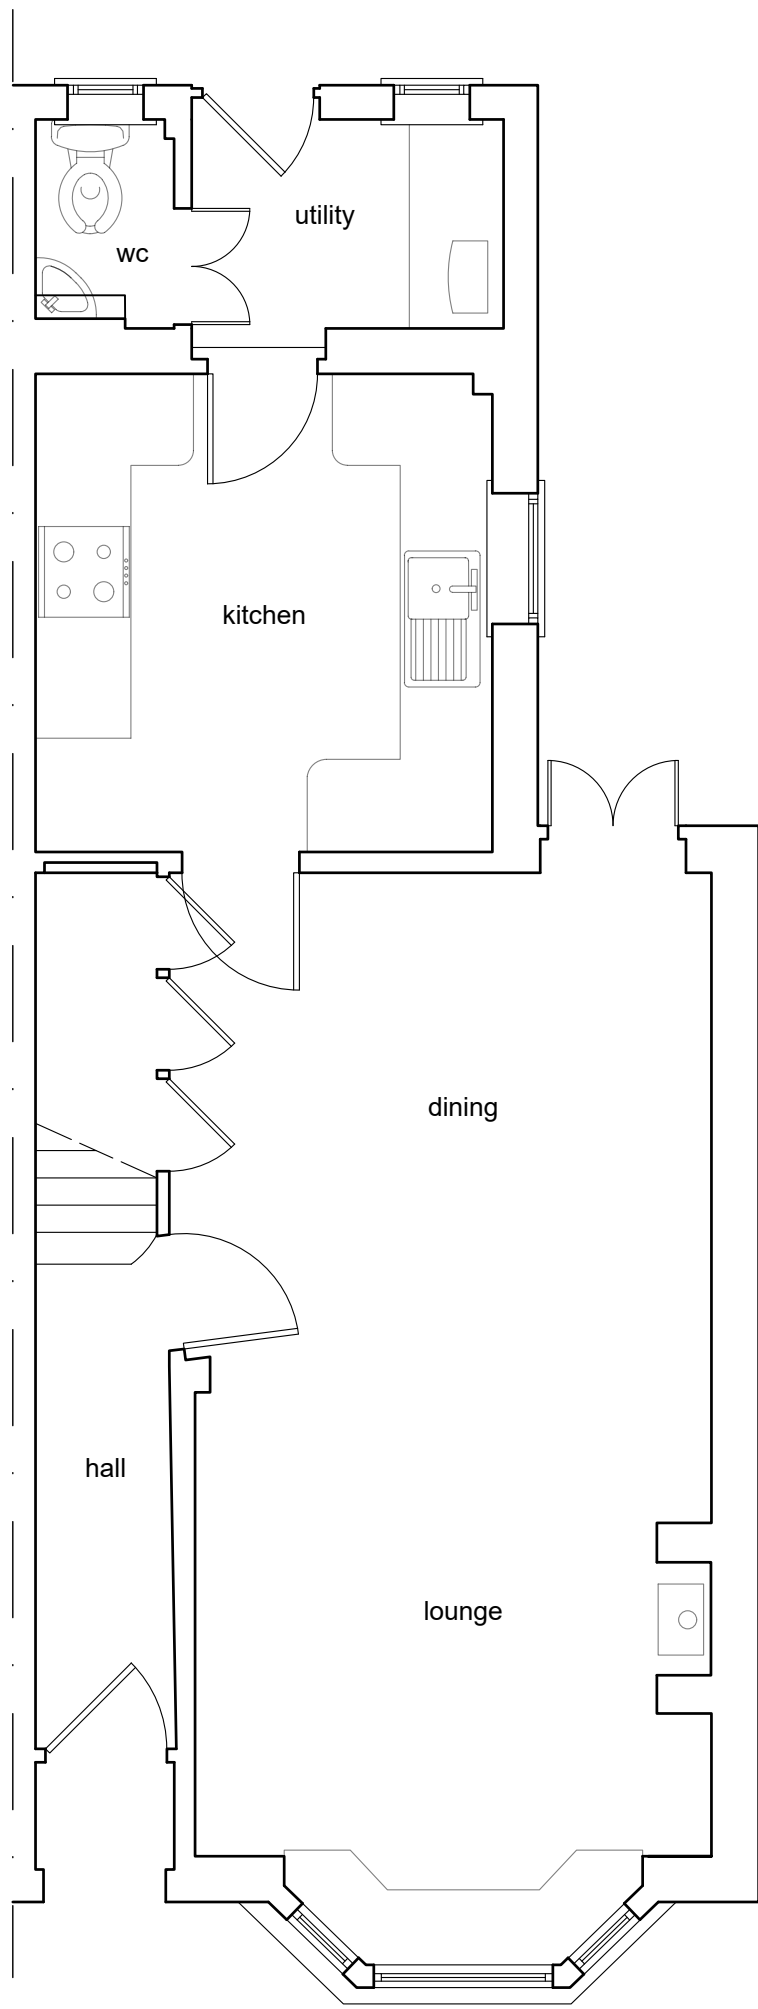

GROUND FLOOR PLAN

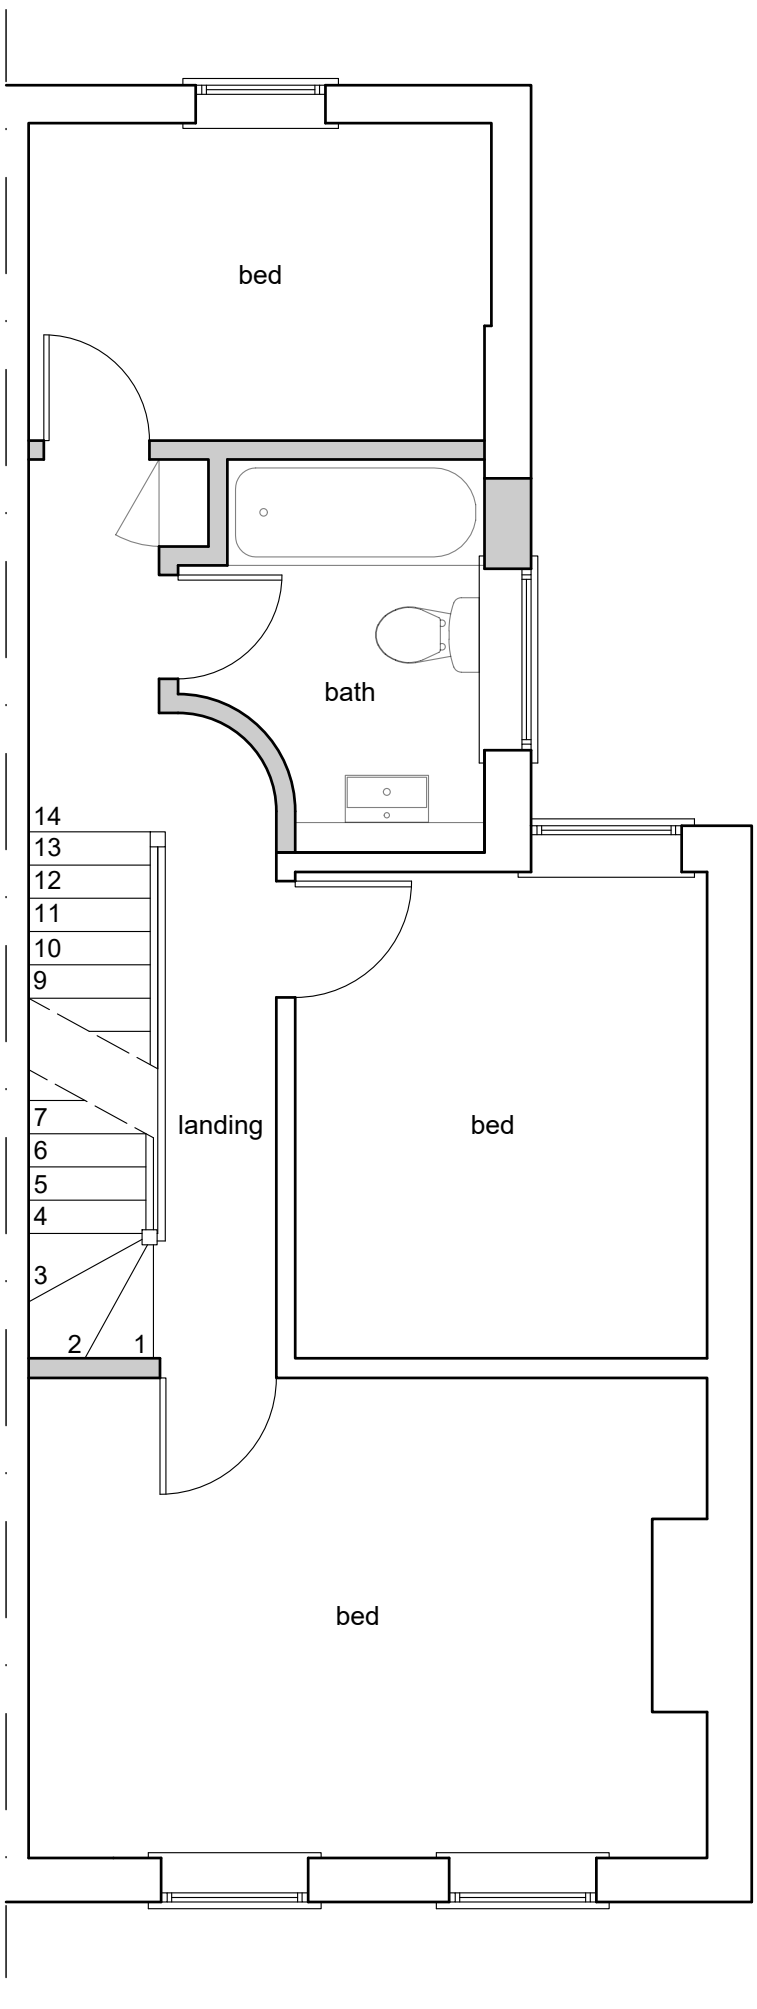

FIRST FLOOR PLAN

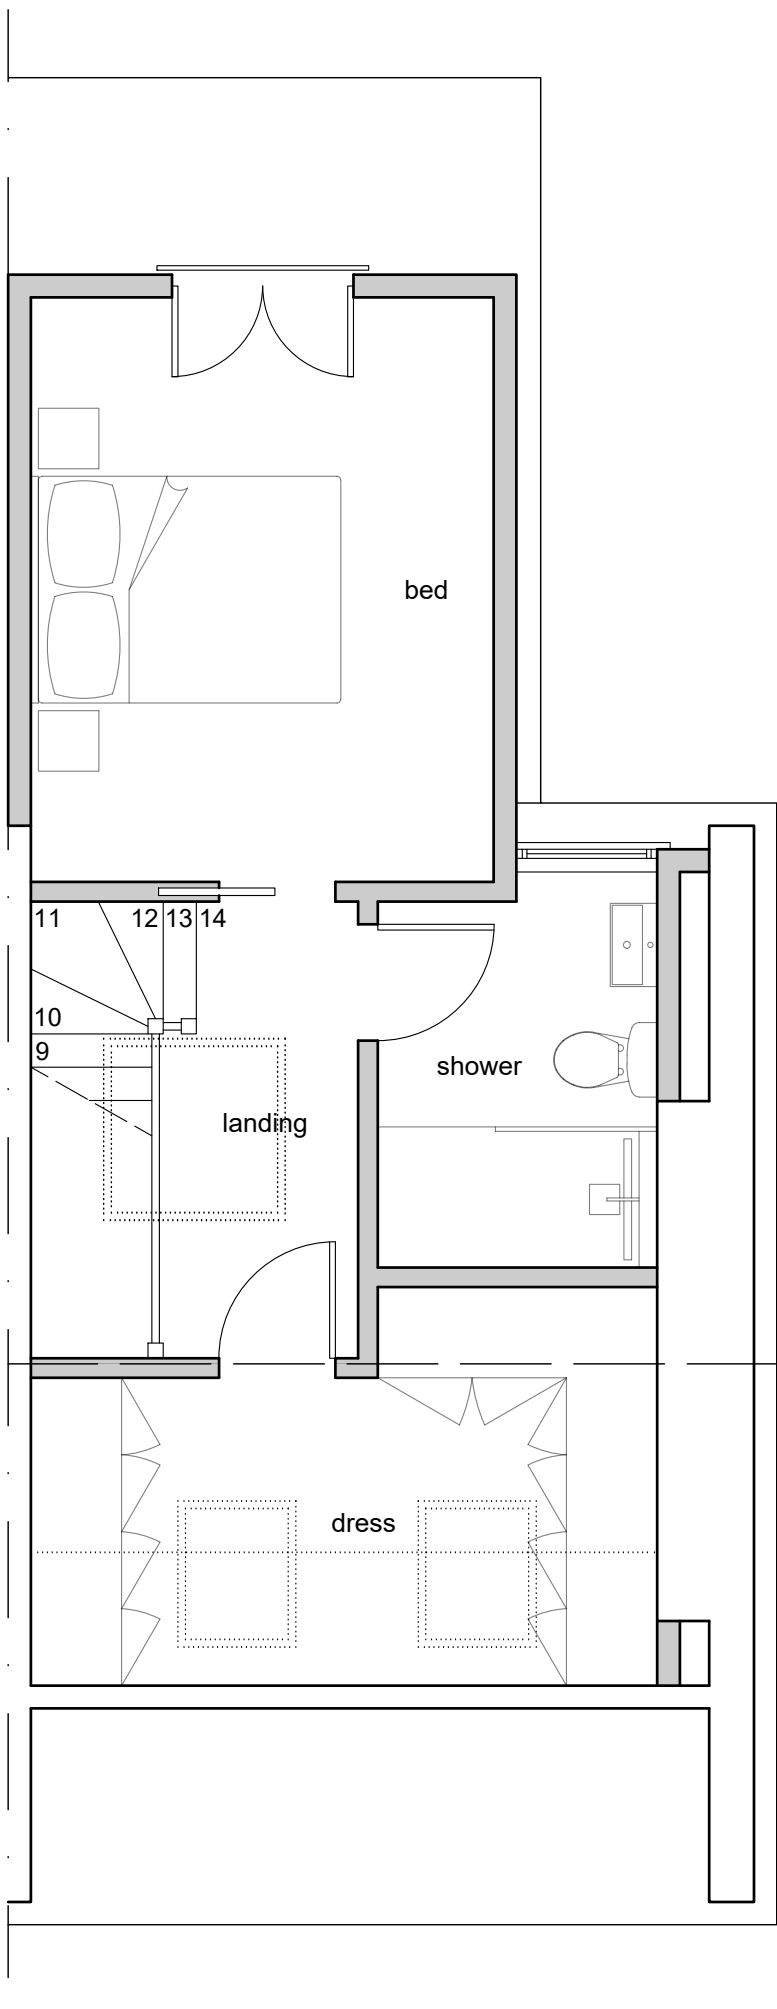

SECOND FLOOR PLAN

VOLUME CALCULATIONS

Rear dormer

(2.56m x 4.78m x 2.42m) / 2 = 14.80m3

Outrigger

(2.68m x 3.90m x 3.36m) = 35.11m3

TOTAL

14.80m3 + 35.11m3 = 49.91m3



vesta-architects.co.uk +44(0)1256 862850
info@vesta-architects.co.uk +44(0)1444 812772


Client
Mr Jennings & Miss Hett
Project
14 Church Avenue, Haywards Heath, RH16 1ED

Drawing Title
Proposed Floor Plans
Drawing No.
25-4985-P-03

Scale
1:50 @ A1
Rev
-

Drawn	Checked
MB	LF
Issued For	
PLANNING	

Rev	Note	Date
-	First issue	12/02/25

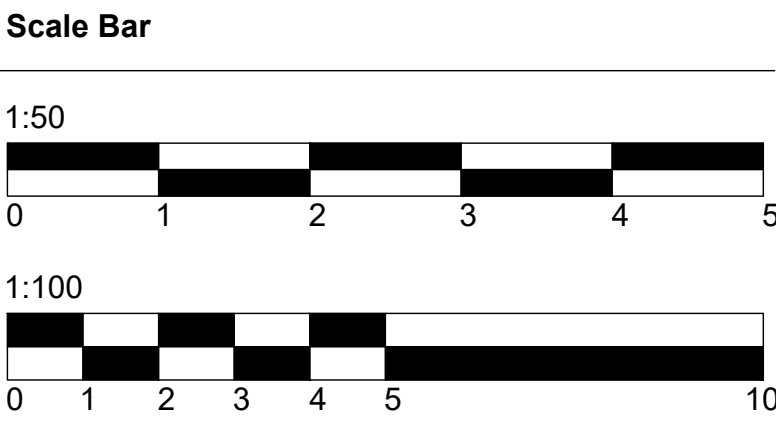

Disclaimer

Drawing to be read in conjunction with all information by architects, structural engineers & consultants. Do not scale from this drawing. All written dimensions to be checked on site before work commences. Discrepancies, where identified, must be reported to the architect immediately. This drawing is the property of Vesta Architects Ltd and must not be reproduced or disclosed to any unauthorised person either wholly or in part without written consent.