



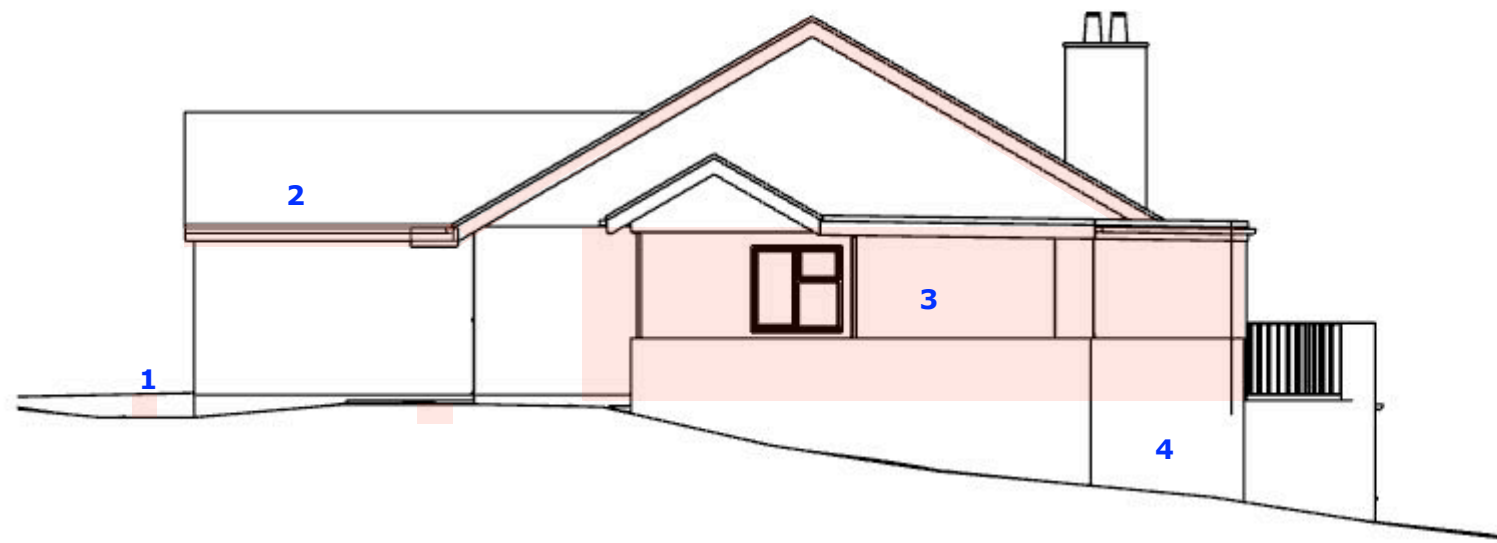

1. Install French drains
2. Trim eaves to accommodate timber cladding and hidden gutter
3. Remove garage structure. Break up rubble to build up land levels.
4. Assess existing foundation suitability for conversion.

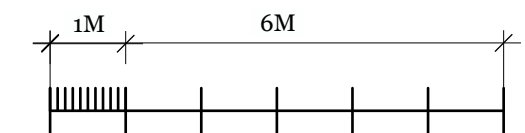

demolition north west elevation 3

Magda Devaris - Interior Design

Laeony and Mike - Greenworld - Ashurst Wood

IMPORTANT: Check all measurements on site prior to construction or commencement of work. Measurements provided in this document are for information only and should not be relied upon for manufacture or installation. All appliance specifications should be taken from spec sheets provided directly by the clients.

SCALE: 1:100

TO SCALE @ A3

13

A