



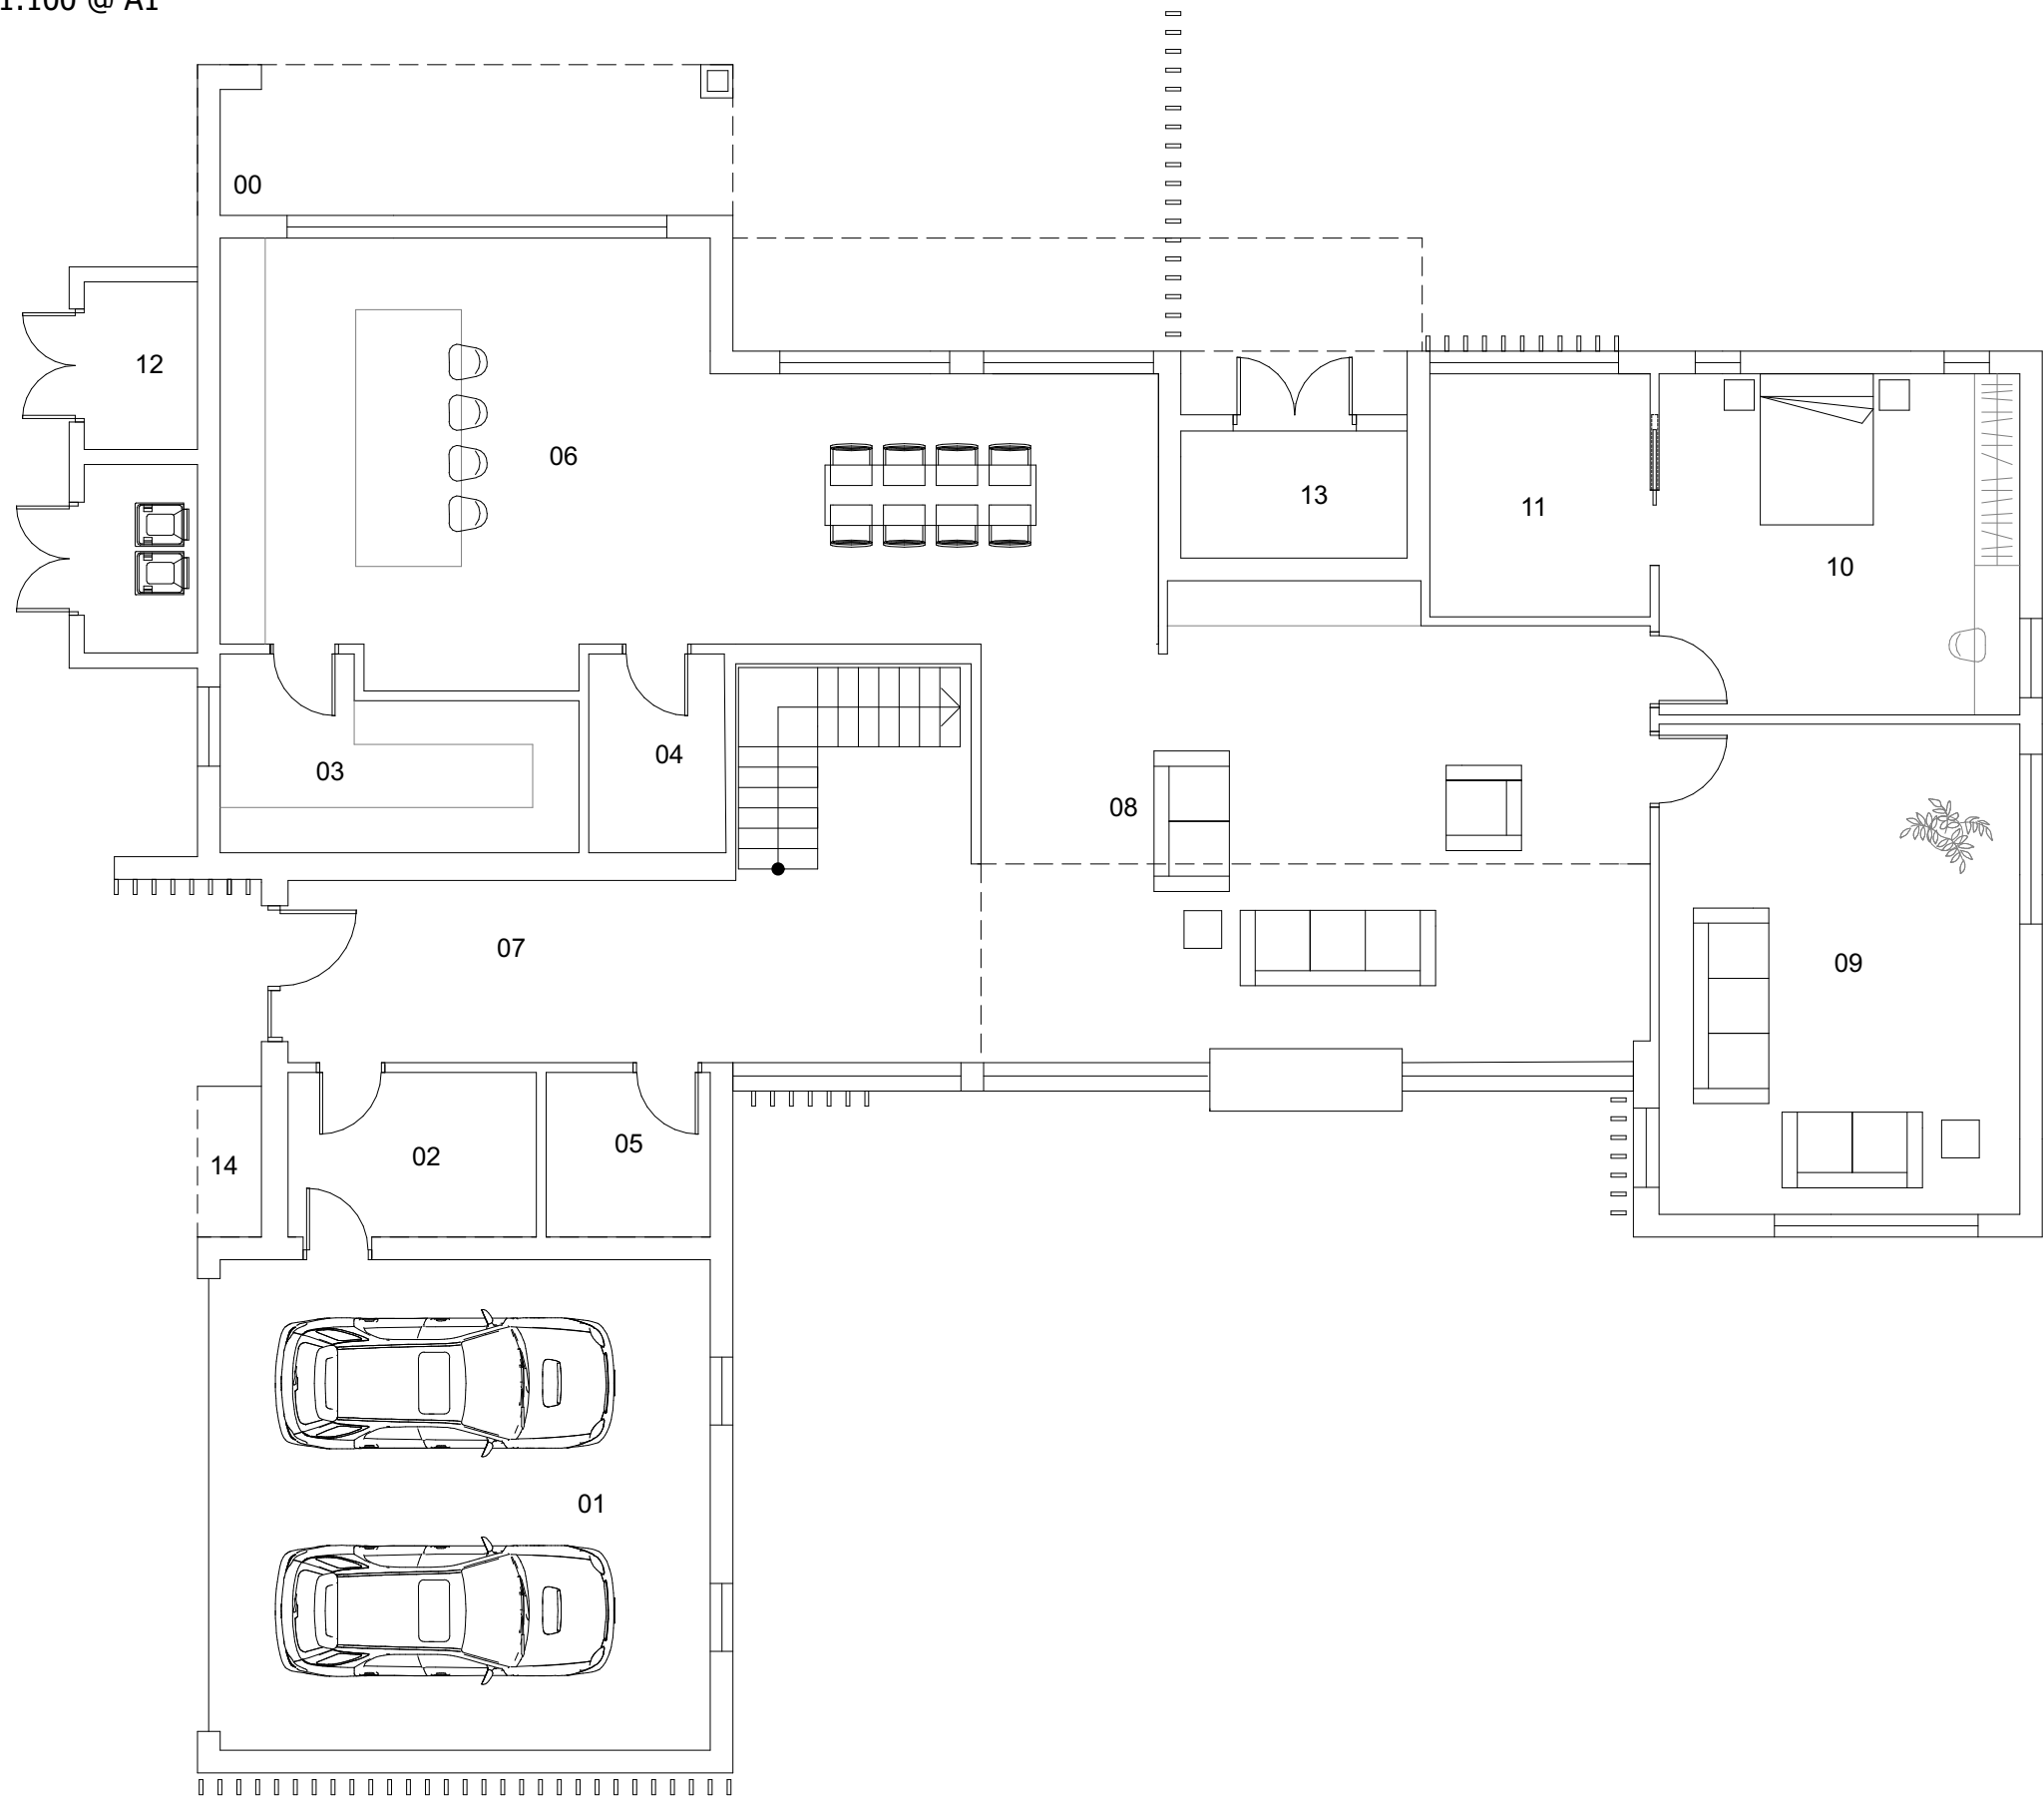


GROUND FLOOR

- 00. Private driveway
- 01. Garage
- 02. Boot room
- 03. Utility
- 04. Pantry
- 05. WC
- 06. Kitchen
- 07. Main entrance
- 08. Open plan living/dining
- 09. Snug
- 10. Bedroom
- 11. En suite
- 12. Store
- 13. Plant
- 14. Log store


FIRST FLOOR

- 01. Landing/library
- 02. Bedroom
- 03. En suite
- 04. Office/playroom
- 05. Bathroom
- 06. Bedroom
- 07. En suite
- 08. Dressing room
- 09. Main bedroom
- 10. En suite
- 11. Laundry
- A. Terrace
- B. Planting

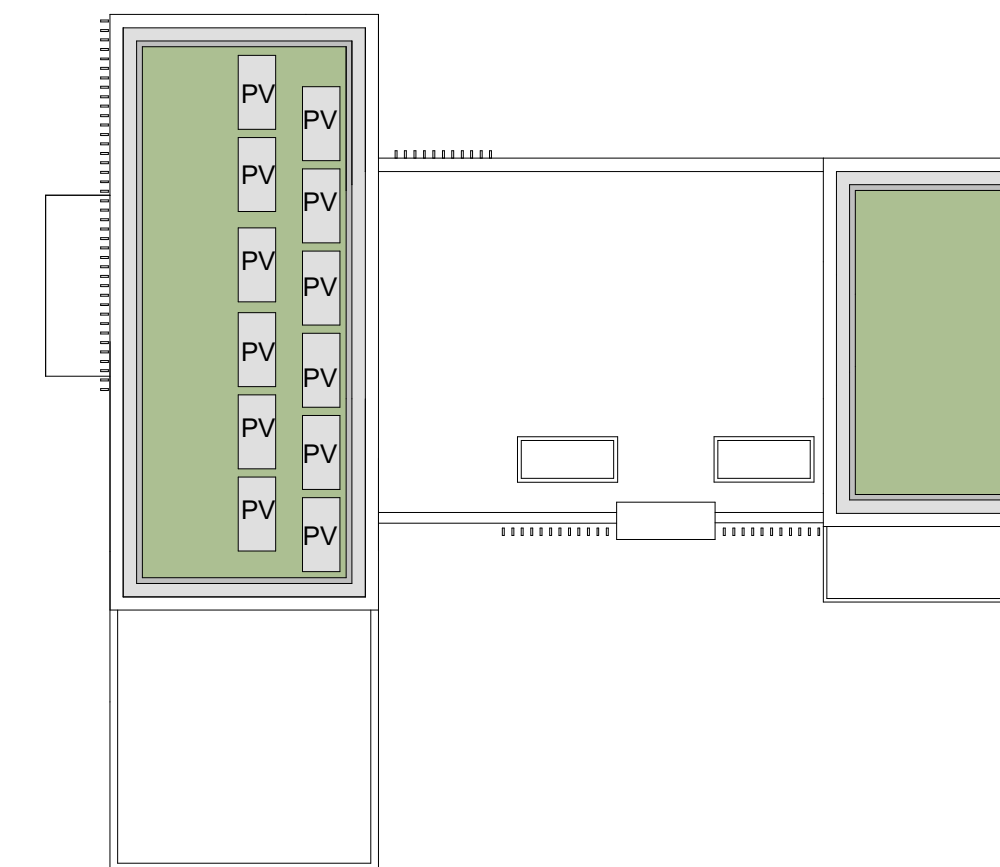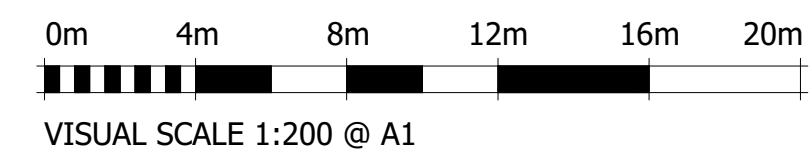

PLOT 6 FIRST FLOOR PLAN - AS PROPOSED

SCALE @ 1:100 ON AN A1 SHEET

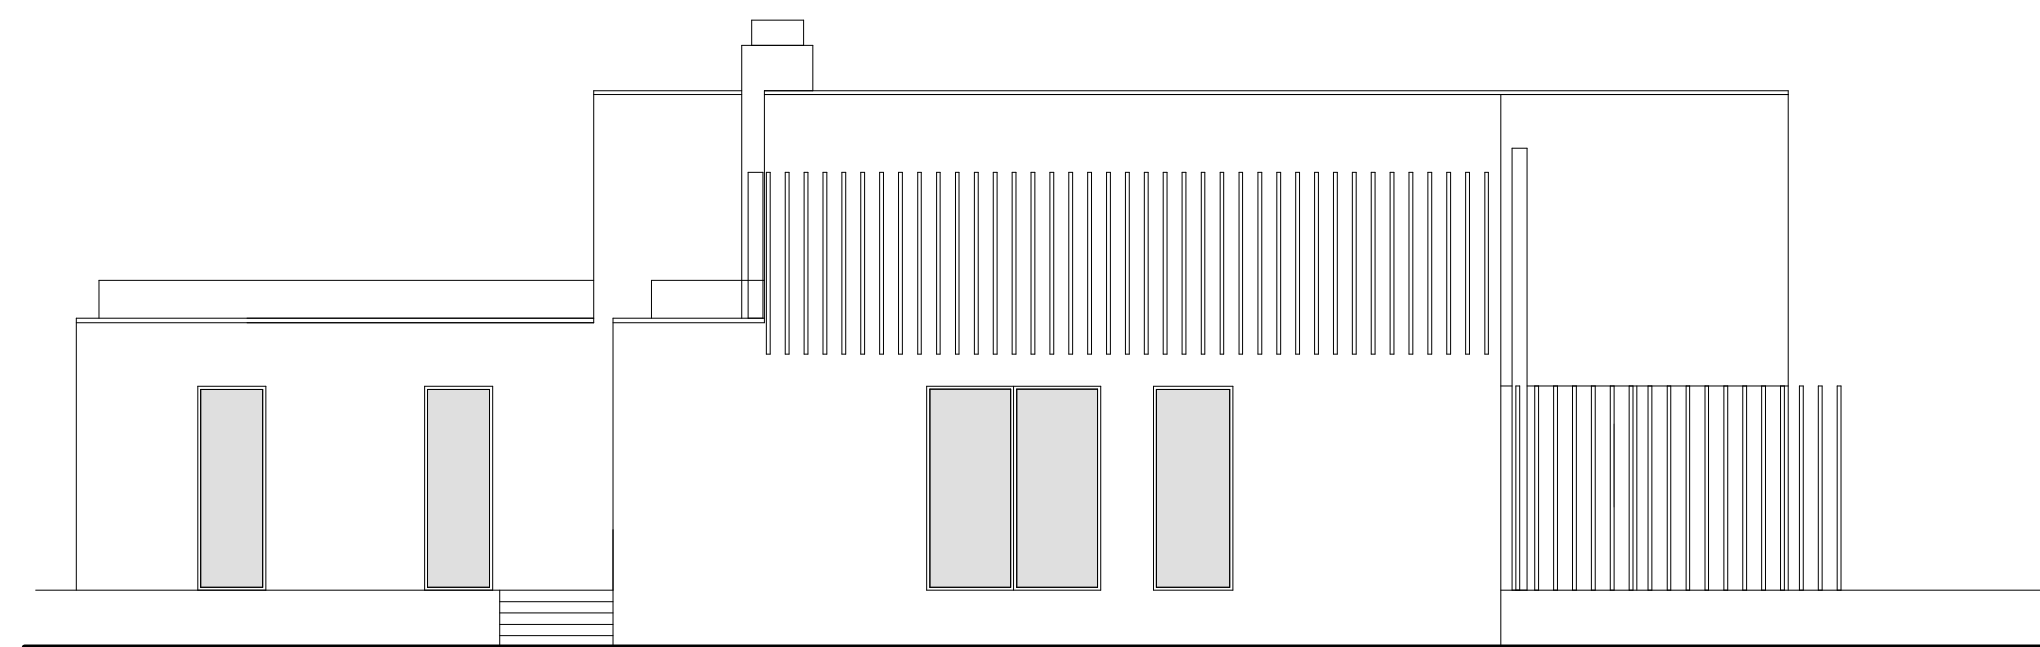

PLOT 6 SIDE (SOUTH) ELEVATION - AS PROPOSED
SCALE @ 1:100 ON AN A1 SHEET



PLOT 6 FRONT (EAST) ELEVATION - AS PROPOSED
SCALE @ 1:100 ON AN A1 SHEET

1	17/10/23	PLANNING	LC
rev	date	description	checked

client			
BLUE STONE 57 LTD			
project			
TWINEHAM GRANGE			
drawing title			
PLOT 6 - Proposed Plans & Elevations			
status			
PLANNING			
project no	scale	date	
P2325	1 : 100, 200	17/10/20	
drawing number	revision		
PL-204			1