



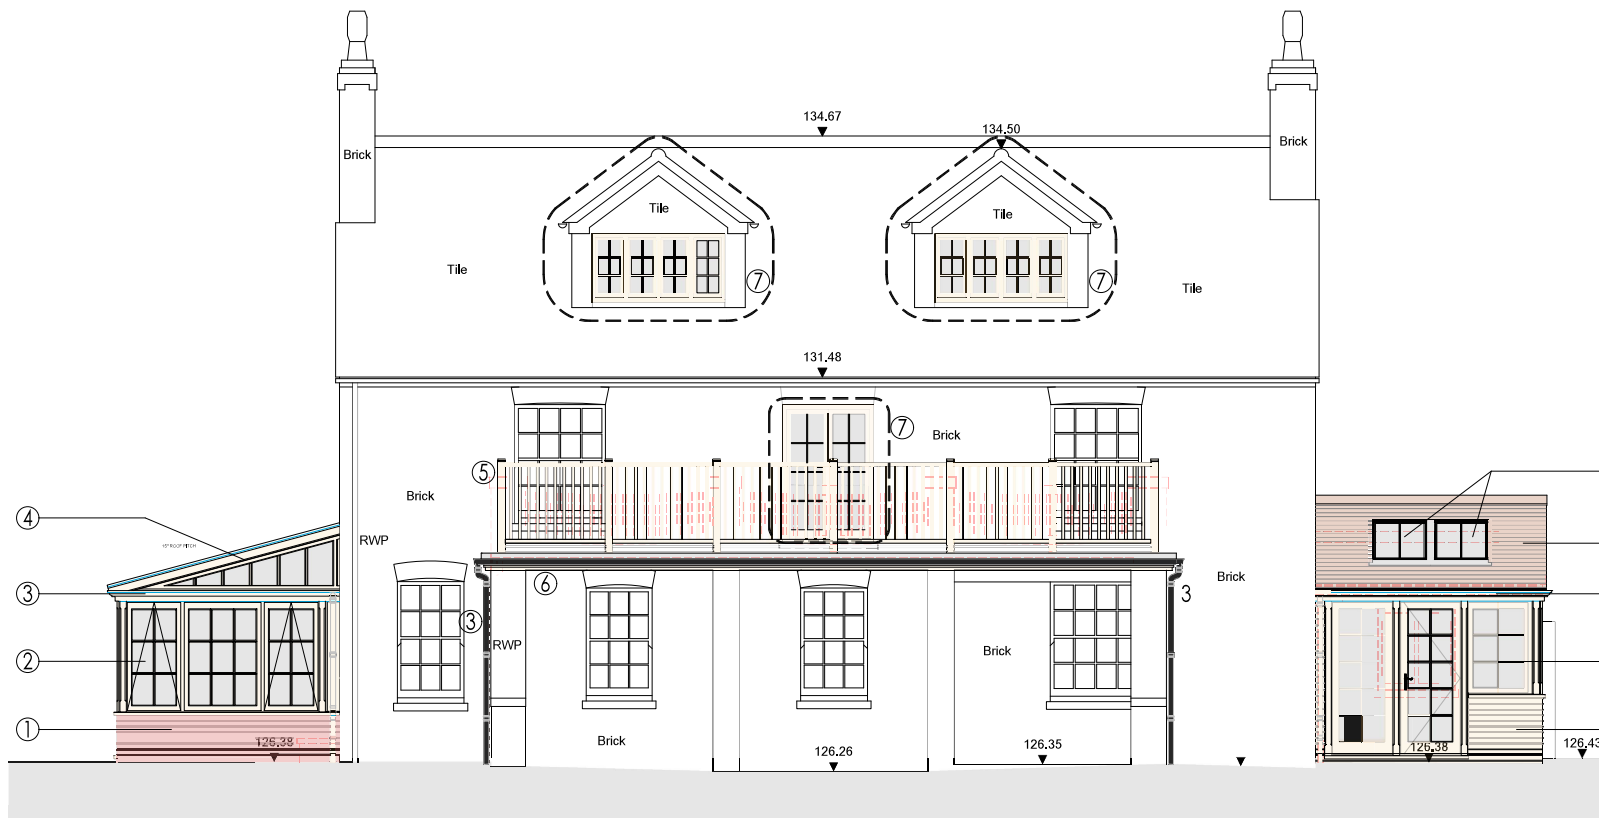


SOUTH WEST ELEVATION - AS PROPOSED
SCALE @ 1:50 ON AN A1 SHEET

- Elevation Key:**
- 1 - Facing brick, to match existing. Kitchen extension brickwork to receive a painted finish to match the existing;
 - 2 - Timber windows and doors with a painted finish in an off-white colour, to match existing
 - 3 - Cast metal rainwater goods, in an off-white colour to match the timber joinery
 - 4 - Glazed conservatory roof with timber rafters, to receive aluminium capping pieces in an off-white colour to match the joinery
 - 5 - Replacement timber balustrading to Balcony, with a painted finish in an off-white colour to match the joinery elsewhere
 - 6 - New liquid-applied flat roofing in a lead grey colour as a replacement balcony flat roof covering
 - 7 - Replacement timber windows with double glazed panes, and a painted finish in an off-white colour to match existing
 - 8 - Plain clay tiles with matching ridge tile fittings
 - 9 - Conservation roof windows with metal frames in black
 - 10 - Existing double doors and sidelights removed, and new full-height timber window inserted, with a flat-gauged brick arch over. New infill brickwork to match the existing. Timber joinery to be painted in an off-white colour to match the joinery elsewhere
 - 11 - Existing window to be removed. Opening increased in depth and new timber window inserted. Timber joinery to be painted in an off-white colour to match the joinery elsewhere
 - 12 - Existing Entrance Door to be replaced with a new, part-glazed timber door in a painted finish TBC

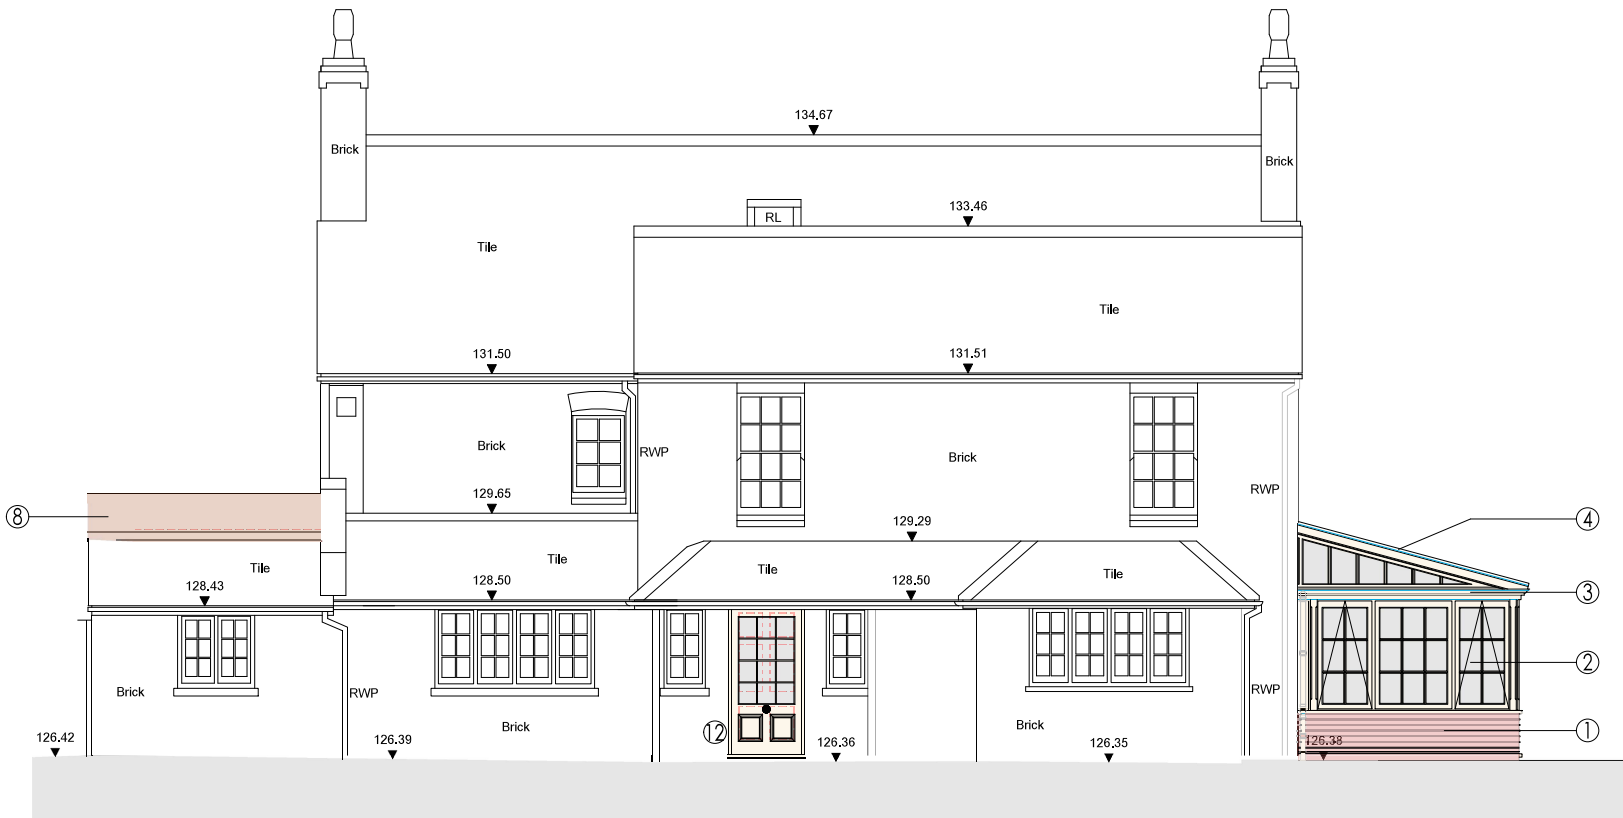

NORTH EAST ELEVATION - AS PROPOSED
SCALE @ 1:50 ON AN A1 SHEET

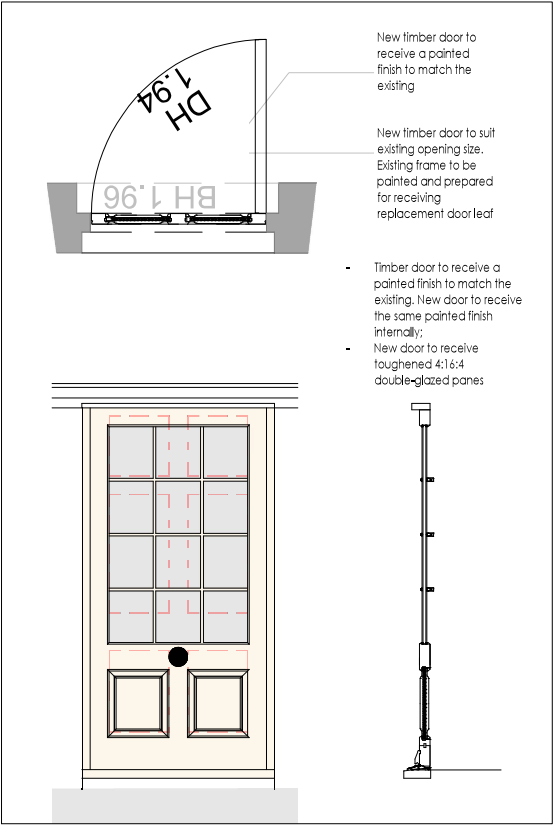

ENTRANCE DOOR DETAILS - AS PROPOSED
SCALE @ 1:20 ON AN A1 SHEET

A	04.07.25	RH	Entrance Door details added	*	
REV.	DATE.	BY.	AMENDMENT.	CHK.	

PLANNING



2 Lucastes Mews, Paddockhall Road,
Haywards Heath,
West Sussex, RH16 1HE
(01444) 452604
hb@gouldbaxter.co.uk
www.gouldbaxter.co.uk

NOTES:
DO NOT SCALE OFF THIS DRAWING UNLESS FOR PLANNING PURPOSES.
CHECK ALL DIMENSIONS ON SITE BEFORE ANY WORK IS COMMENCED.
ALL GOODS MATERIALS AND WORKMANSHIP MUST CONFORM WITH
CURRENT BUILDING REGULATIONS, BRITISH STANDARDS AND CODES OF
PRACTICE.
COPYRIGHT OF THIS DRAWING IS RETAINED BY GOULD PROPERTY
CONSULTANTS LLP T/A GOULD BAXTER AND IT MUST NOT BE REPRODUCED
WITHOUT WRITTEN CONSENT.

CLIENT:
Mrs. J. Burke

PROJECT:
Idlehurst
Birch Grove
Horsted Keynes
West Sussex, RH17 7BT

DRAWING:
South West and North East Main
House Elevations As Proposed

DATE: 16.05.2025	SCALE AT A1: 1:50 / 1:20	DRAWN BY: RH CHECKED BY: MC
---------------------	-----------------------------	--------------------------------

JOB NO. GH832	DRAWING NO. PL.008	REV. A
------------------	-----------------------	-----------

