




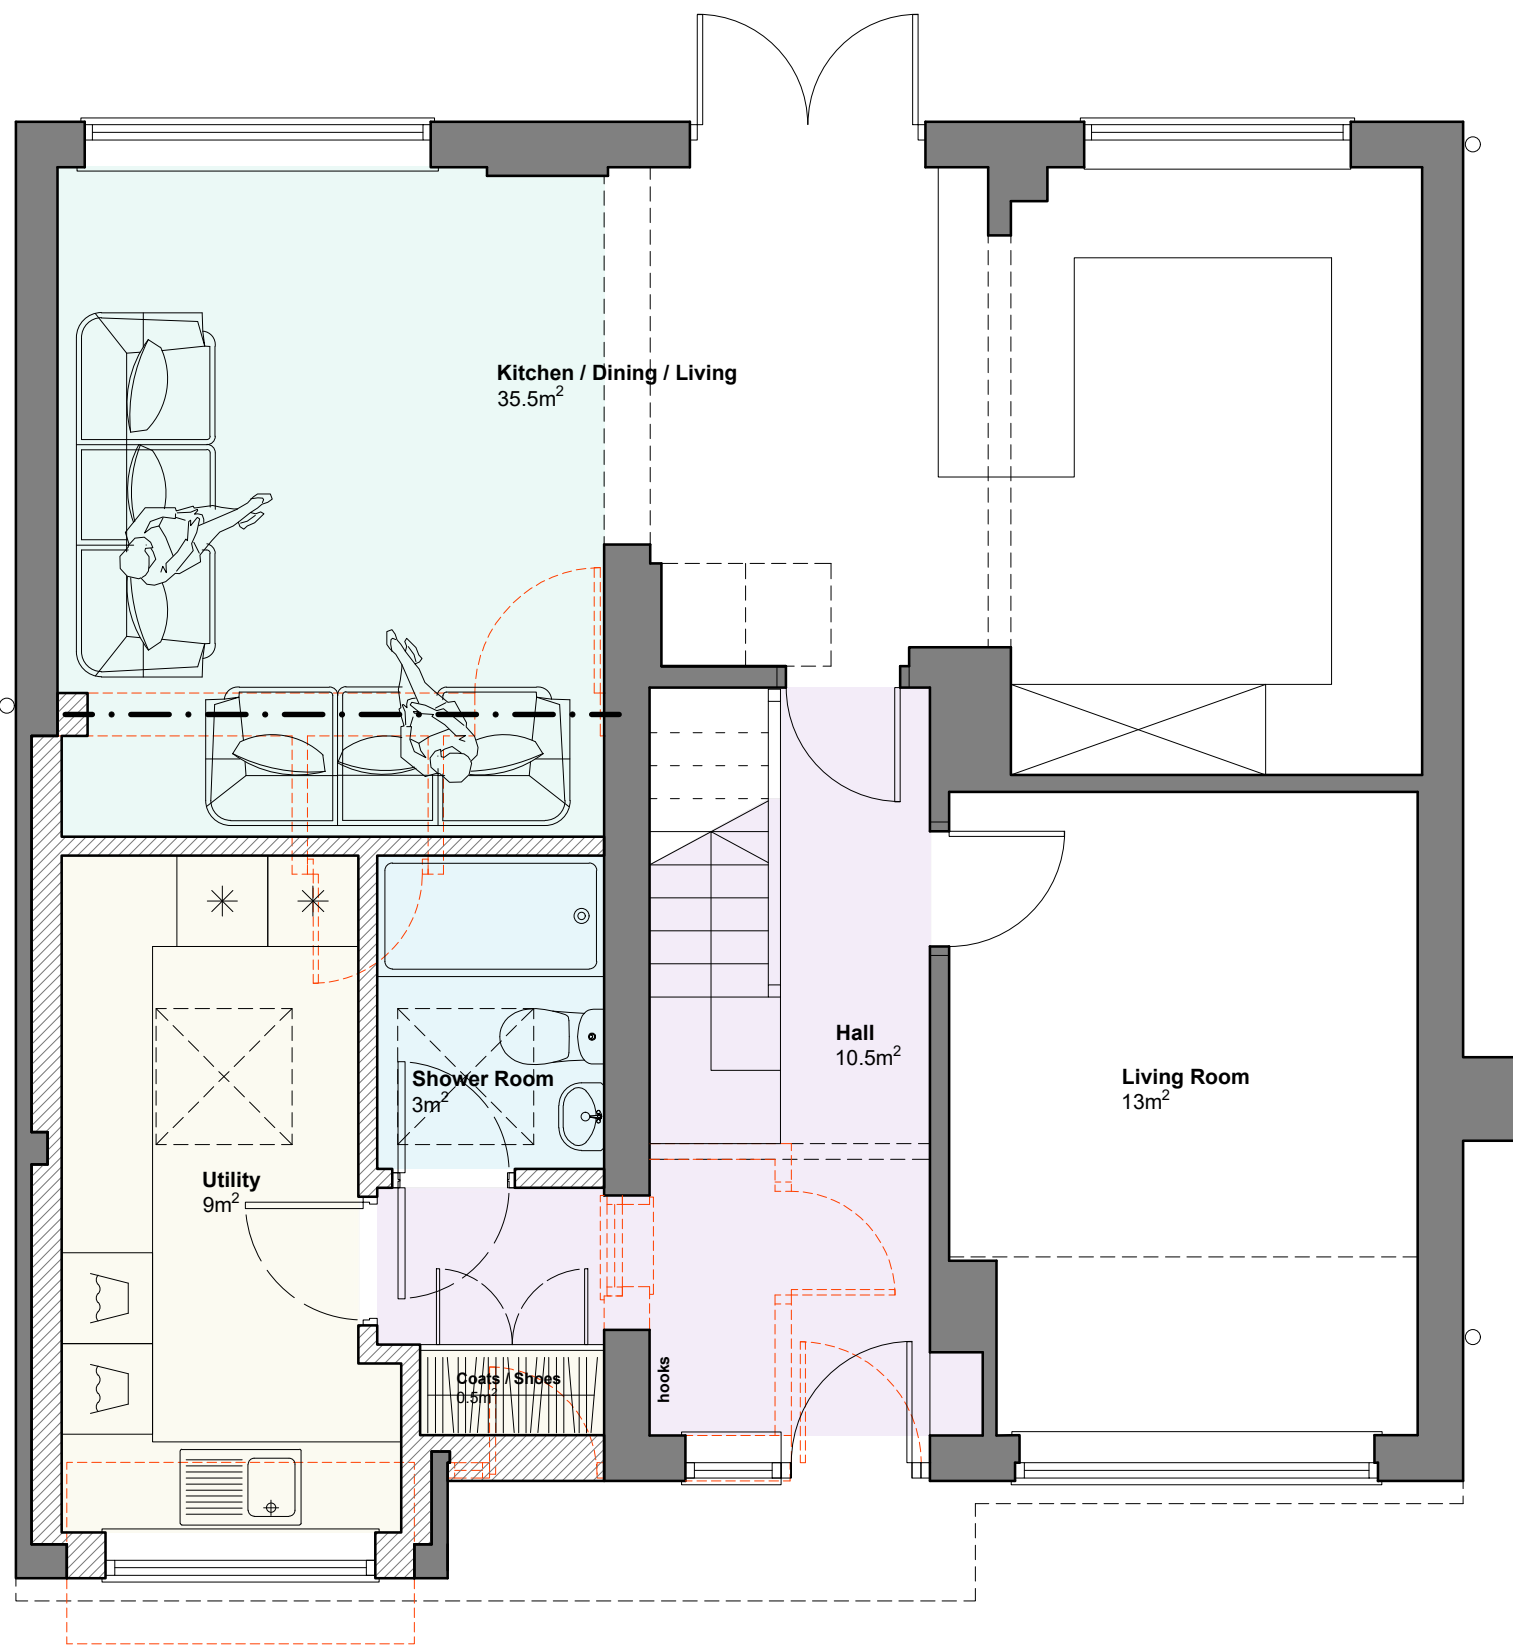

Ground Floor Plan as Proposed
1:50 @ A1

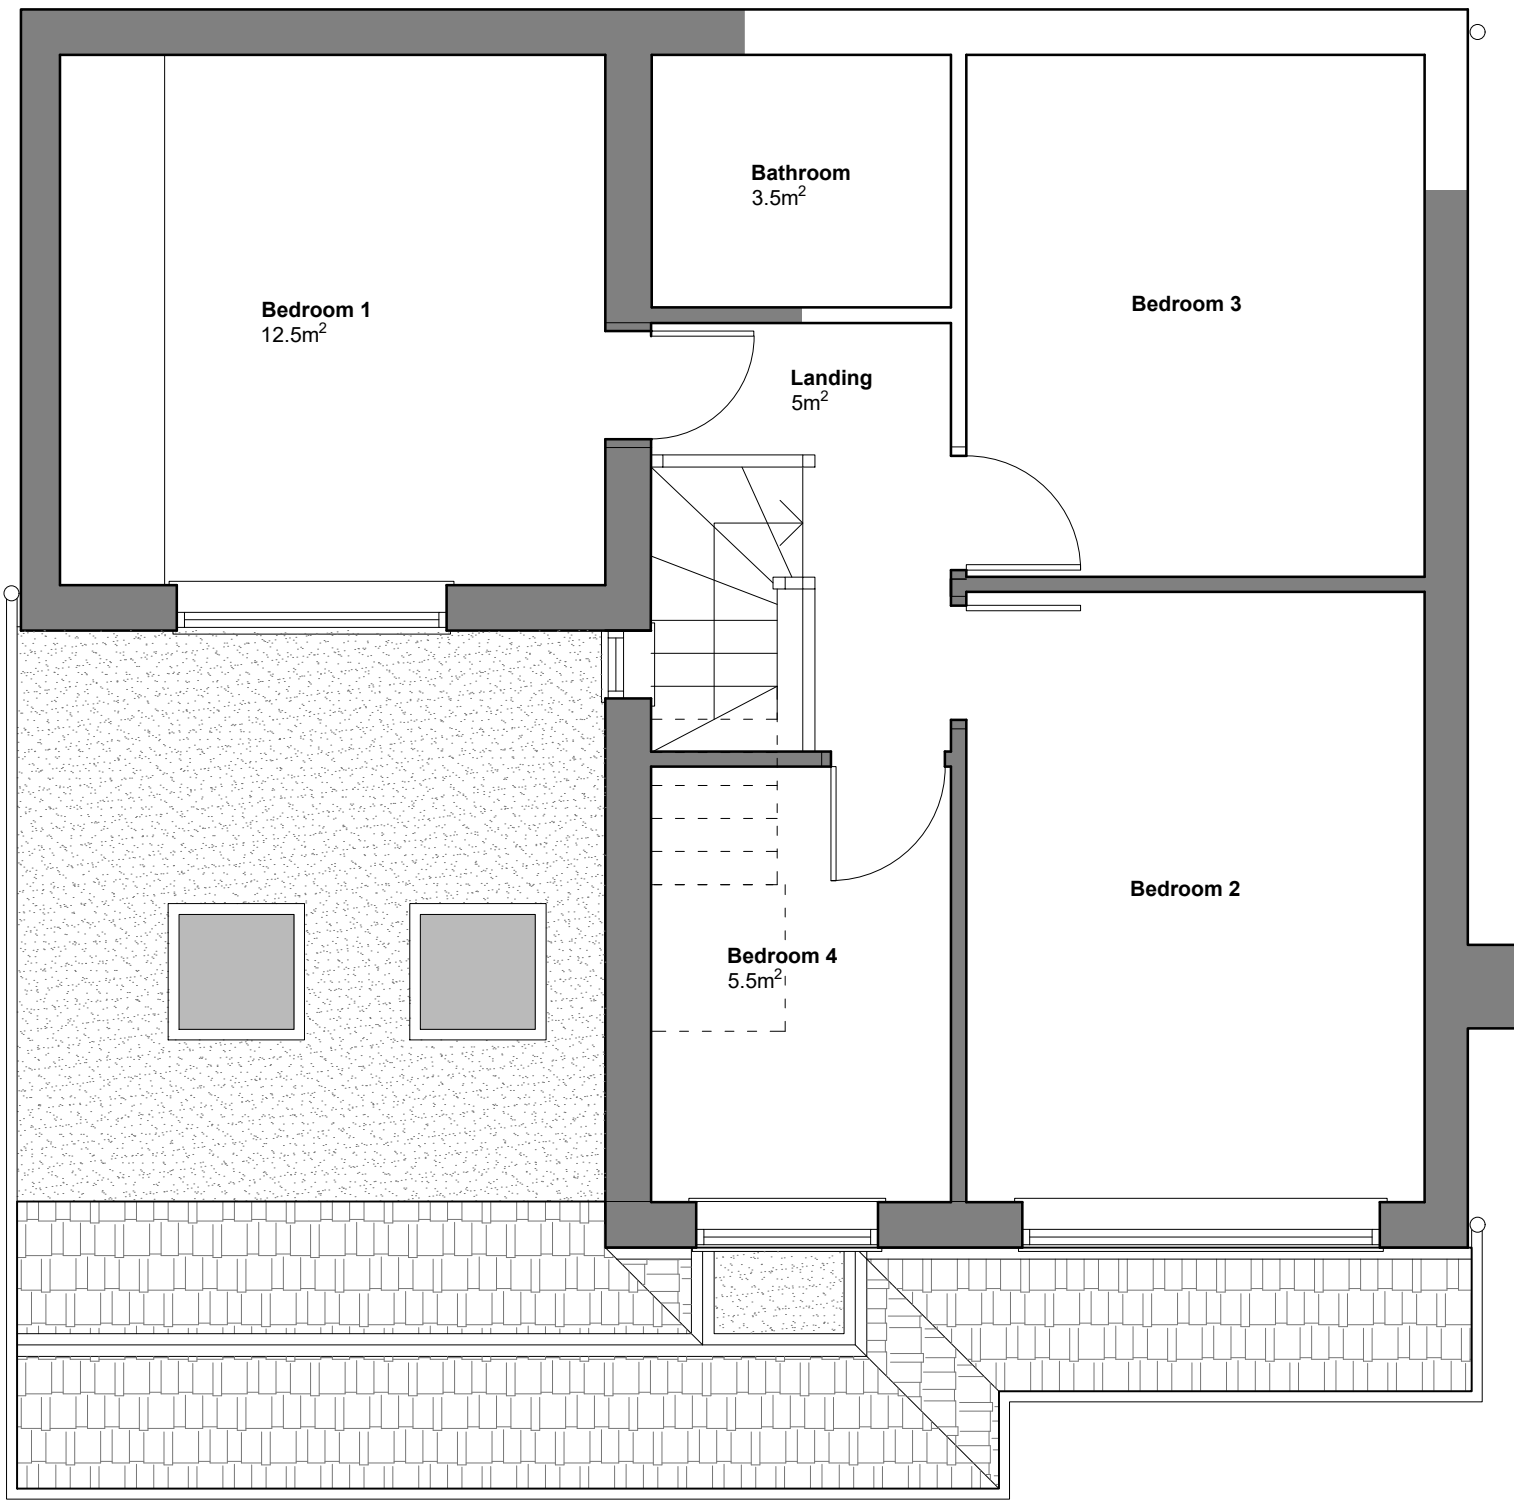



First Floor Plan as Proposed
1:50 @ A1

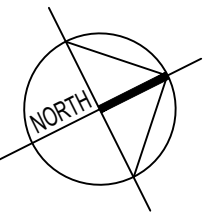


Block Plan as Proposed
1:500 @ A1



Front (East) Elevation as Proposed
1:50 @ A1

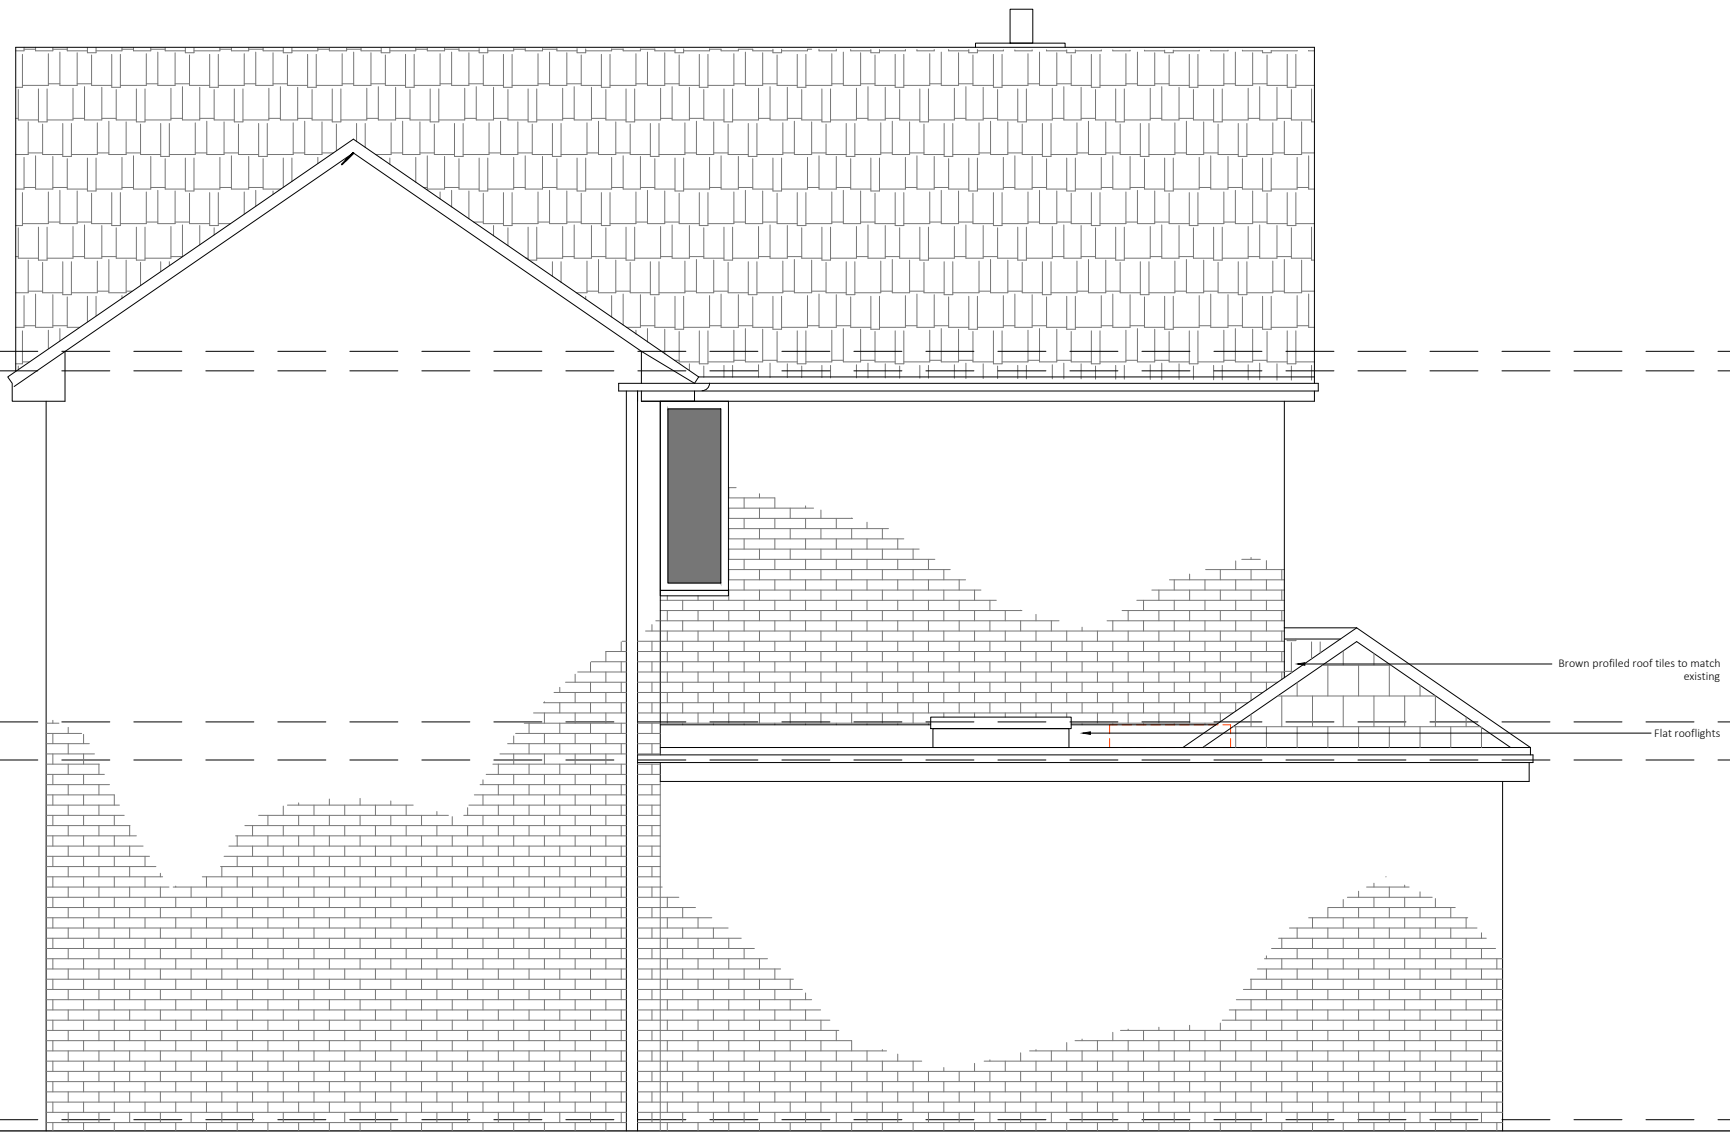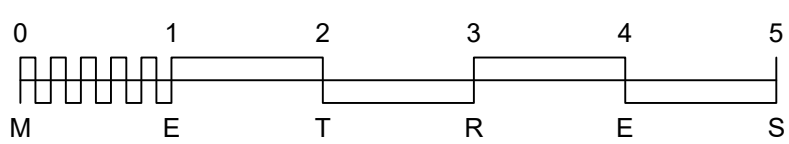

Side (South) Elevation as Proposed
1:50 @ A1

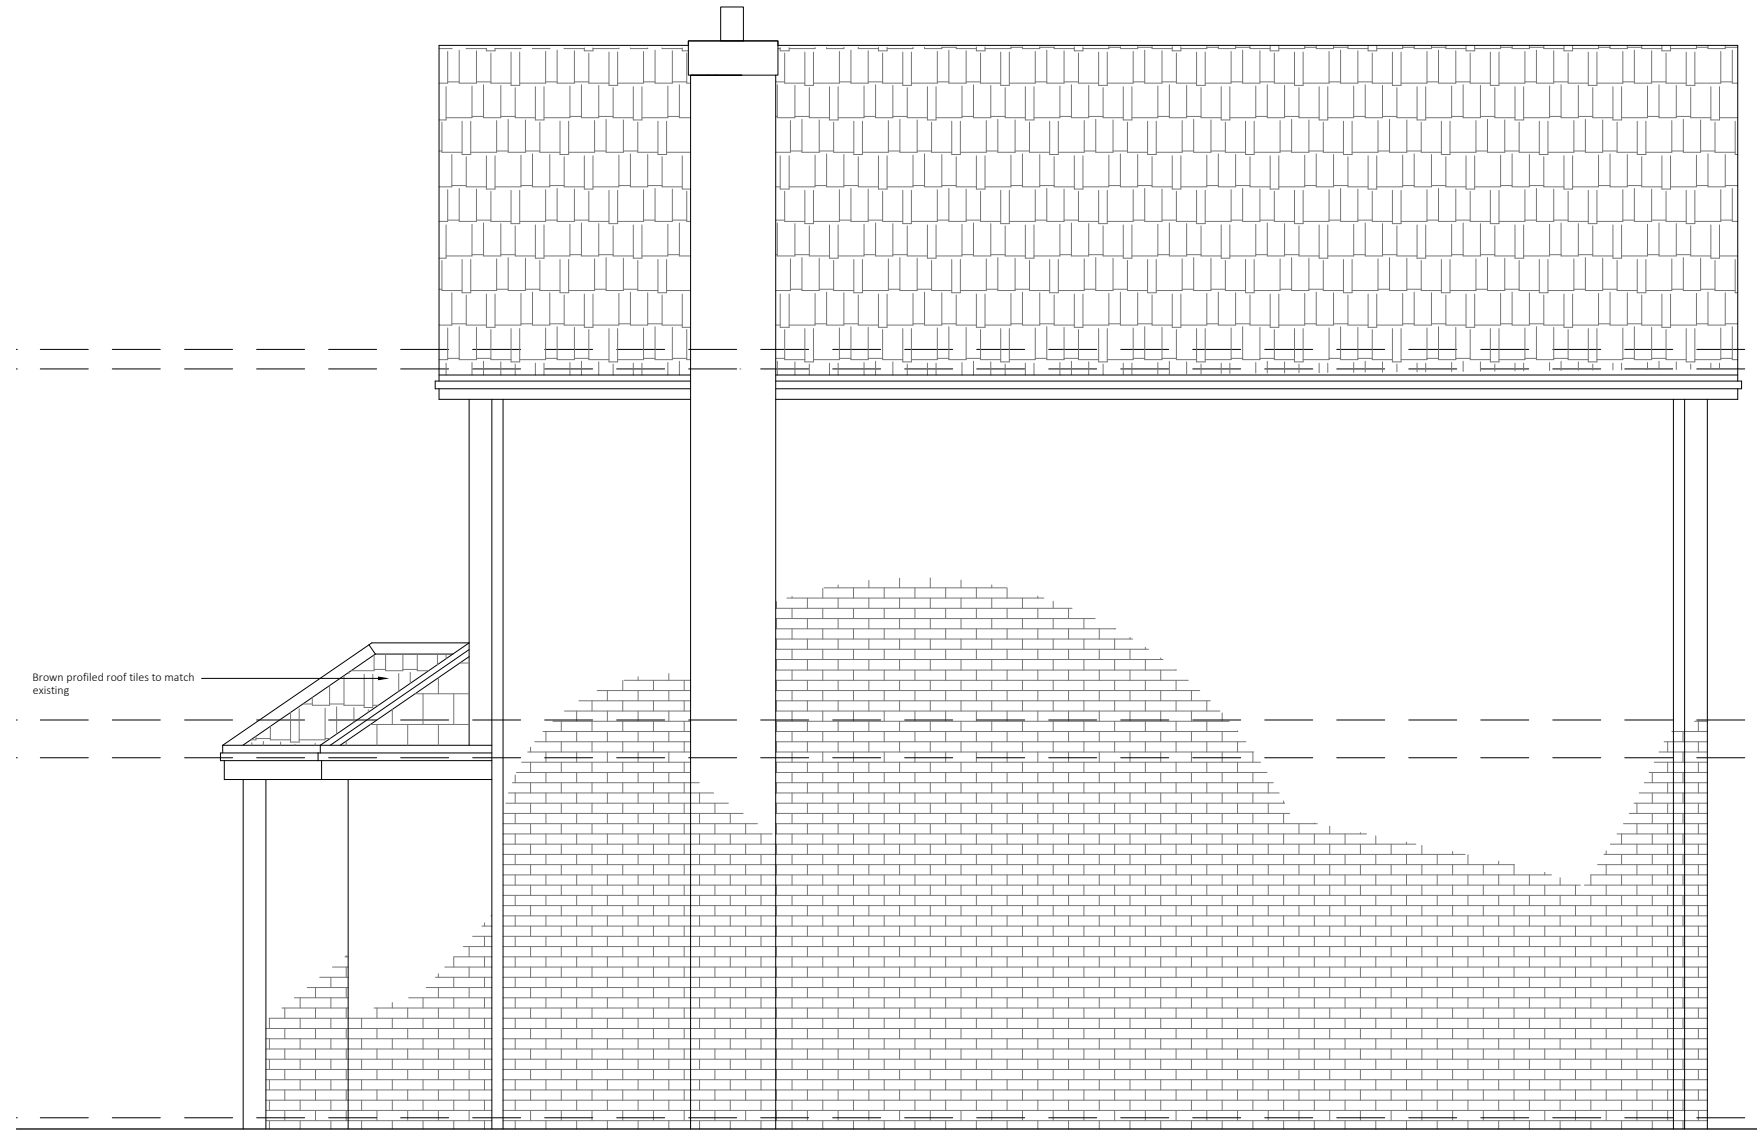

Side (North) Elevation as Proposed
1:50 @ A1

REV	DATE	DESCRIPTION

This drawing should be read in conjunction with all other drawings. Do not scale.
All dimensions must be site checked.
Copyright © Catherine Whitby Architects

catherine whitby
ARCHITECTS

arb Architects
Registration
Board
REG NO: 069618H

Drawing Status
PLANNING

Project
E McKinlay
12 Hurst Gardens
Hurstpierpoint

Title
Proposed Plans,
Proposed Elevations
and Block Plan

Project No. 02606	Drawn By cw	Checked By cw
Drawing No. 002	Date Apr 26	Revision -
Scale Varies @ A1	Date Apr 26	Revision -