




Key

- 1 New Ornamental Tree
- 2 Proposed Cycle Store
- 3 Existing Tree Removed
- 4 Proposed Residential Bins-Featuring City Boxed
- 5 Proposed Commercial Bins-Featuring City Boxed
- 6 Green Roof
- 7 Proposed Planting
- 8 Lower Ground Floor Studio Amenities Space
- 9 Roof Access Hatch
- 10 1st Floor Terrace with Private Screen
- 11 2nd Floor Terrace
- 12 Rear Access
- 13 Commercial Access
- 14 Residential Access

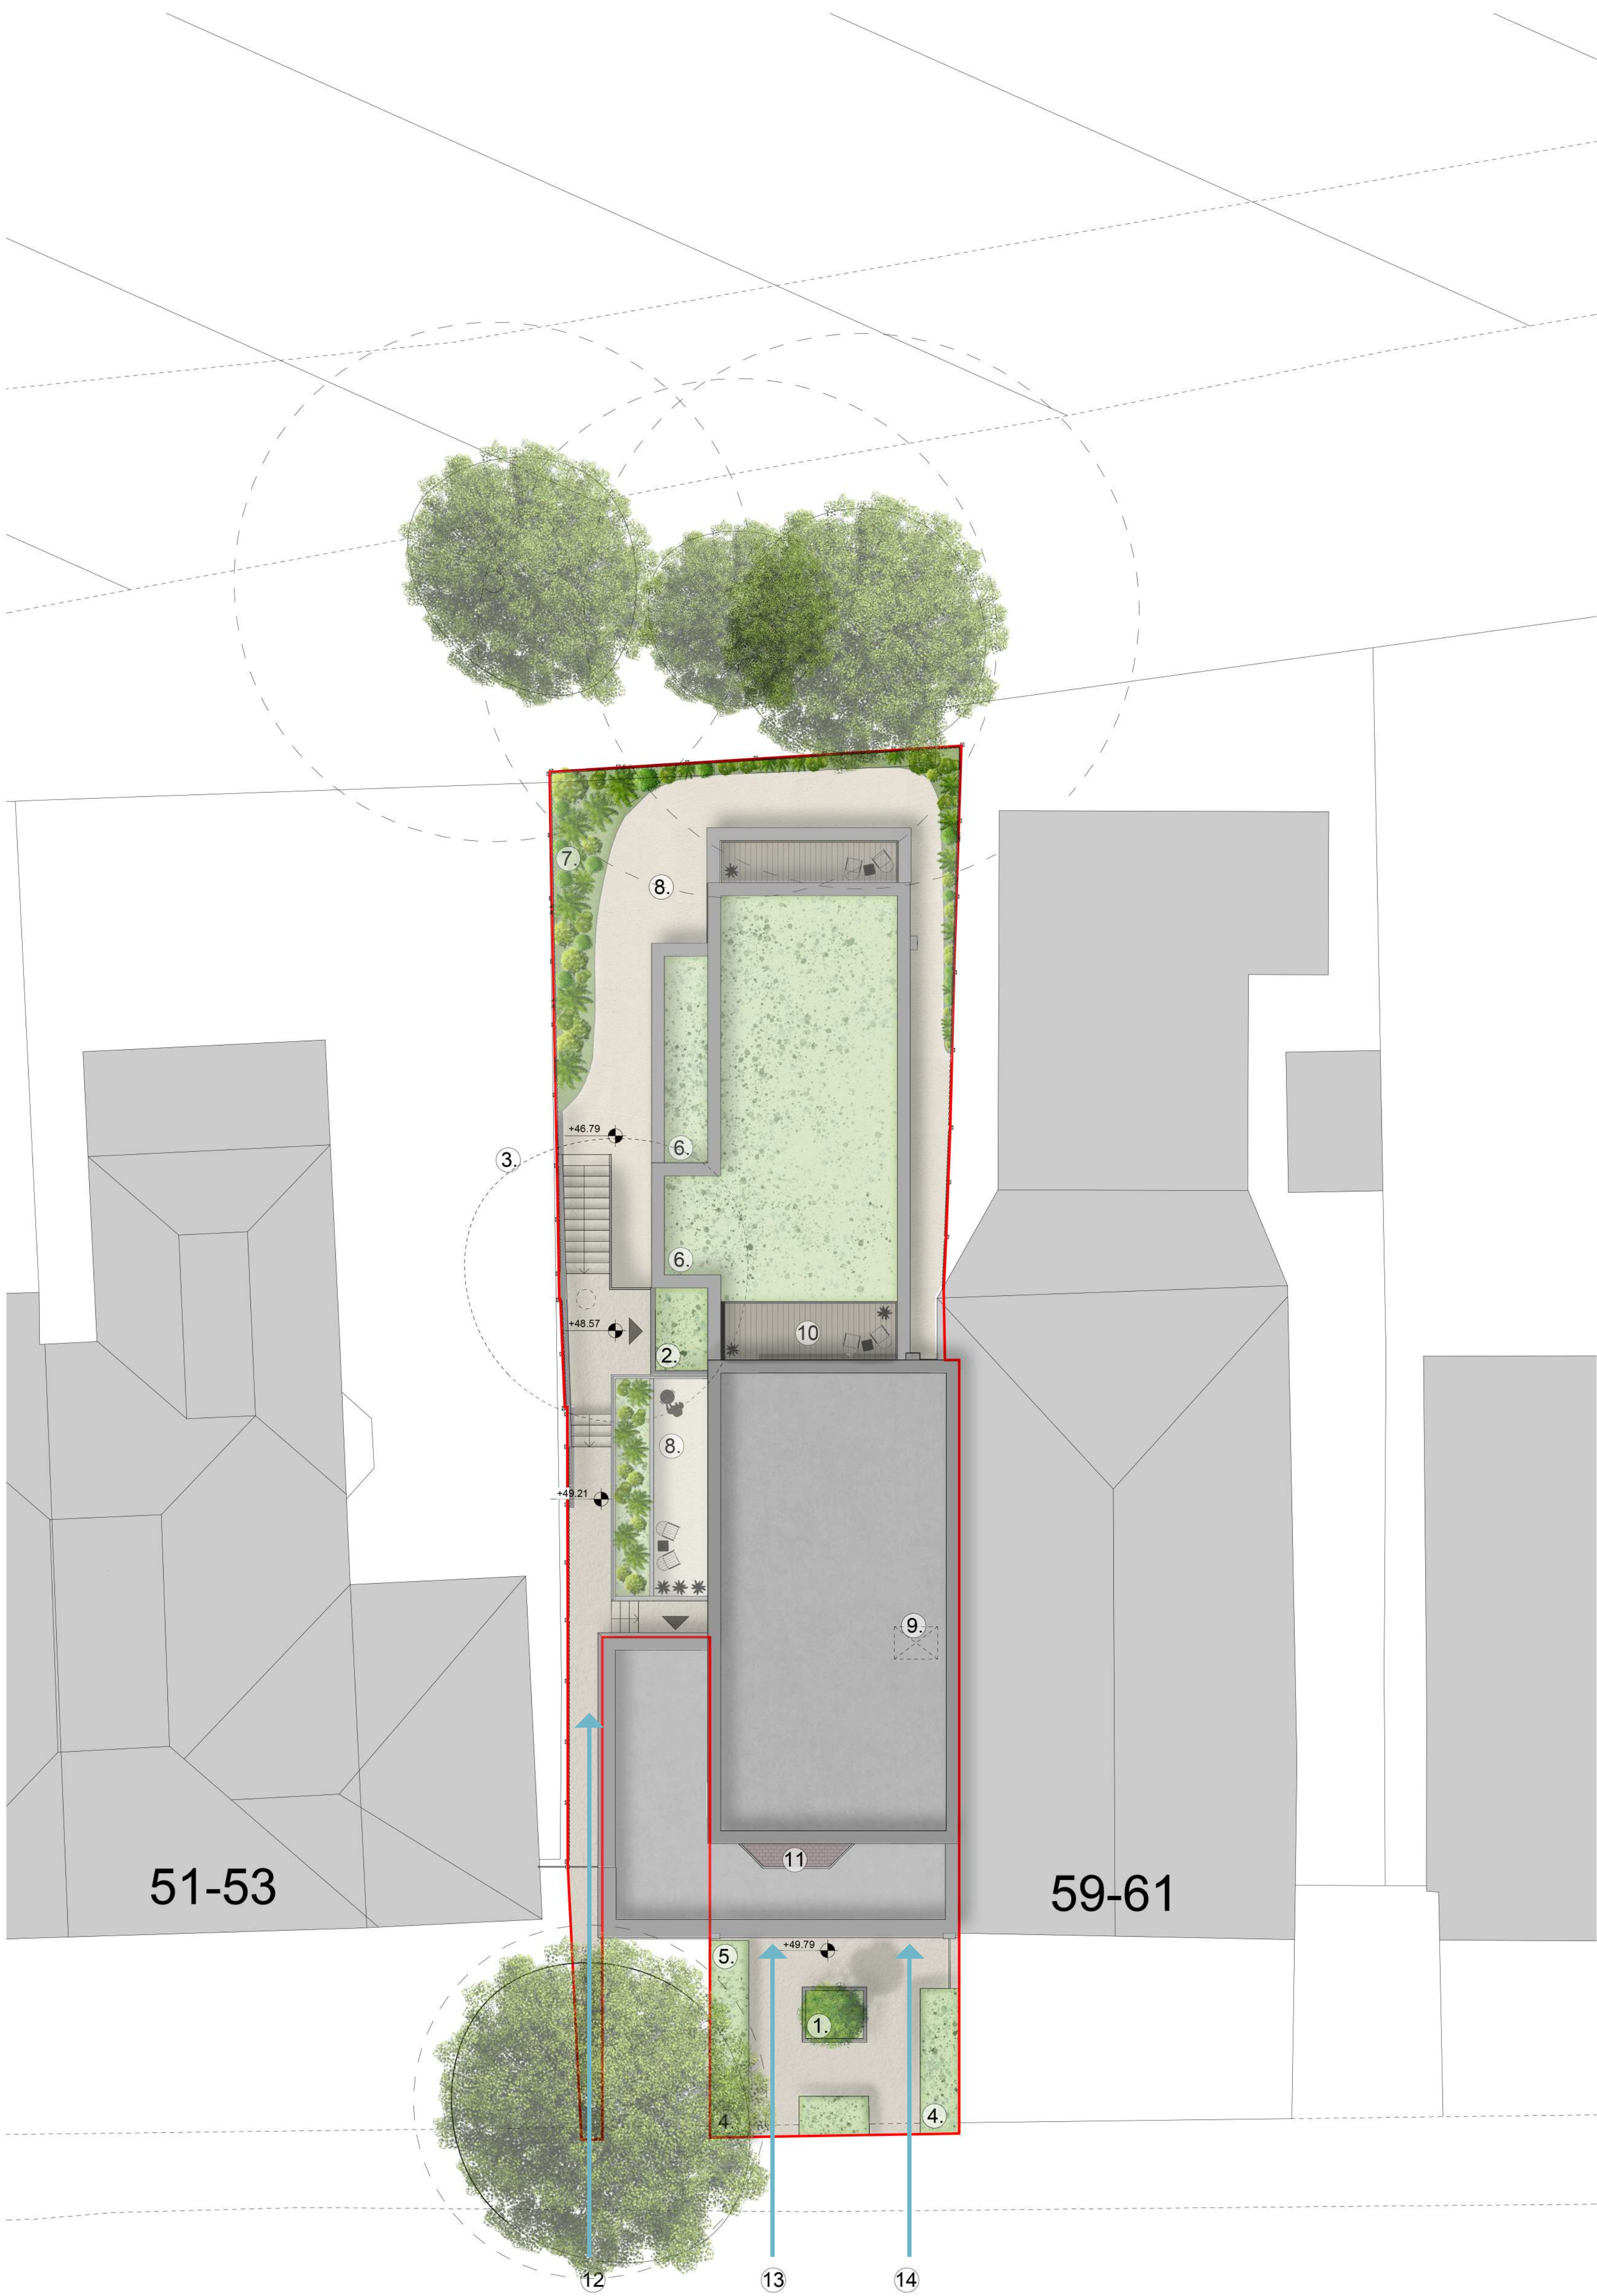

The Broadway

B	02/04/26	Presentation Amendments	EB	MG
A	18/03/26	Layout Updates	EB	MG
Rev	Date	Revision Details	Dr	Ch



Client Name
ROBLEWOOD ESTATES

Job Title
57 The Broadway, Haywards Heath

Drawing Title
Proposed Site Layout - Roof Plan

Scale
1:100 @ A1 / 1:200 @ A3

Drawn	Checked	Date
EB	MG	23.01.26
Project	Drawing No	Rev
7626	PL 03	B
Status		

PRELIMINARY

Roof Level.
1 : 100