
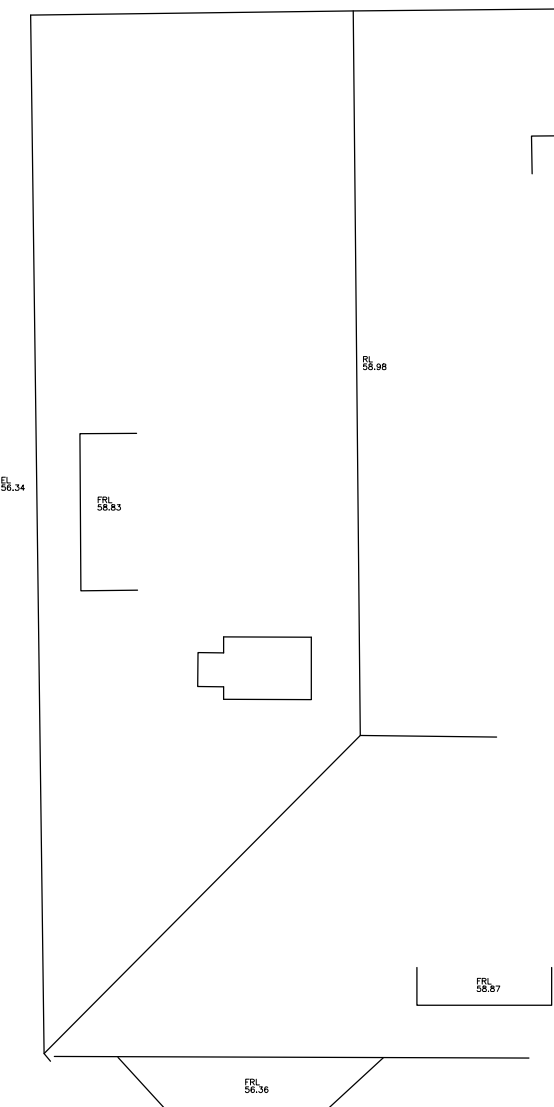
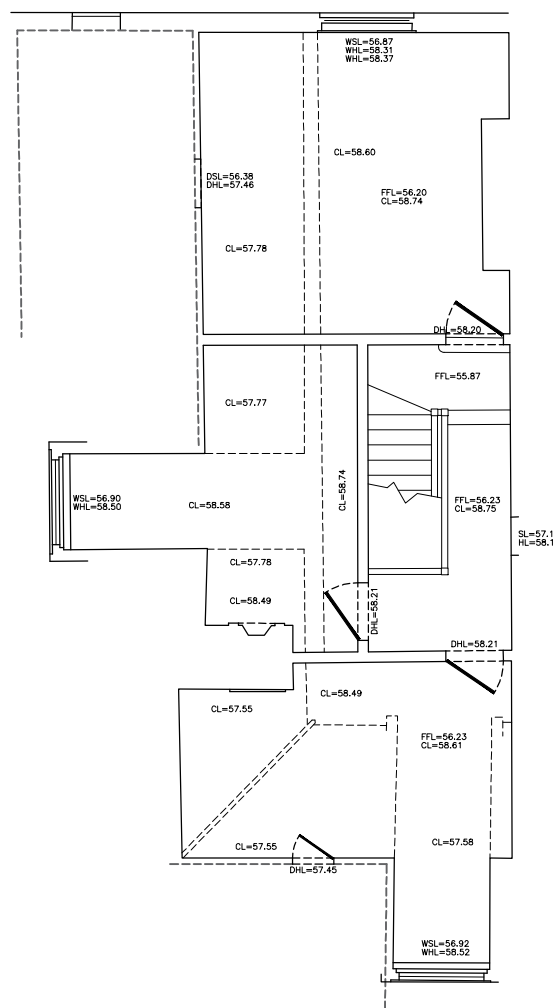
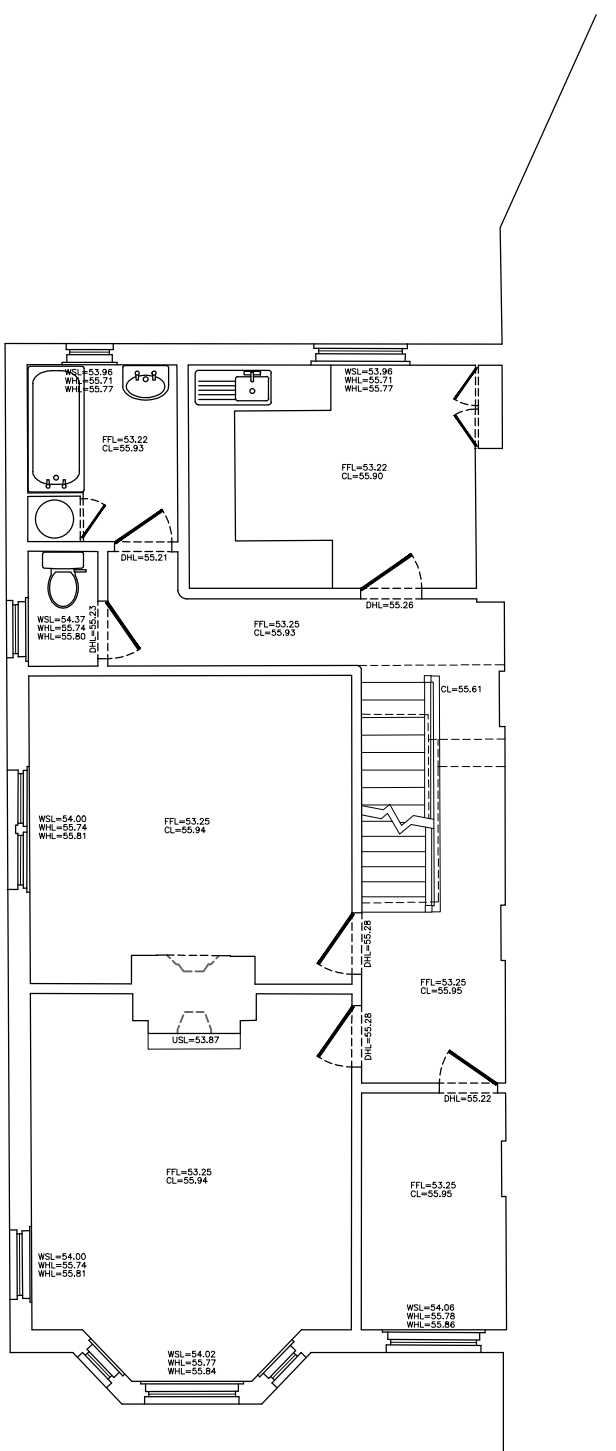
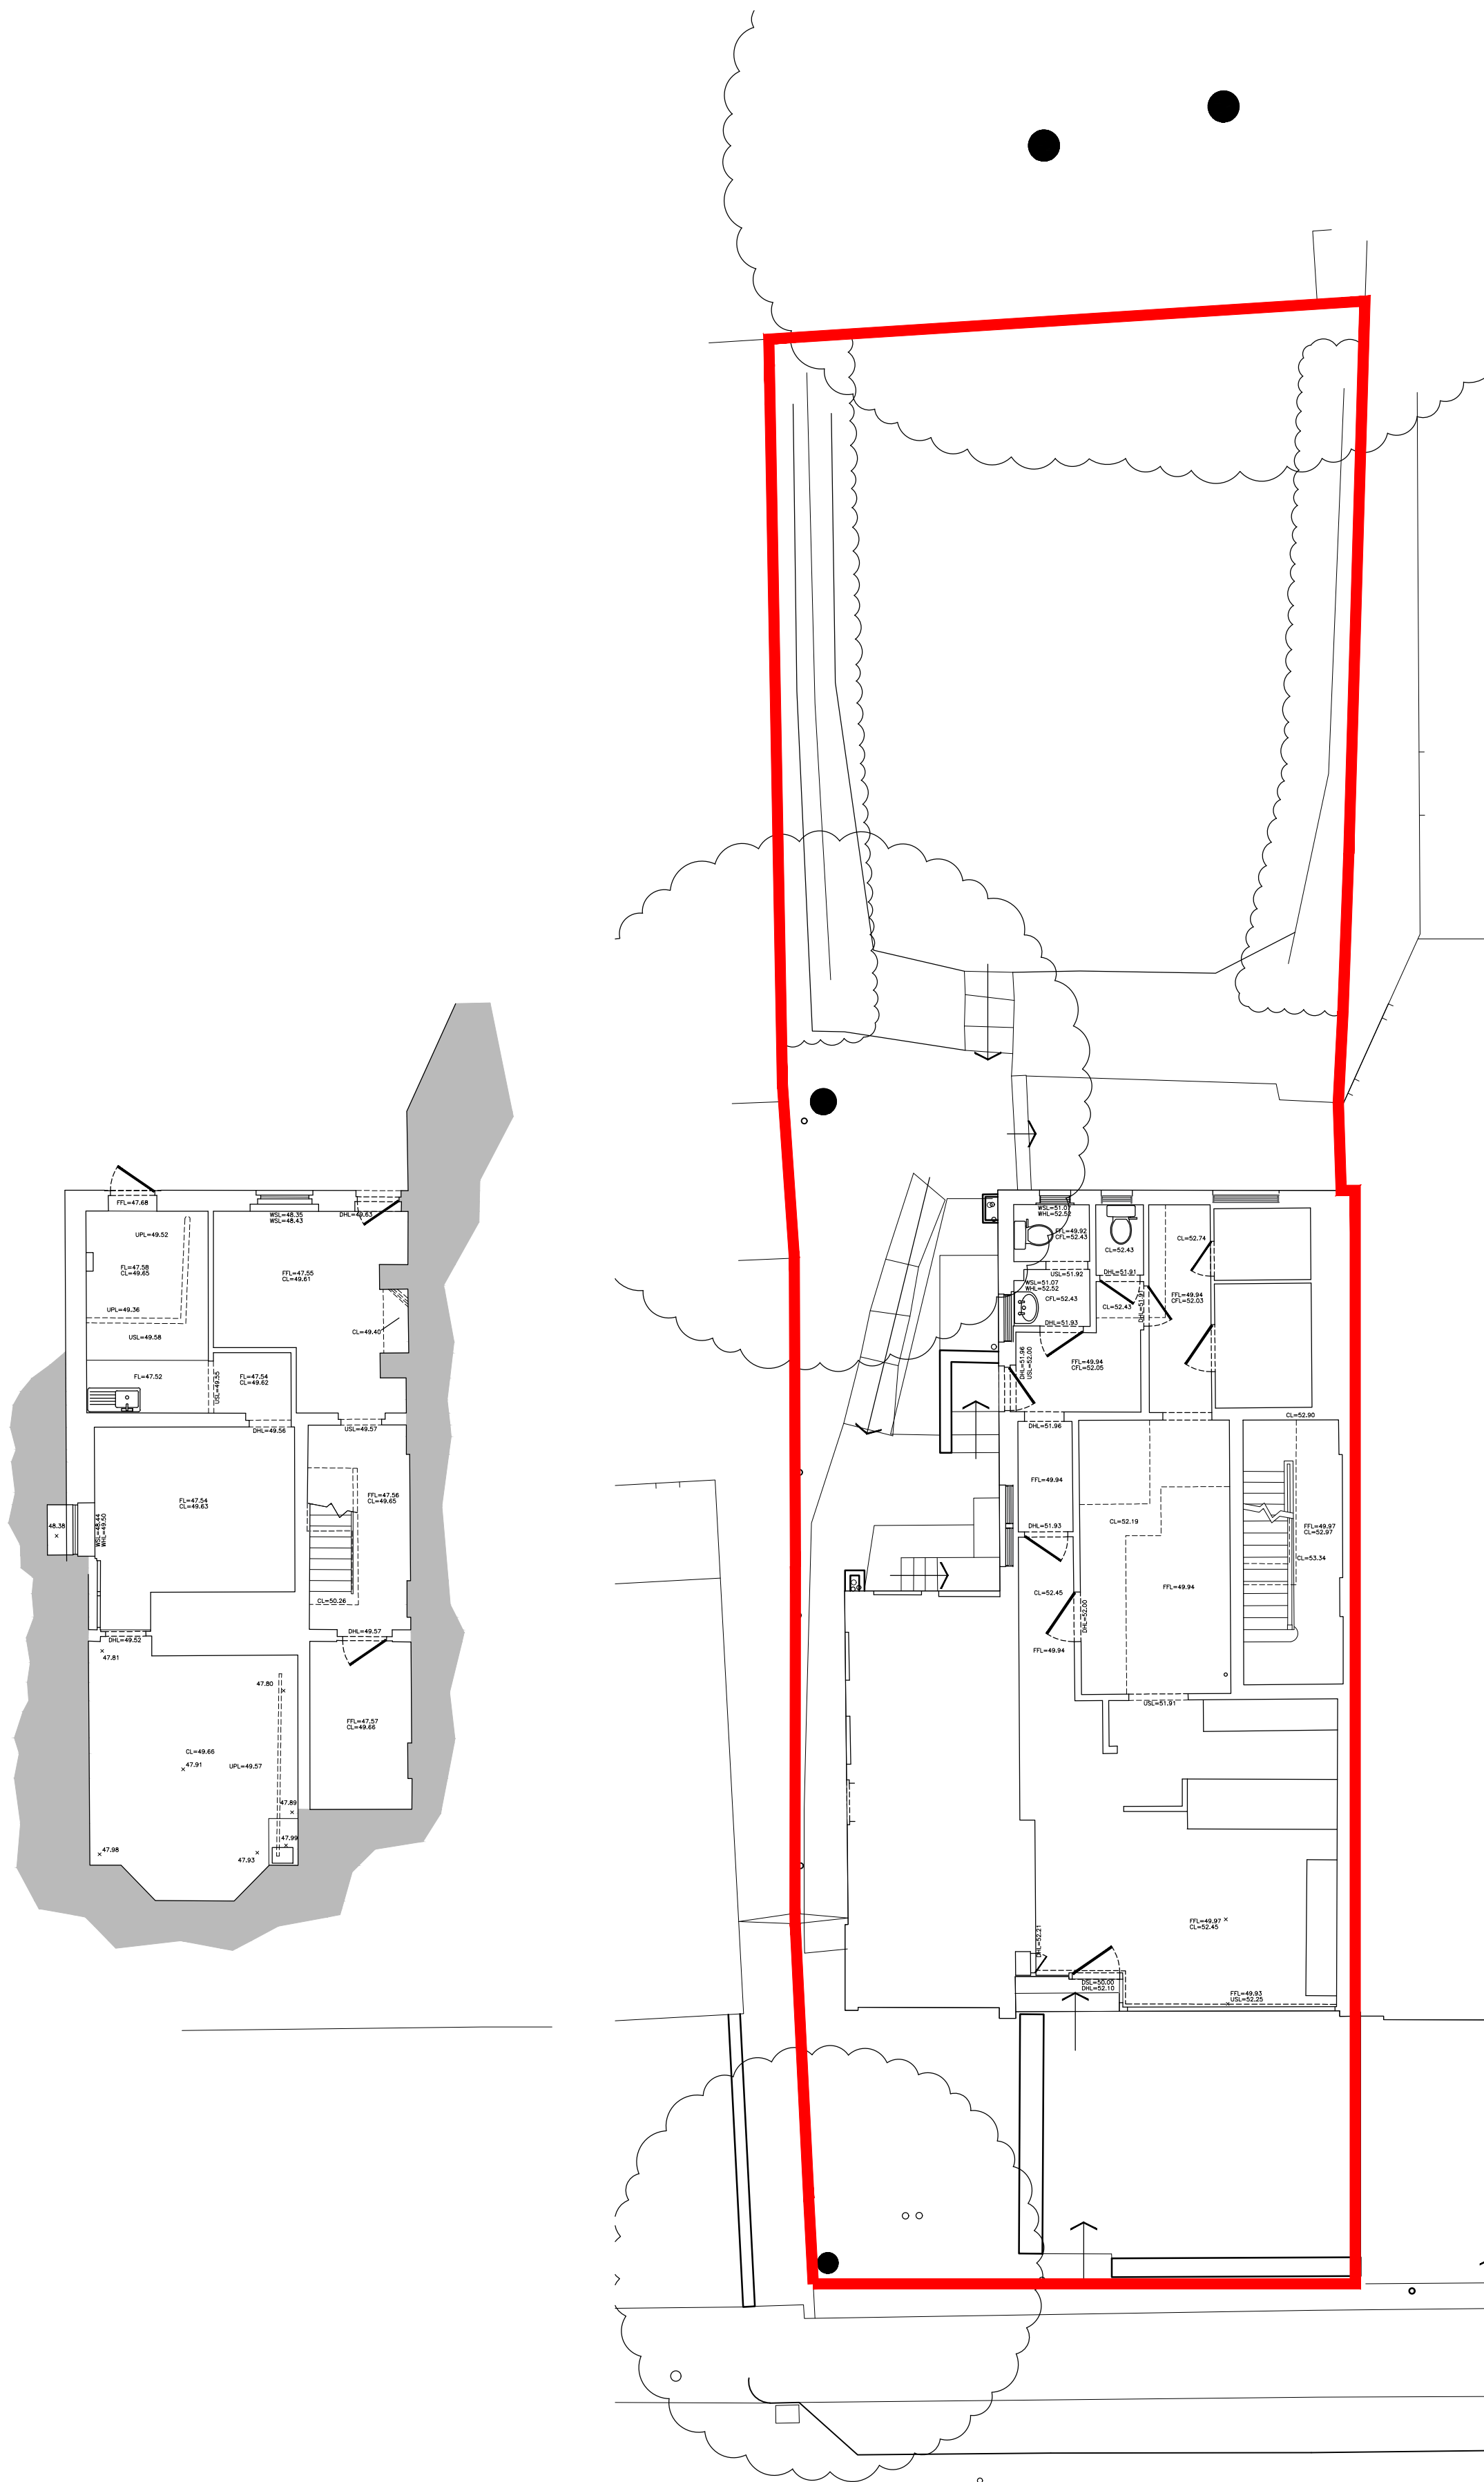


CDM 2015 Health & Safety Information

This information relates only to 'Significant Hazards' identified on this drawing and is to be read in conjunction with the Designer's Hazard Register.

Note:
Survey Produced by
Ross Mason Suveys

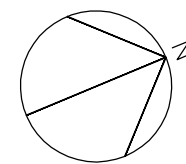

Lower Ground Floor Plan (-1)

Ground Floor Plan (0)

1st Floor Plan (+1)

2nd Floor Plan (+2)

Roof Plan

A	02.04.26	Presentation amendments	EB	MG
Rev	Date	Revision Details	Dr	Ch



London: 76 Great Suffolk Street
London, SE1 0BL
T 0207 928 2773 E london@ecearchitecture.com
Sussex:

Bristol:

ECE Architecture
www.ecearchitecture.com

Client's Name
ROBLEWOOD ESTATE

Job Title
57 The Broadway, Haywards Heath

Drawing Title
Existing Floor Plans

Scale
1:100 @ A1 / 1:200 @ A3



Drawn	Checked	Date
EB	MG	01.12.2025

Job No	Drawing No	Rev
7626	PL 04	A

Status
PRELIMINARY