

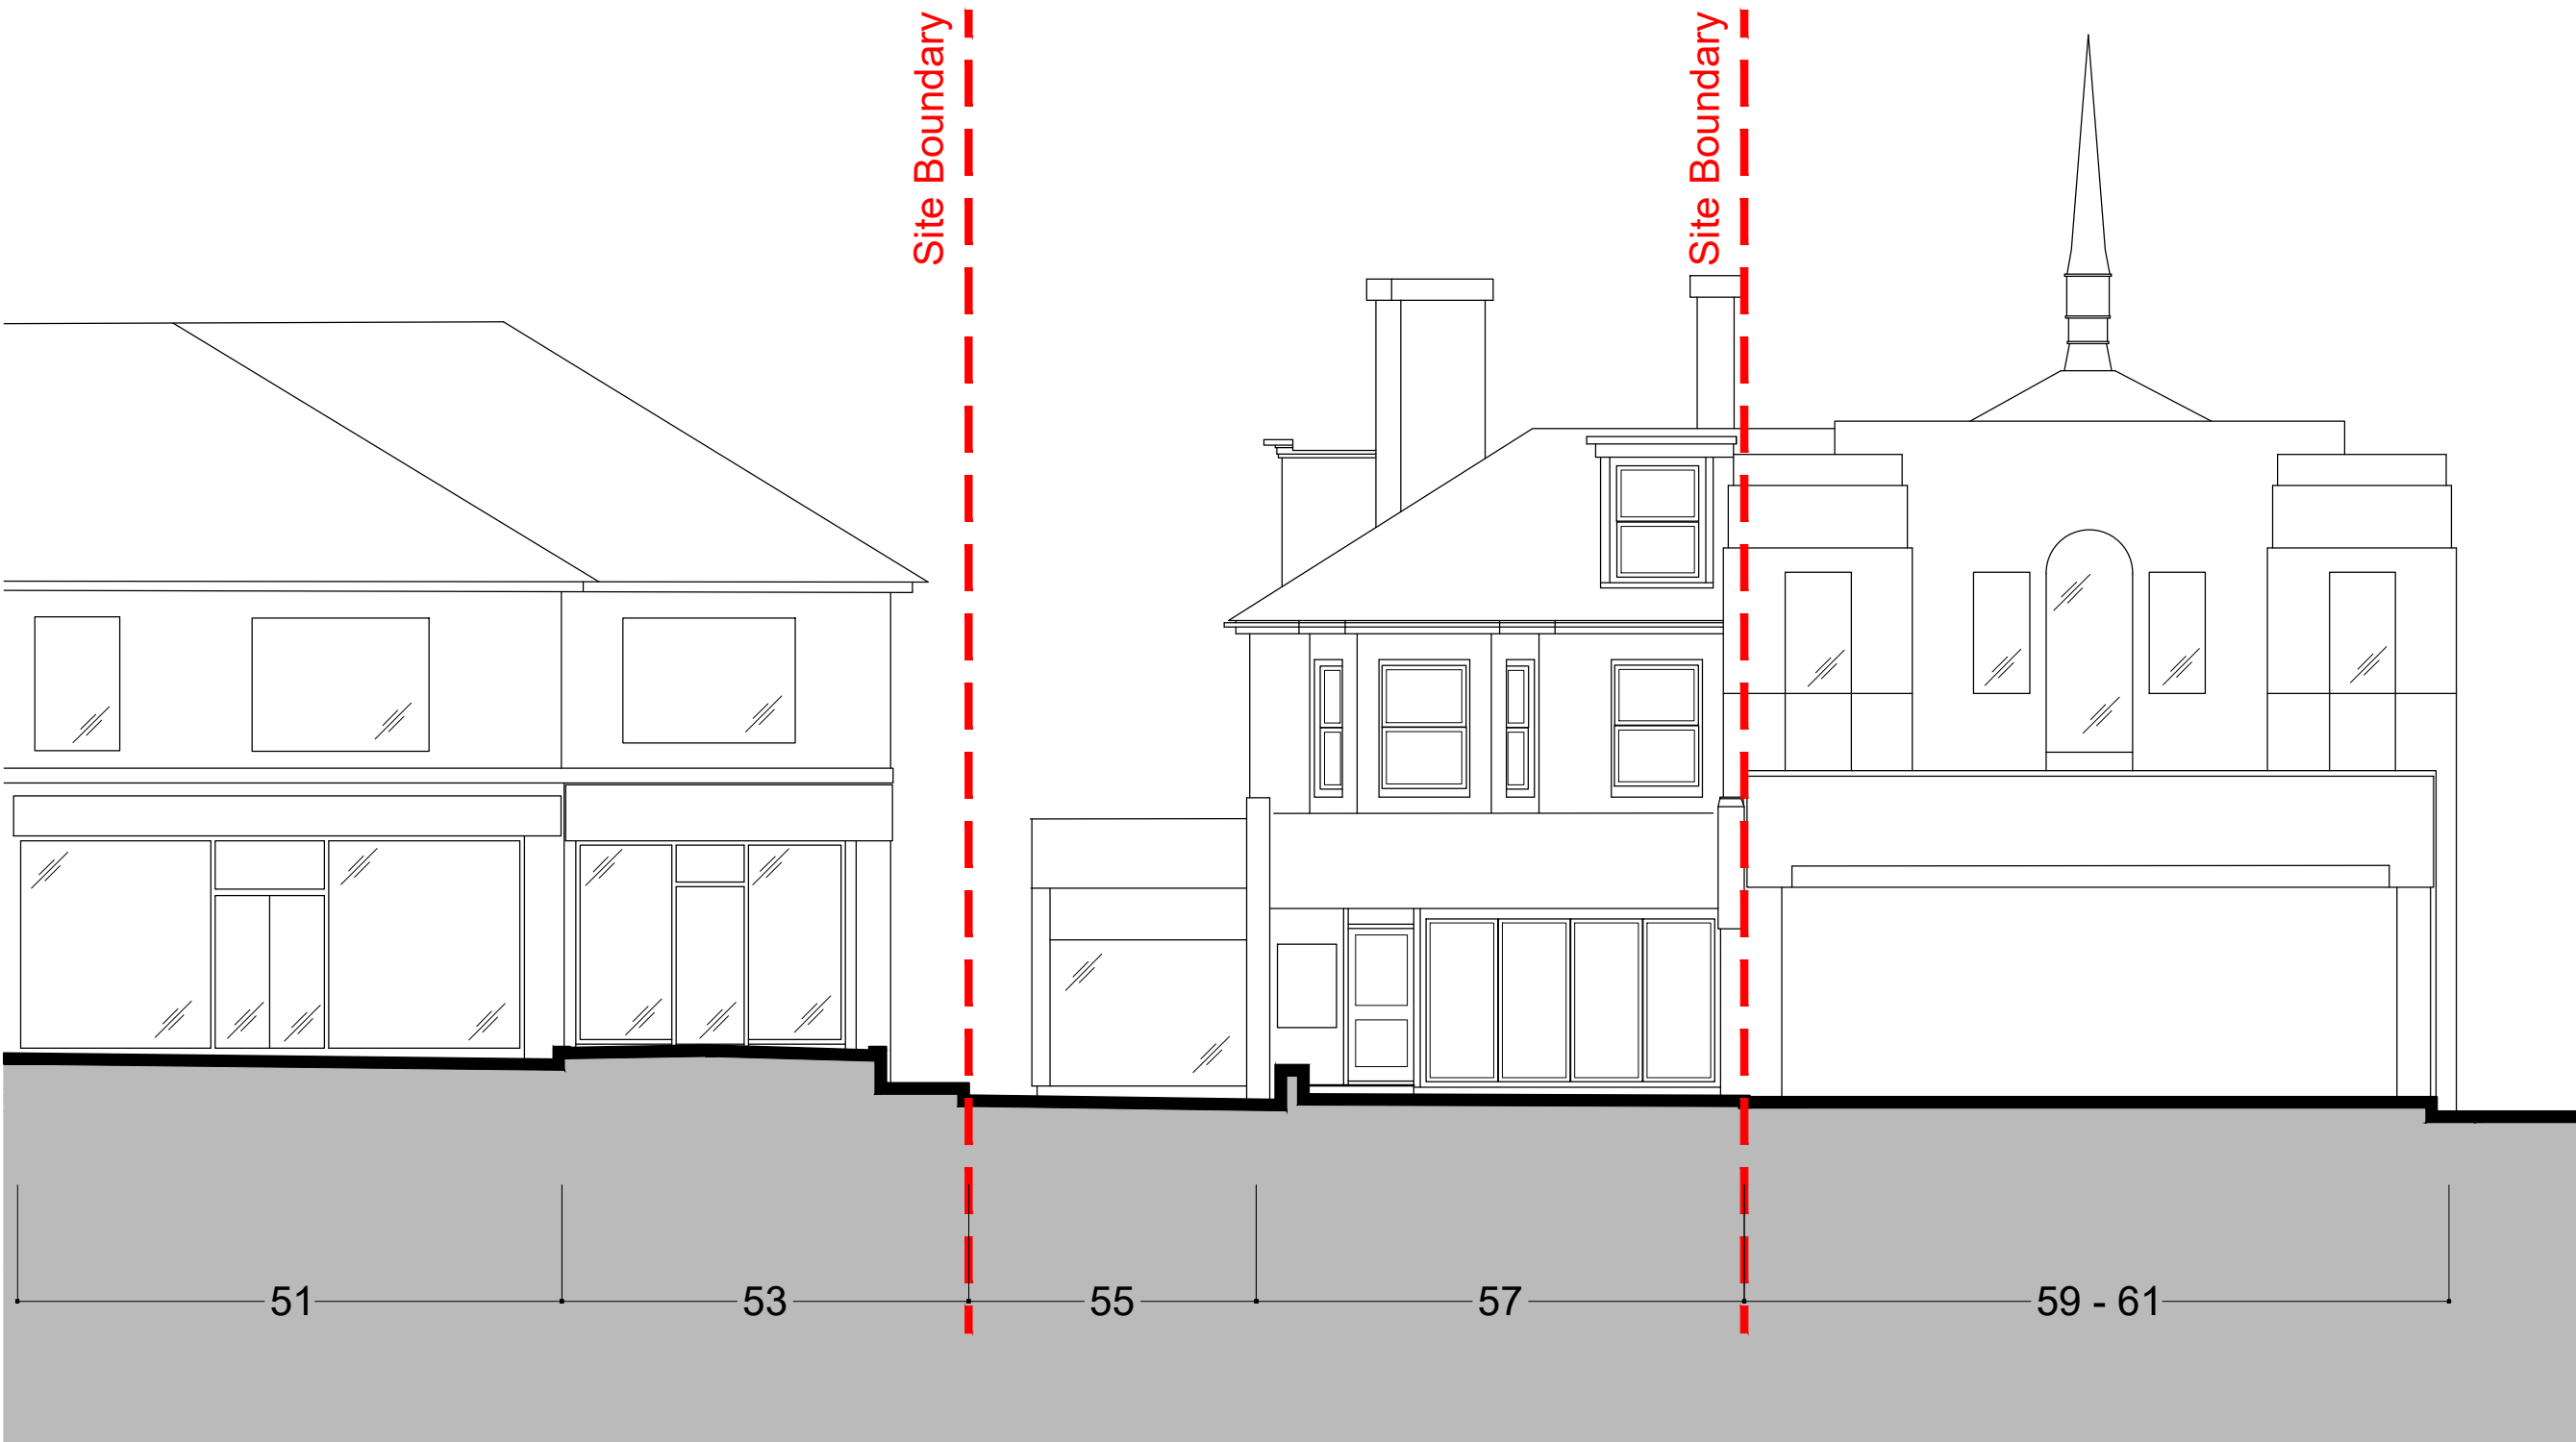



Note:
Survey Produced by
Ross Mason Suveys

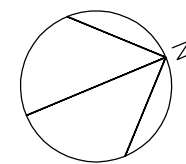

Front Elevation

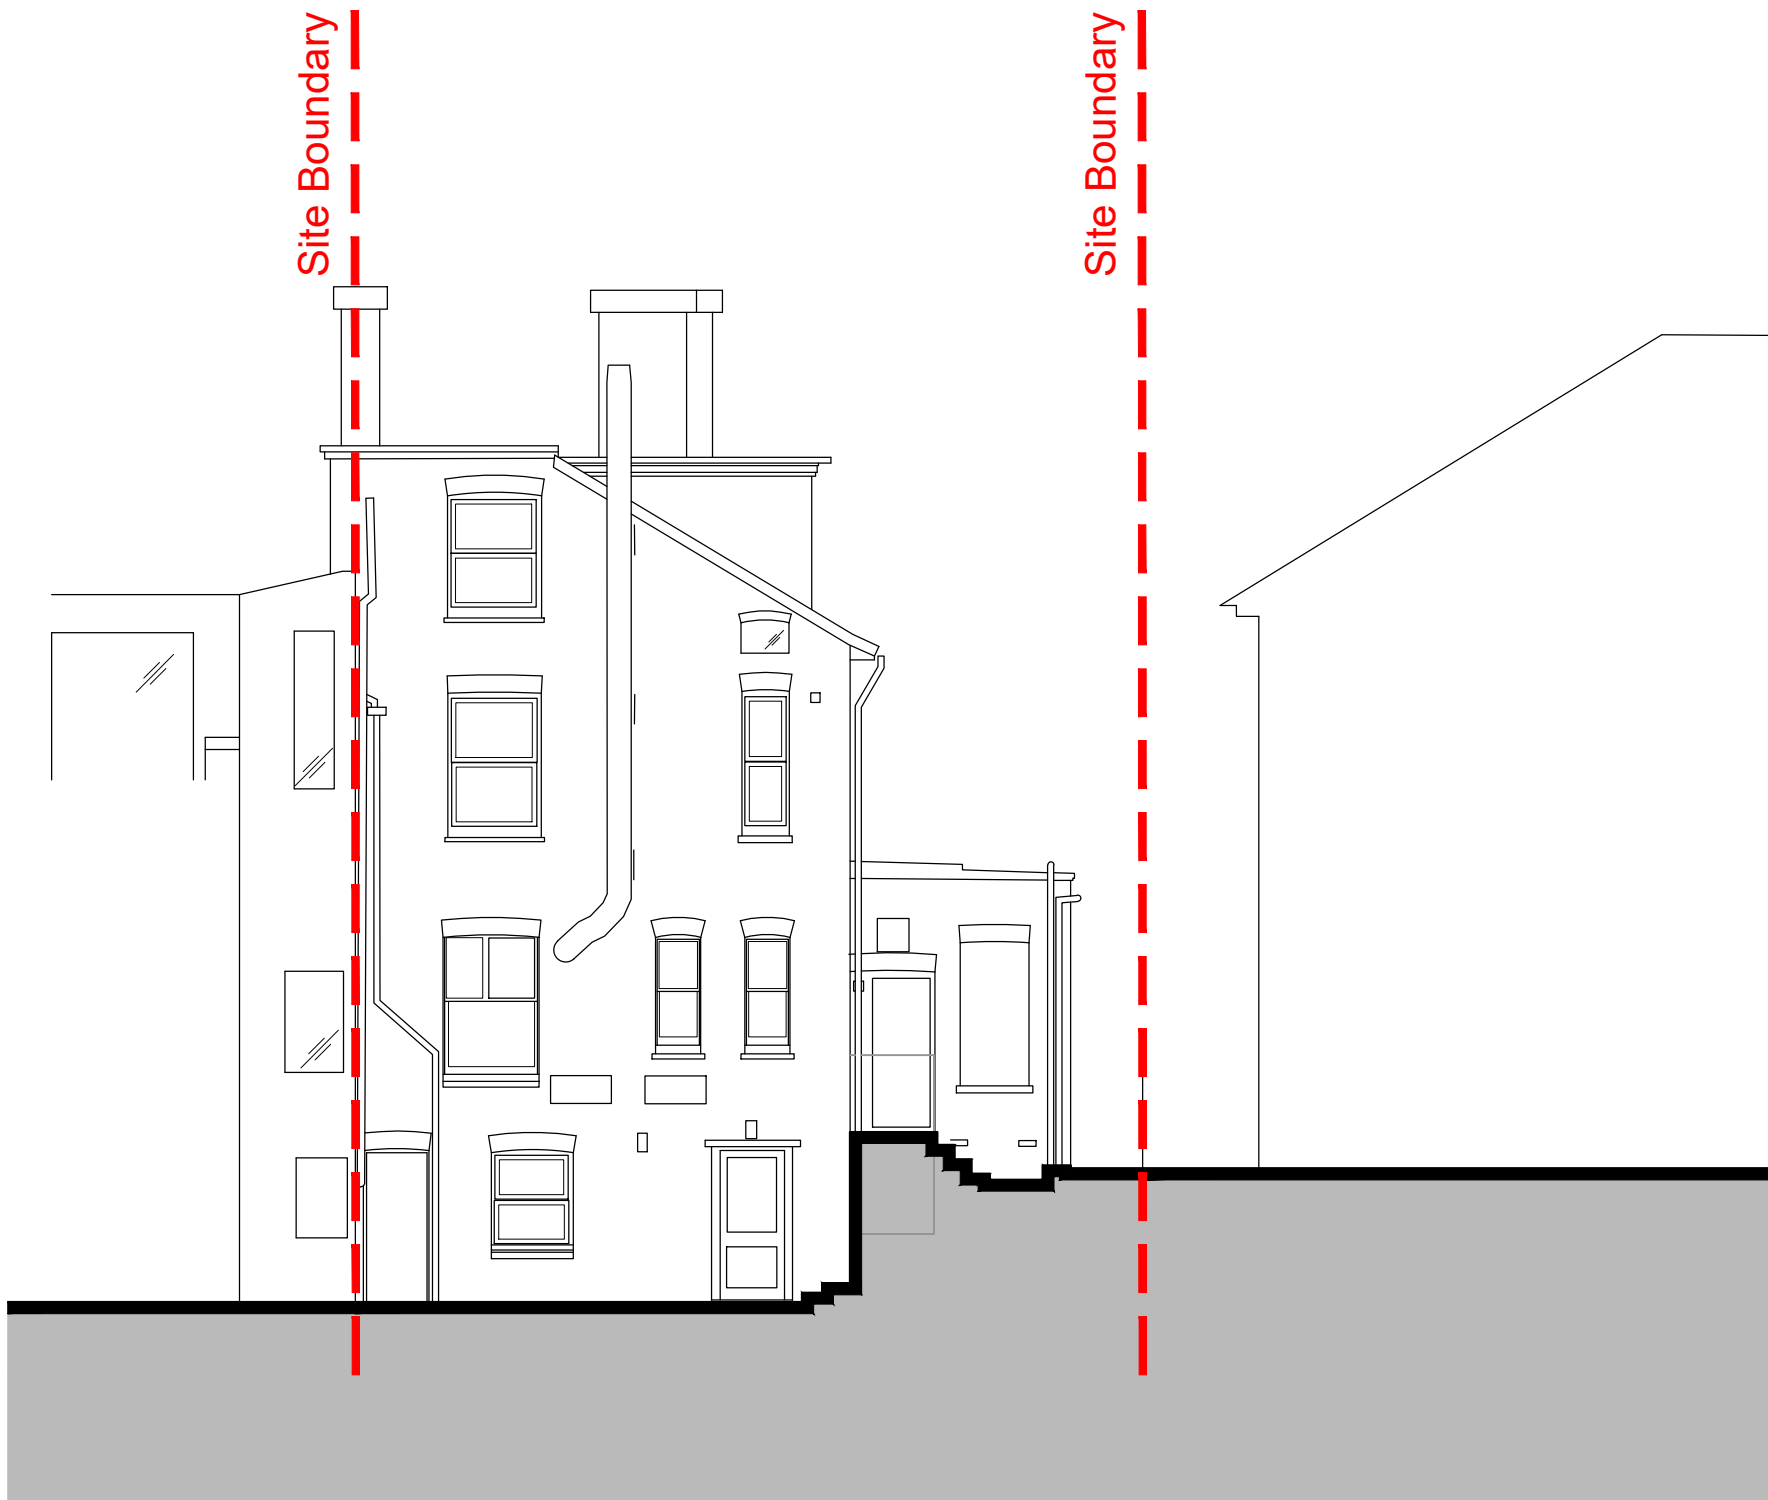

Rear Elevation

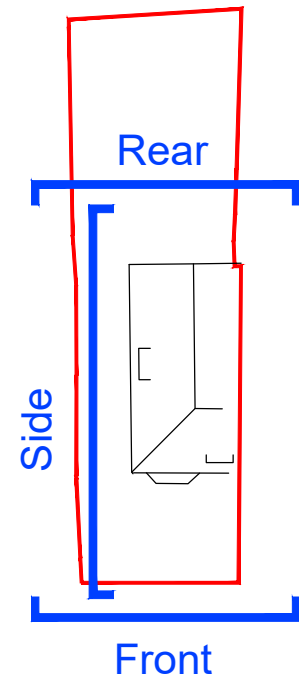

Key Plan - (not to scale)



Side Elevation

A	02.04.26	Presentation amendments	EB	MG
Rev	Date	Revision Details	Dr	Ch



London: 76 Great Suffolk Street
London, SE1 0BL
T 0207 928 2773 E london@ecearchitecture.com

Sussex:

Bristol:

ECE Architecture
www.ecearchitecture.com

Client's Name
ROBLEWOOD ESTATE

Job Title
57 The Broadway, Haywards Heath

Drawing Title
Existing Elevations

Scale
1:100 @ A1 / 1:200 @ A3

Drawn	Checked	Date
EB	MG	01.12.2025

Job No	Drawing No	Rev
7626	PL 05	A

Status
PRELIMINARY