





- 1B2P
- Commercial
- 2B4P
- Commercial Storage
- Studio
- Site Boundary

1. Proposal partially encroaches into retained tree RPA (9.8sqm). Foundations within the RPA to accord with Treesafe detail provided by Abbey Pynford, minimising excavation and disturbance to retained roots.

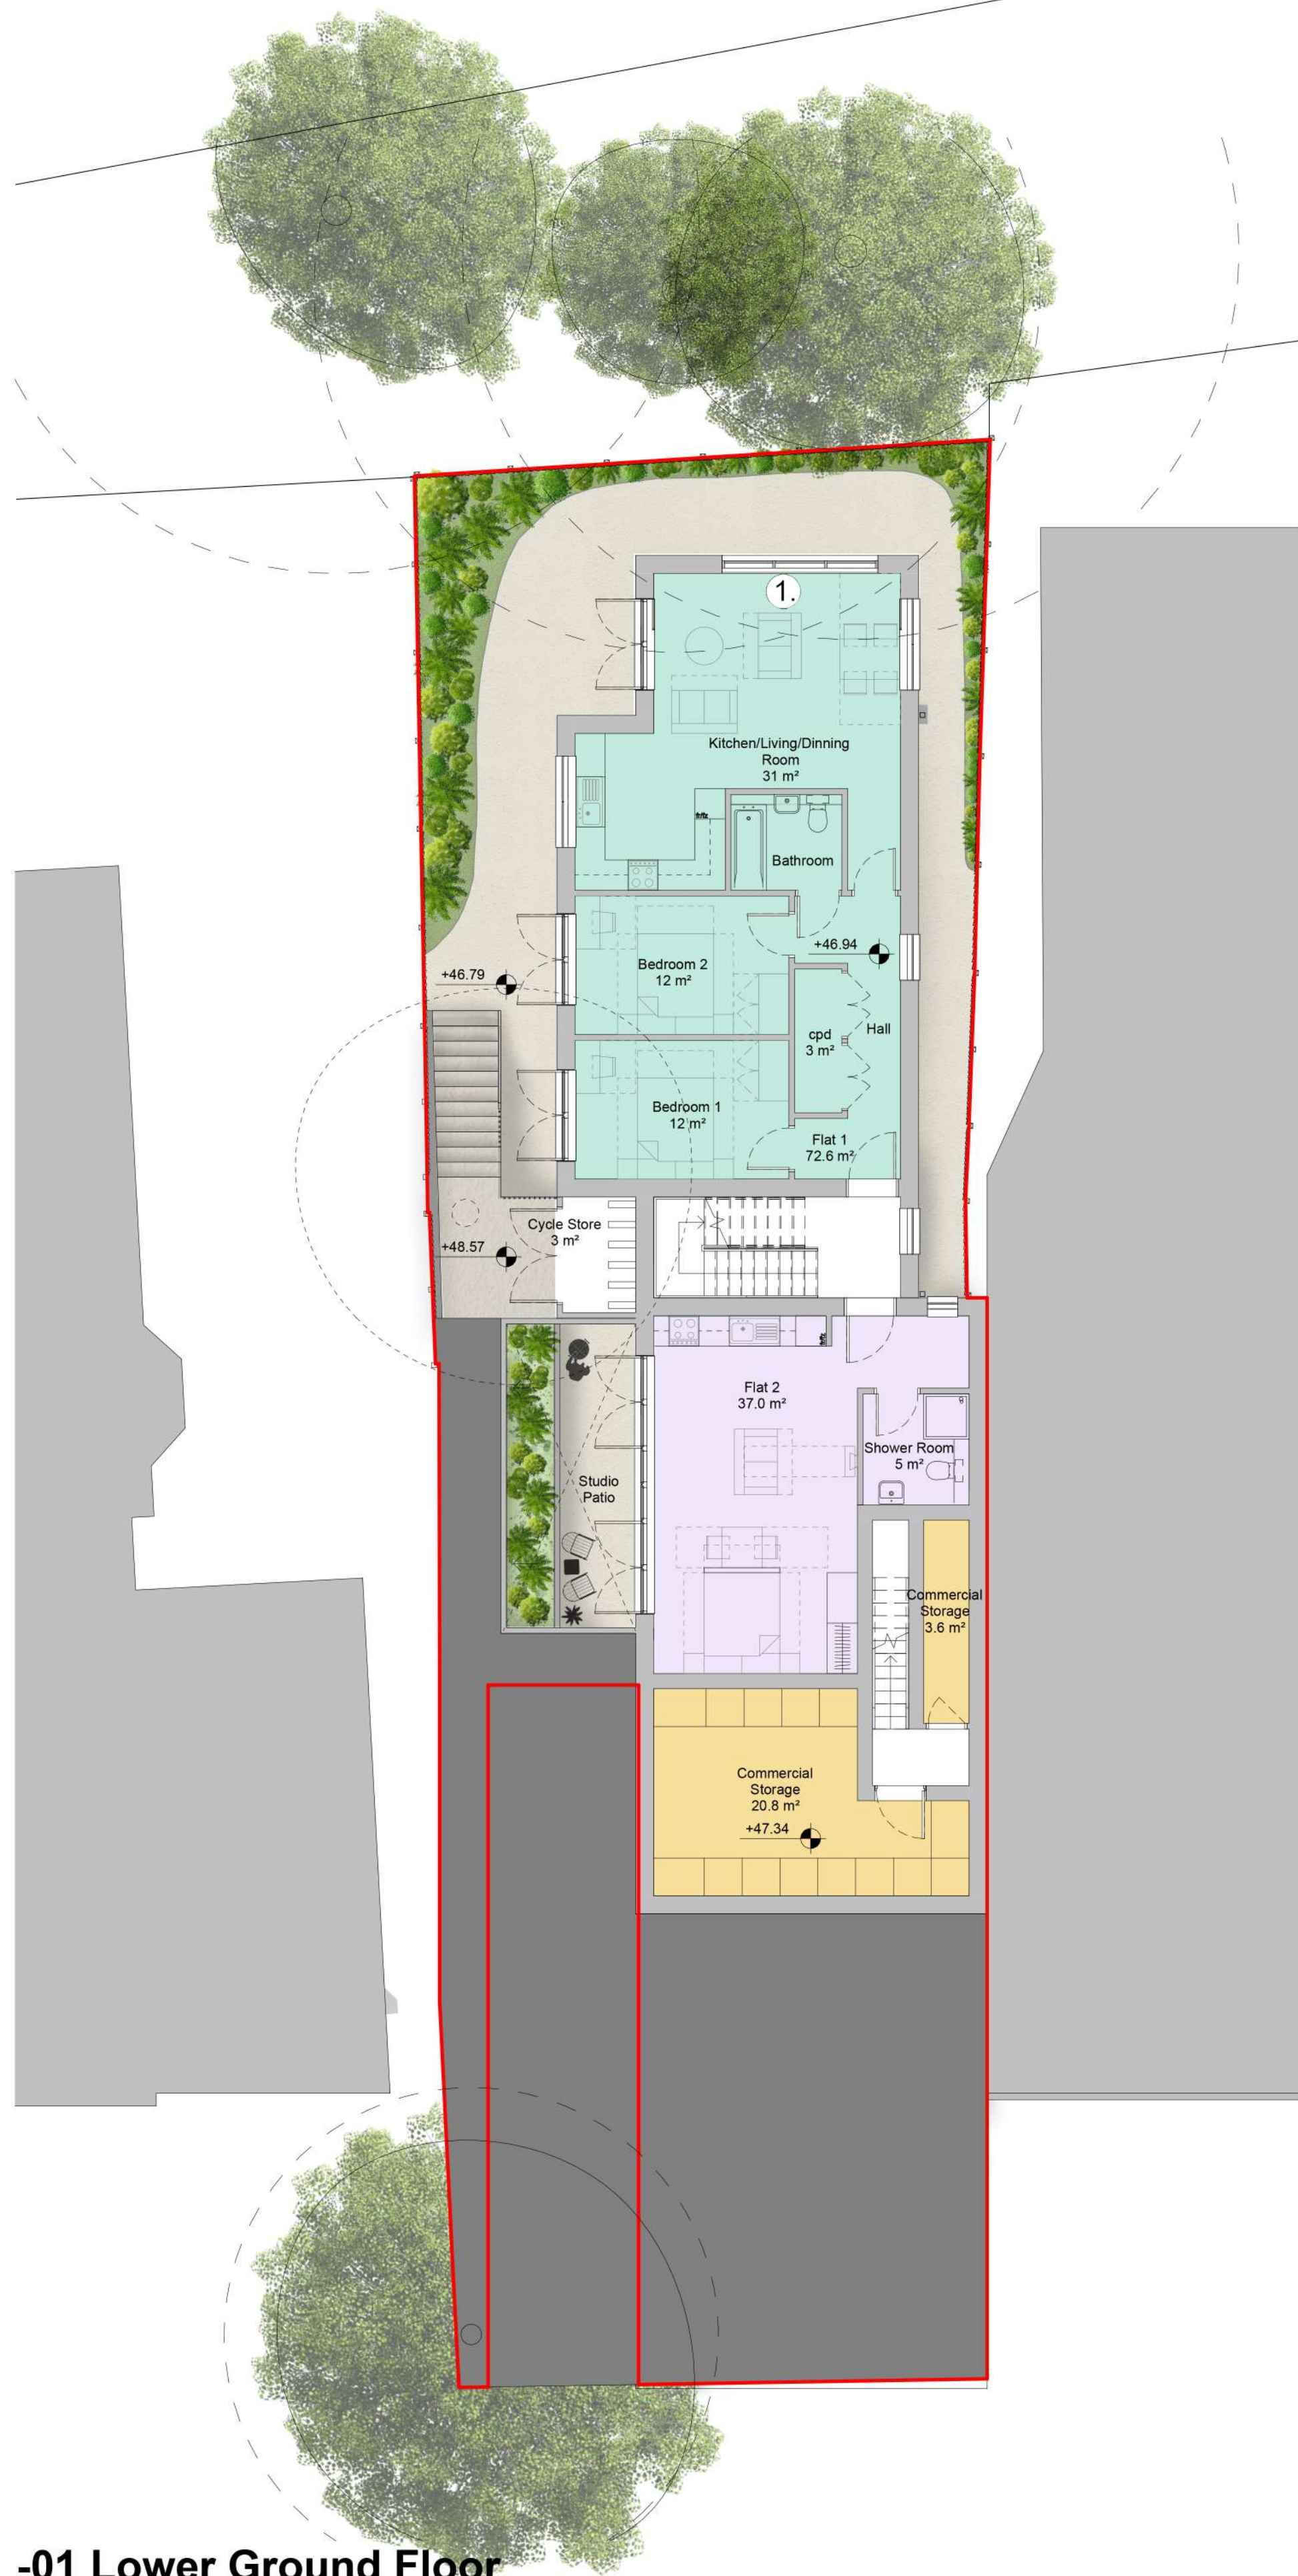

-01 Lower Ground Floor
1 : 100

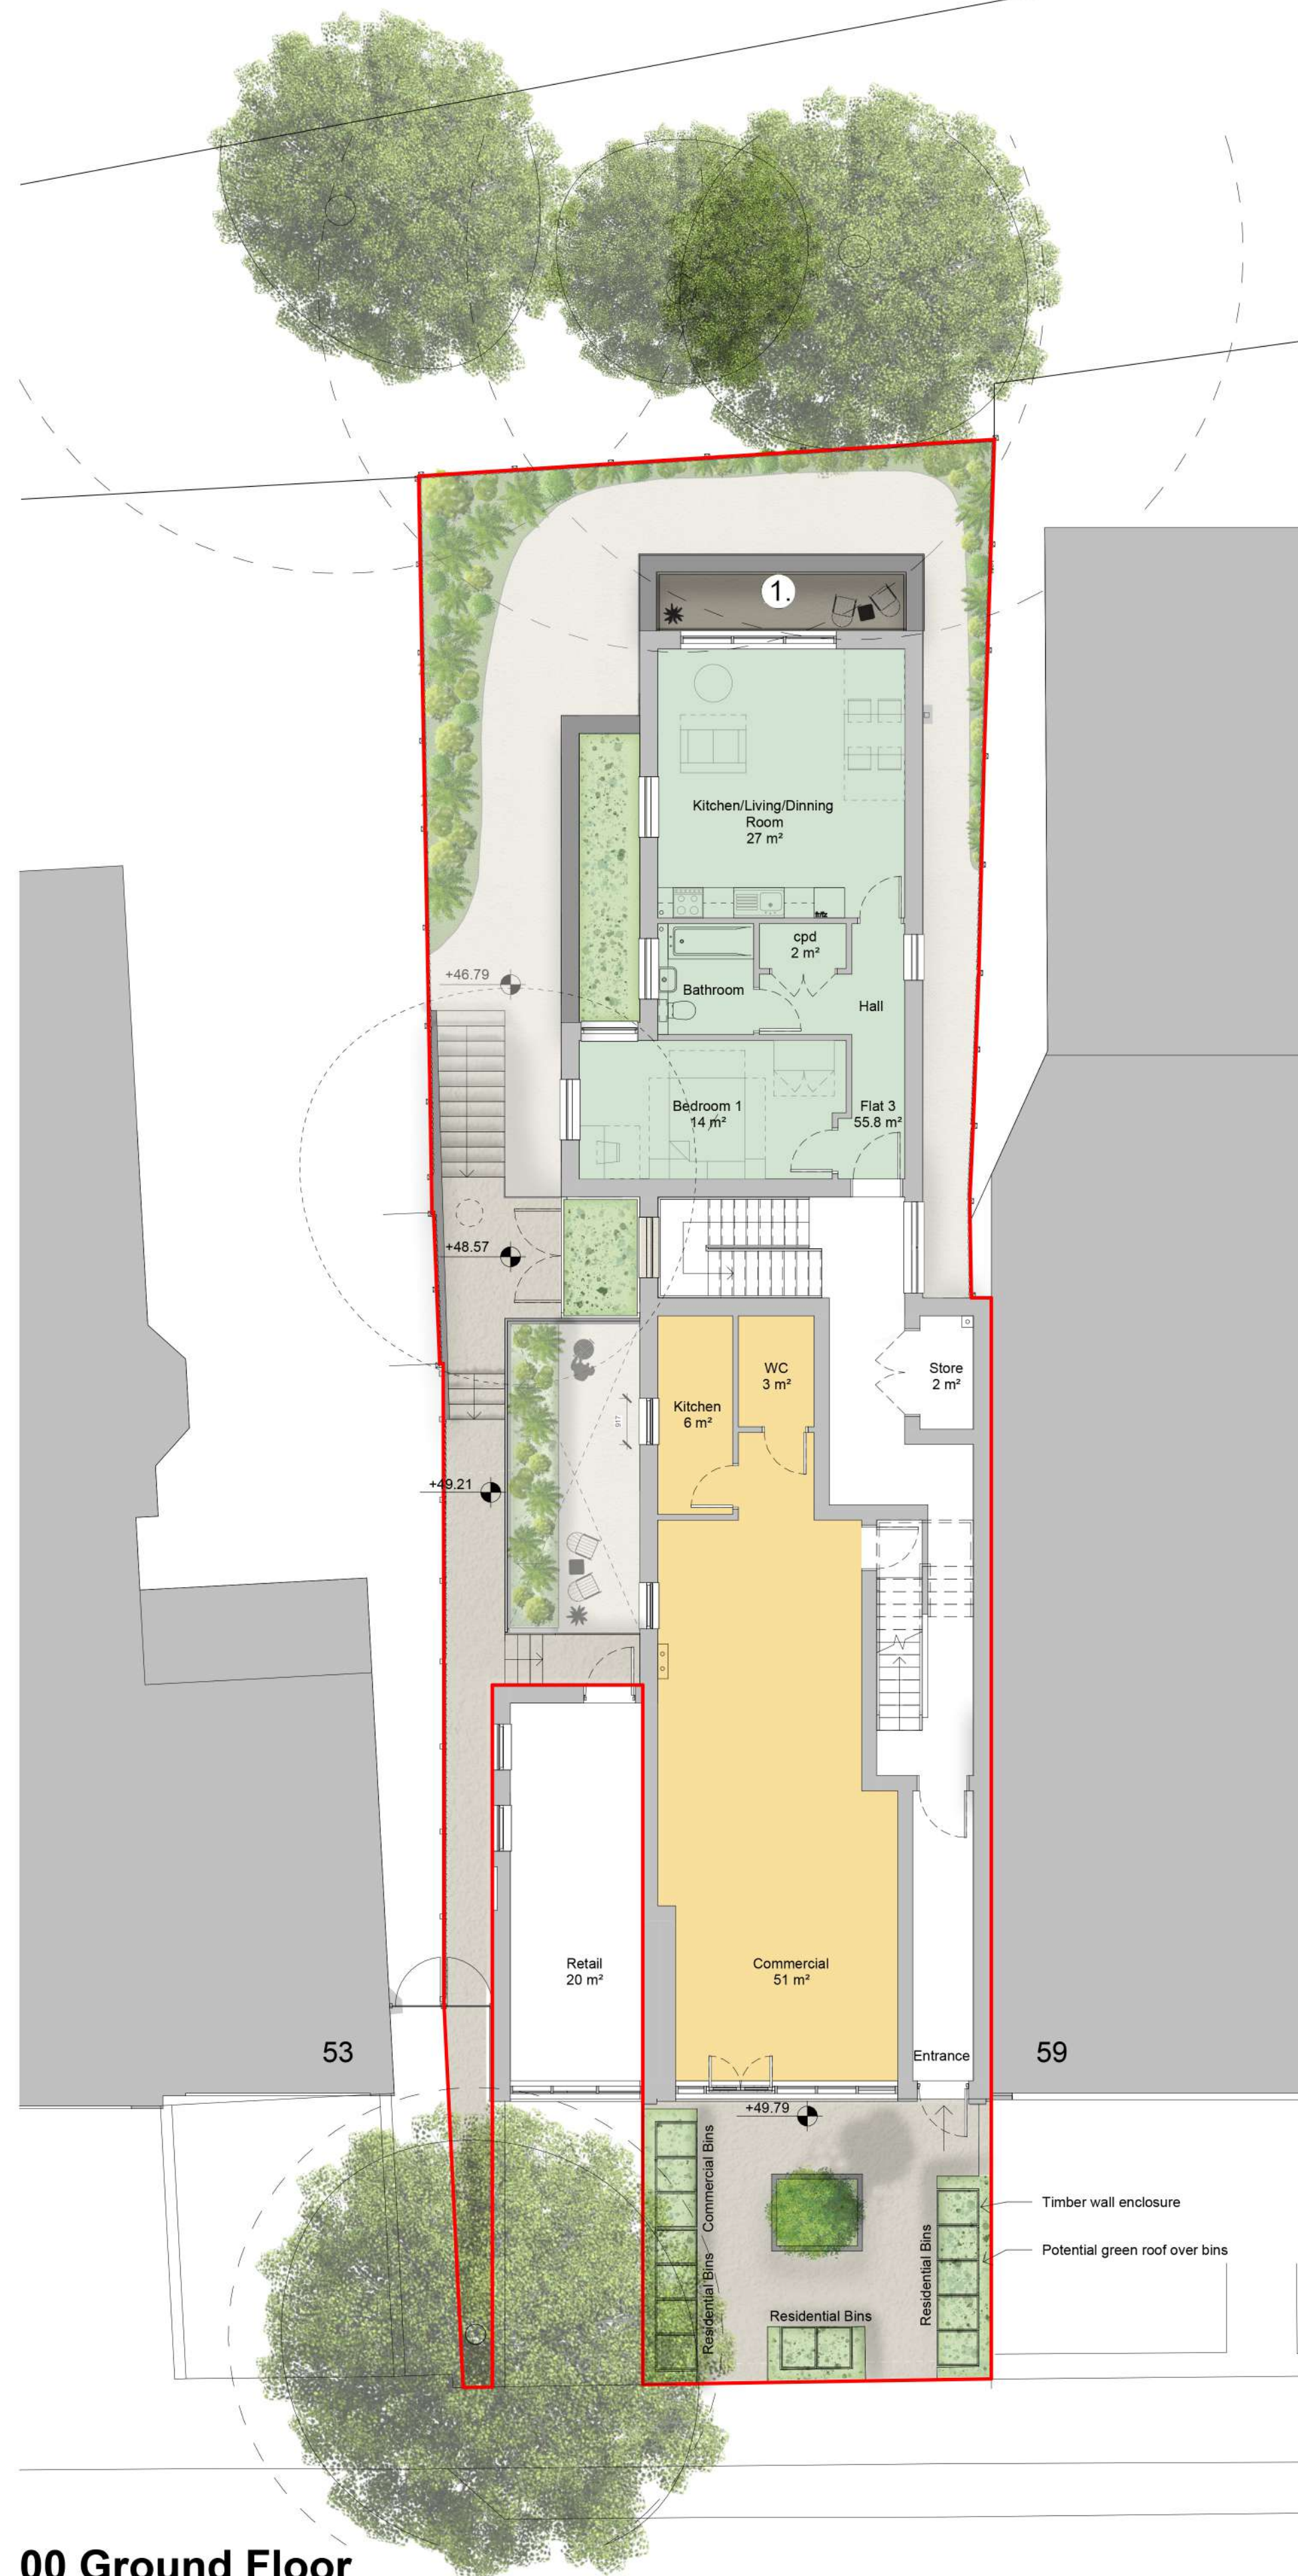

00 Ground Floor
1 : 100

C	21/04/26	Note added	EB	MG
B	02/04/26	Presentation Amendments	EB	MG
A	18/03/26	Layout Updates	EB	MG
Rev	Date	Revision Details	Dr	Ch



Client Name
ROBLEWOOD ESTATES

Job Title
57 The Broadway, Haywards Heath

Drawing Title
Proposed Lower Ground & Ground Floor Plans - Sheet 1

Scale
1:100 @ A1 / 1:200 @ A3

Drawn	Checked	Date
EB	MG	23.01.26

Project	Drawing No	Rev
7626	PL 07	C
Status		

PRELIMINARY