



2B3P

Site Boundary

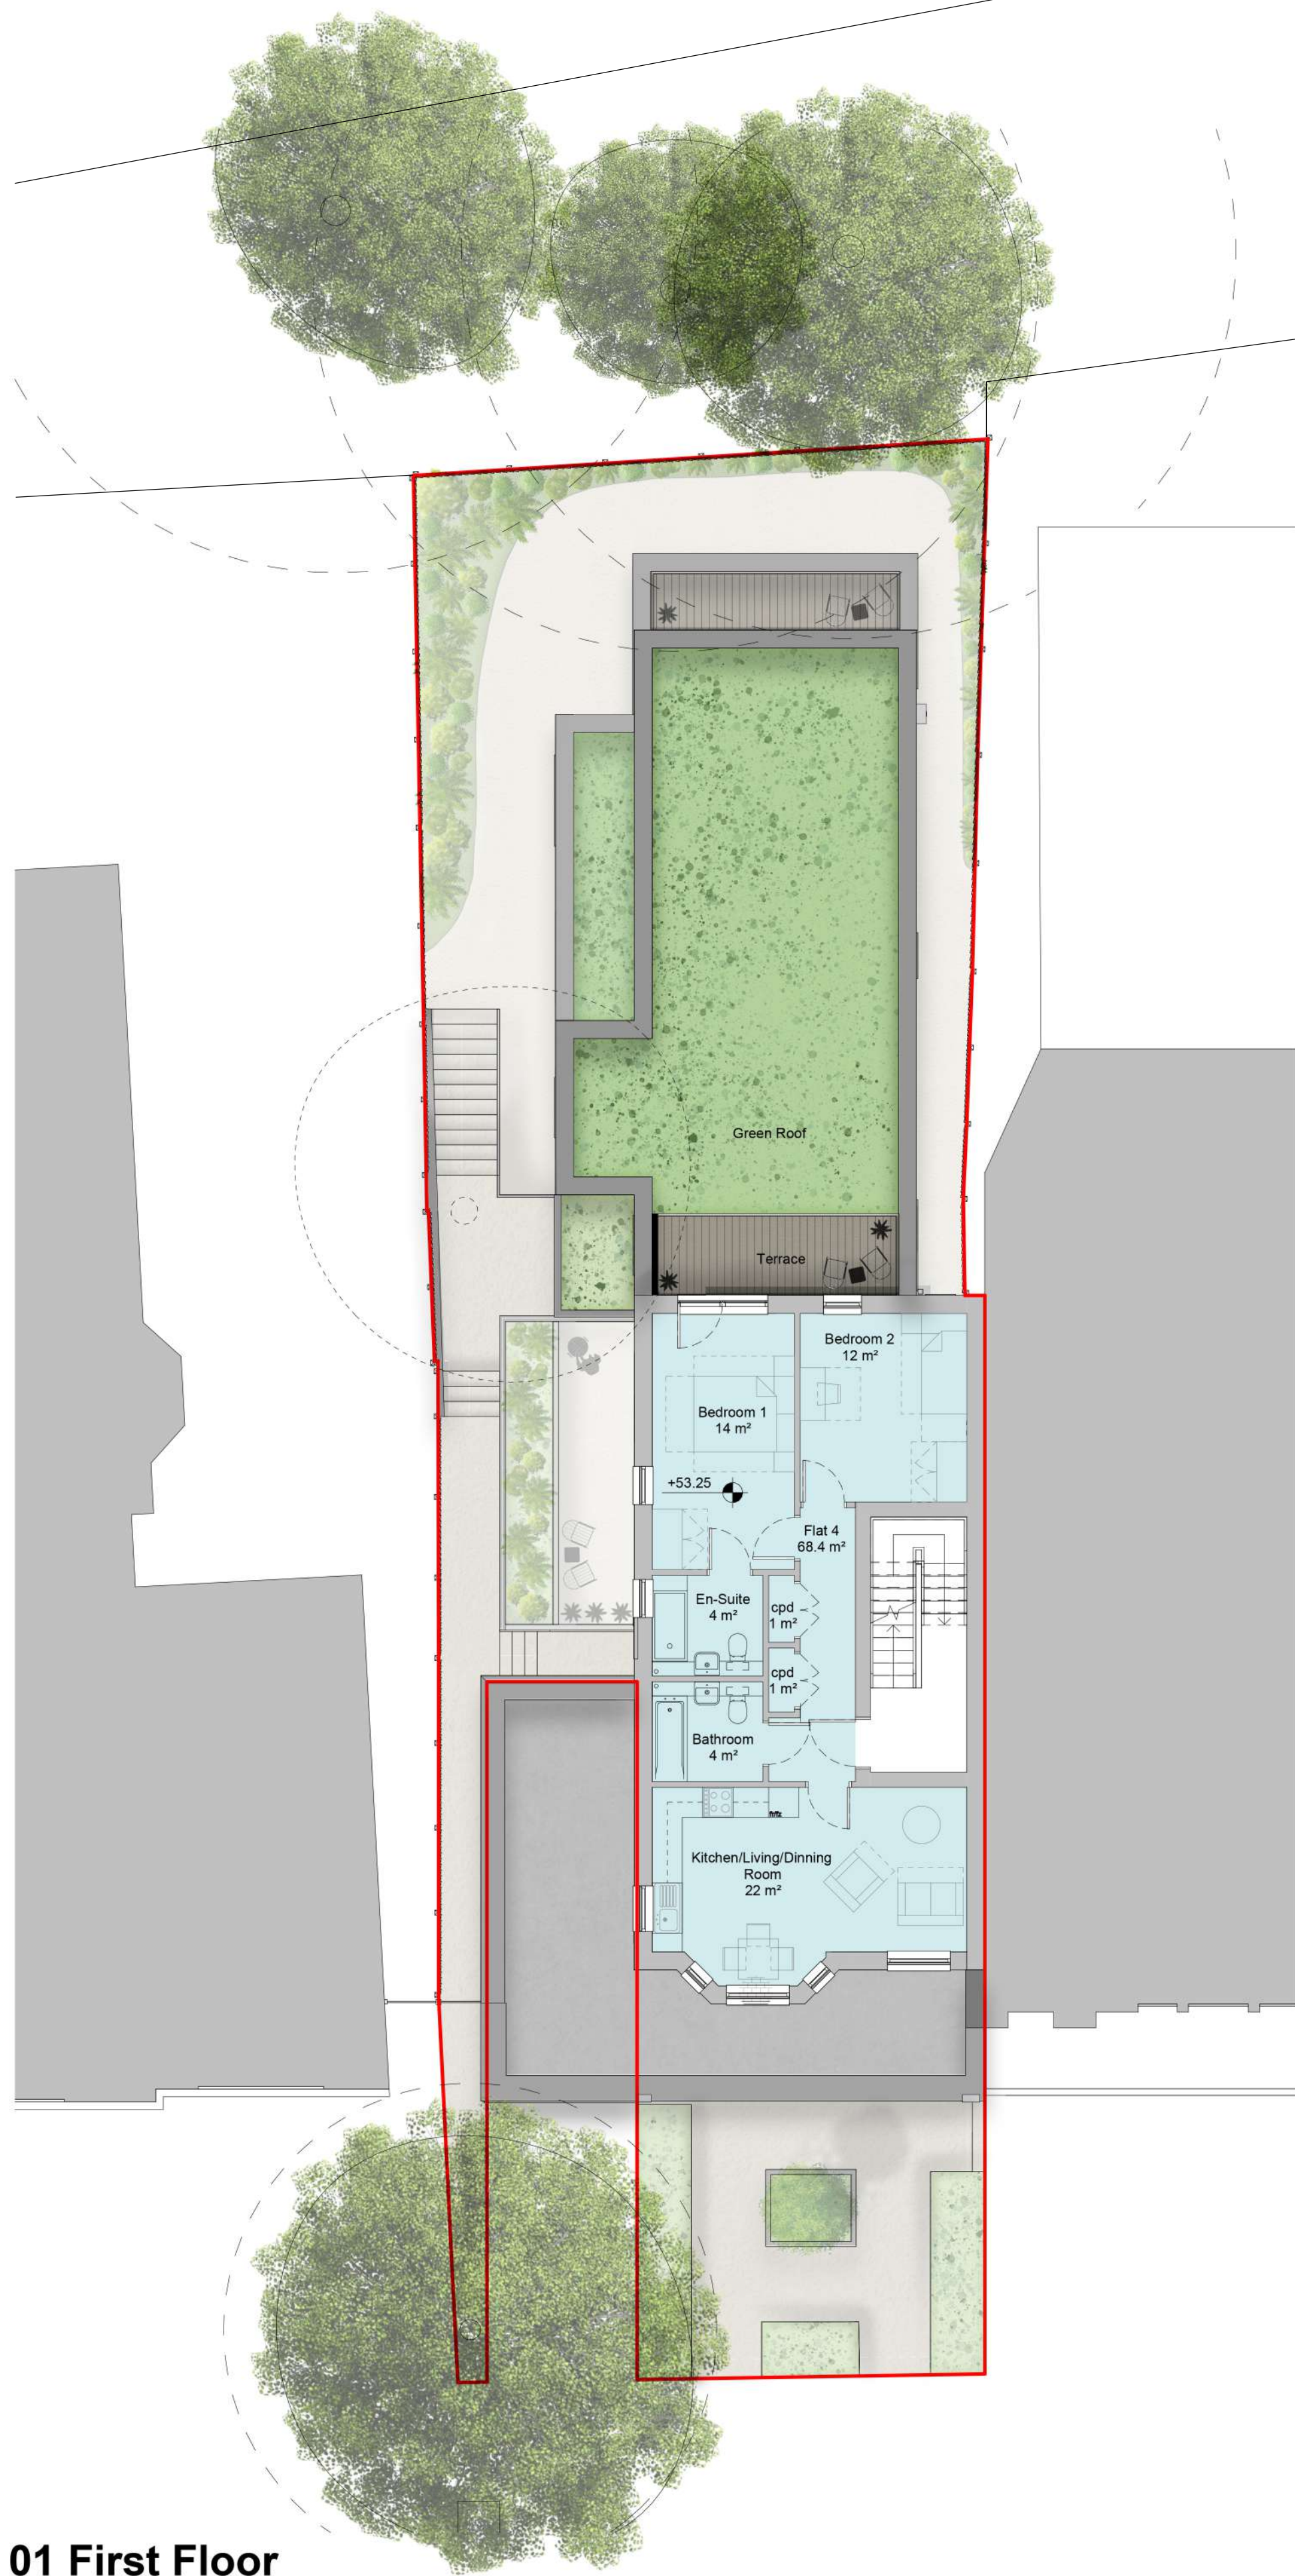

01 First Floor
1 : 100

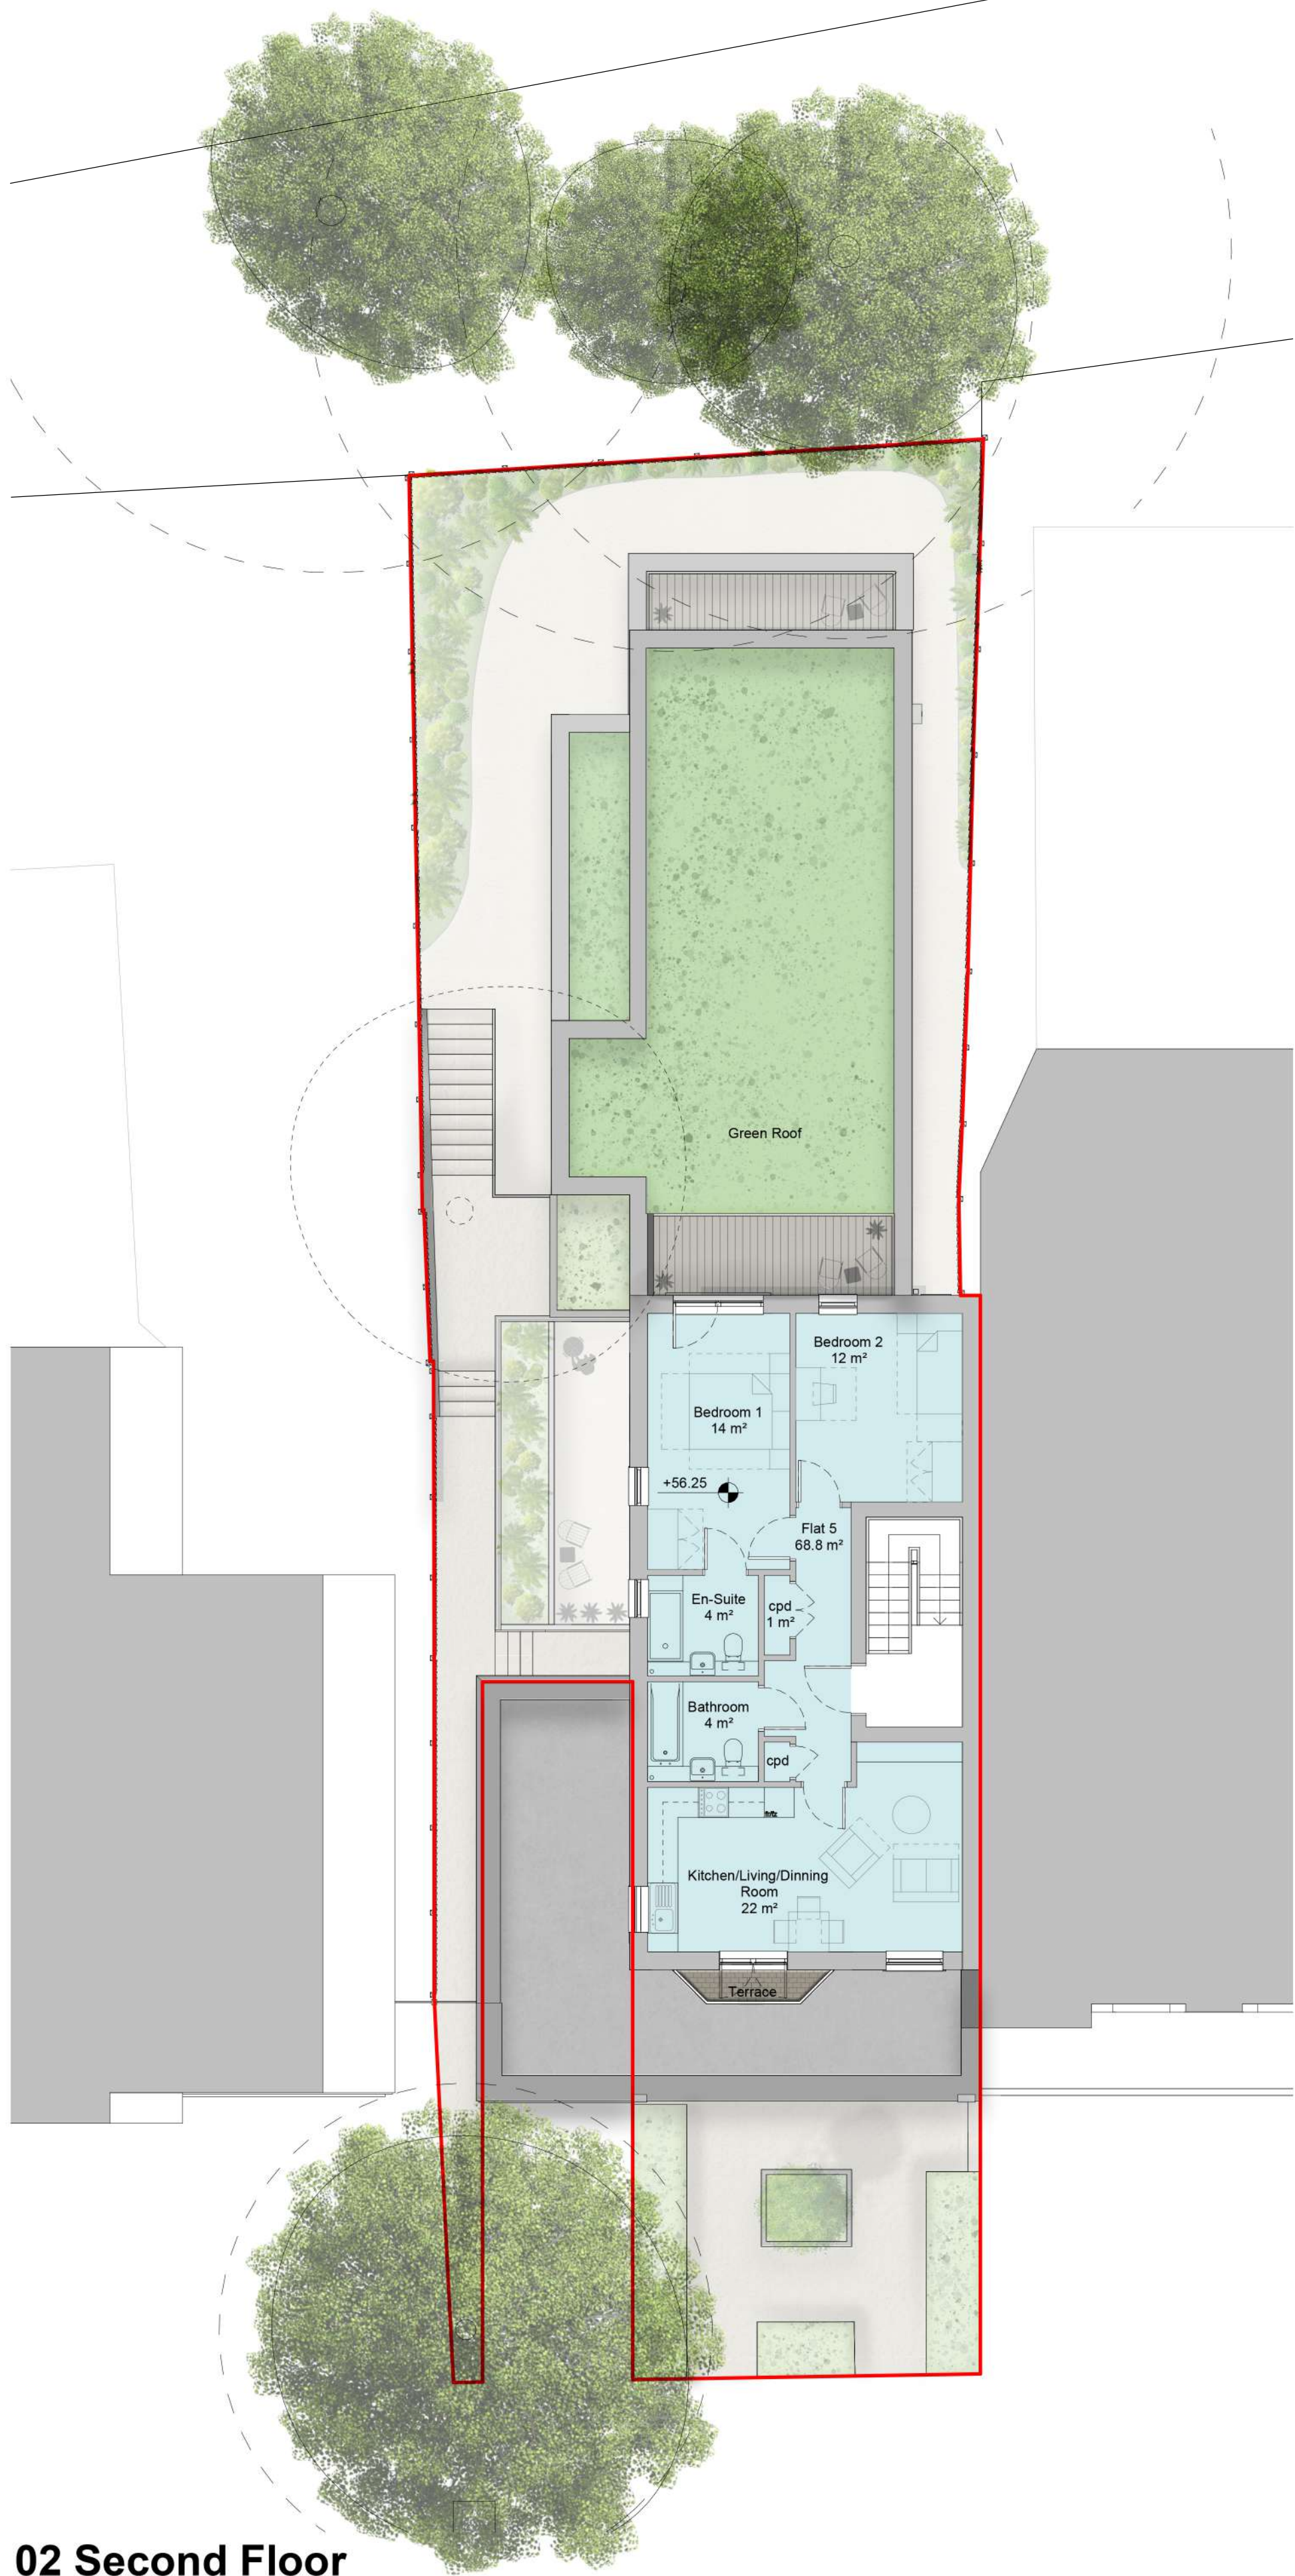

02 Second Floor
1 : 100

B	02/04/26	Presentation Amendments	EB	MG
A	18/03/26	Layout Updates	EB	MG
Rev	Date	Revision Details	Dr	Ch

 London: 76 Great Suffolk Street, London, SE1 0SL
T 020 7928 2773 E london@ecearchitecture.com
Sussex: 64-68 Brighton Road, Worthing, West Sussex, BN11 2EN
T 01903 248777 E sussex@ecearchitecture.com
Bristol: Westworks, Beacon Tower, Colston Street, Bristol, BS1 4XE
T 0117 214 1101 E bristol@ecewestworks.com
ECE Architecture
www.ecearchitecture.com

Client Name
ROBLEWOOD ESTATES

Job Title
57 The Broadway, Haywards Heath

Drawing Title
Proposed 1st & 2nd Floor Plans - Sheet 2

Scale
1:100 @ A1 / 1:200 @ A3

Drawn	Checked	Date
AE	MG	23.01.26

Project	Drawing No	Rev
7626	PL 08	B
Status		

PRELIMINARY