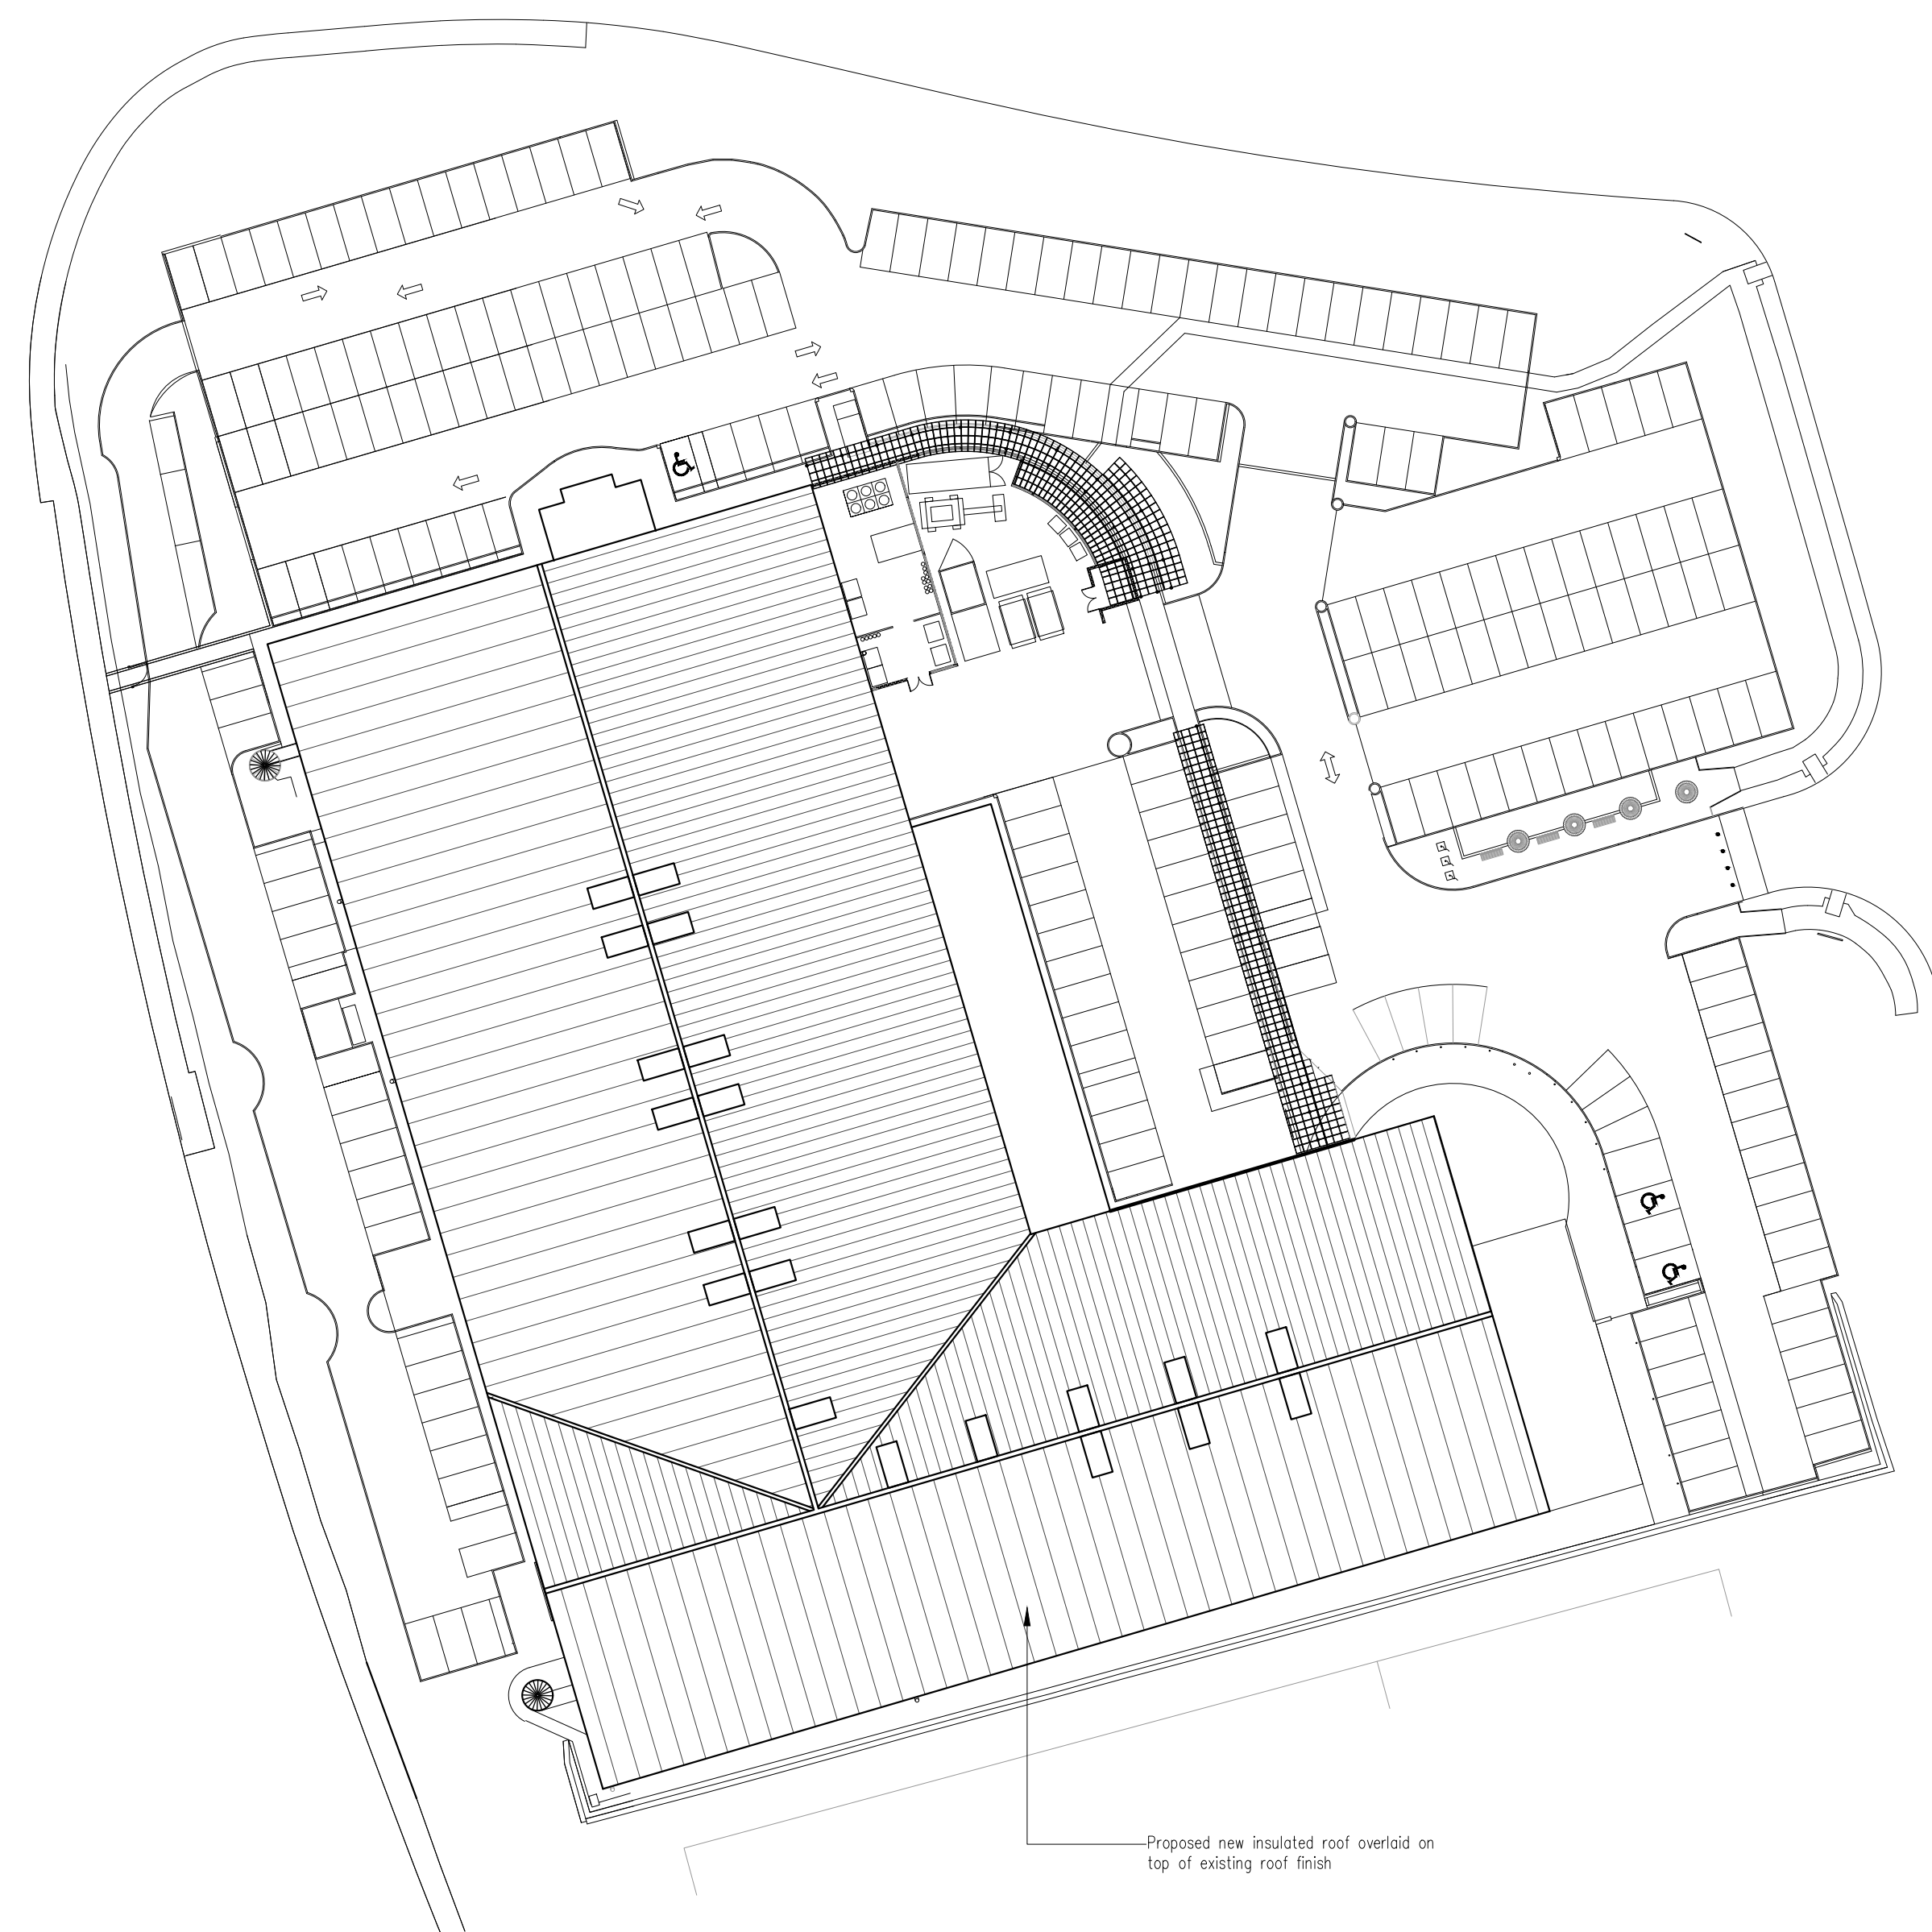


ARCH-TECH LIMITED OWN THE COPYRIGHT OF THIS DRAWING. WRITTEN CONSENT MUST BE OBTAINED BEFORE THIS DRAWING IS COPIED OR USED FOR ANY PURPOSE OTHER THAN THE ONE FOR WHICH IT WAS SUPPLIED.

ARCH-TECH LIMITED TO BE IMMEDIATELY INFORMED OF ANY DISCREPANCIES THAT ARE DISCOVERED ON SITE.

[illegible]

Site Proposed Roof Alterations to:
Edwards Global Technology Centre
Innovation Drive
BURGESS HILL

Title Site Plan



Archtech

Unit 15, Finns Business Park, Mill Lane, Crondall, Surrey, GU10 5HP
t: +44 (0) 1252 852007 e: mail@archtech.co.uk

Date Apr.'26

Scale
1:500

Drawing No.	2085/P/01
-------------	-----------

Drawn	AMG
-------	-----

Sheet Size	A1
------------	----

Rev	
-----	--