



STUDIO NIGHTINGALE

RIBA Architect
ARB reg no. 081463F
27 Howard road, Reigate, RH2 7JE
t: +44 (0) 78138 23274
e: studio@davidnightingale.com
w: www.davidnightingale.com/residential


General Notes:
All dimensions to be checked on site by contractor and such dimensions to be their sole responsibility. It is the contractors full responsibility to ensure all built works are to conform to latest building regulations. Verify all dimensions on site. Copyright 2024 - Studio Nightingale.
All drainage and soil positions to be determined on site. Subject to building control approval.

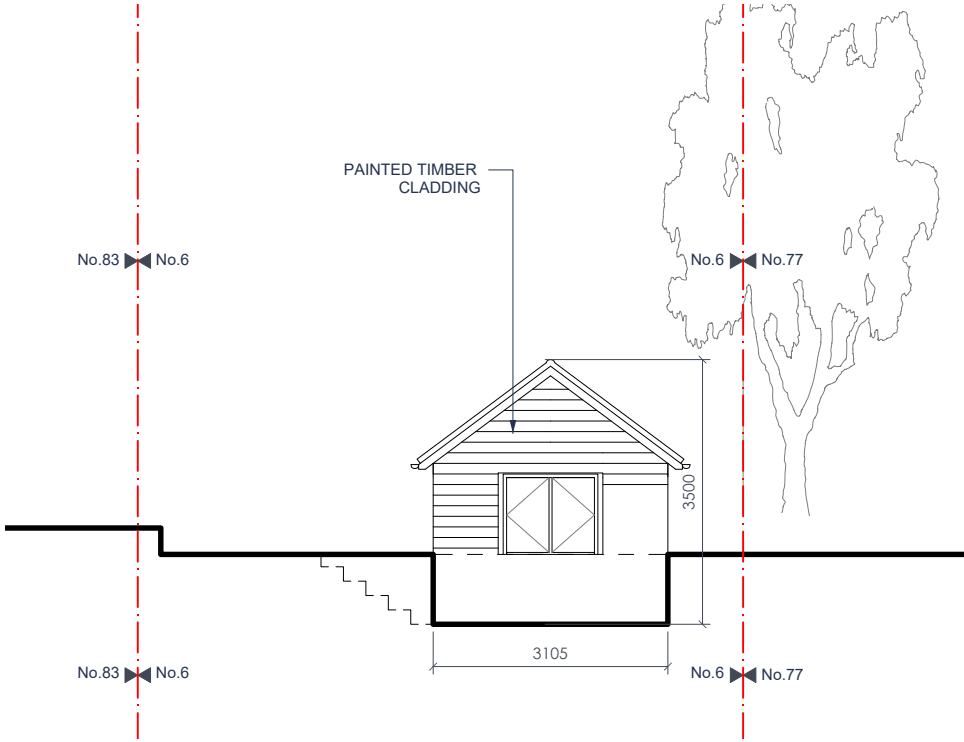


EXISTING EAST ELEVATION
SCALE 1:100

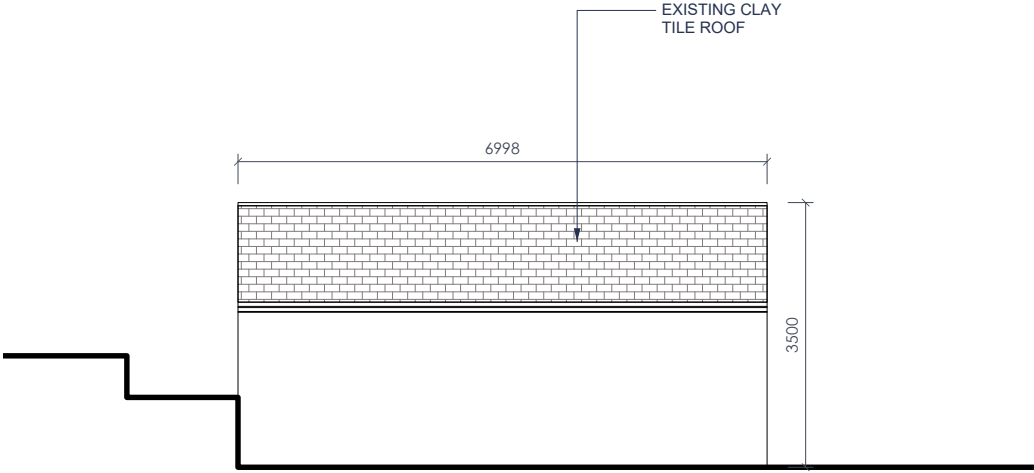

EXISTING NORTH ELEVATION
SCALE 1:100

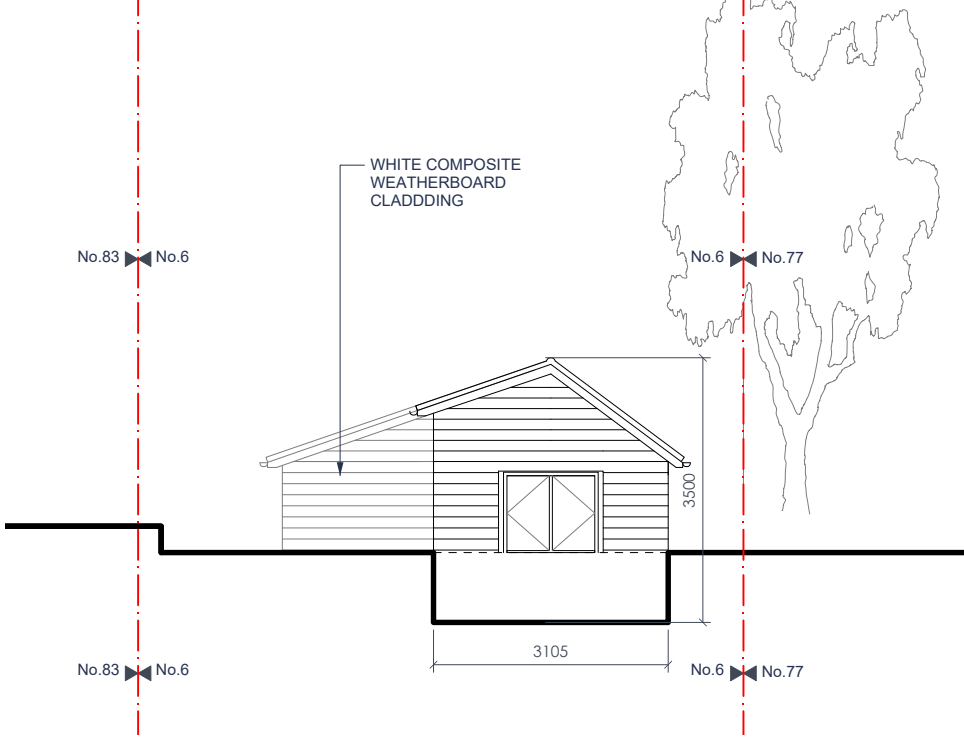

PROPOSED EAST ELEVATION
SCALE 1:100

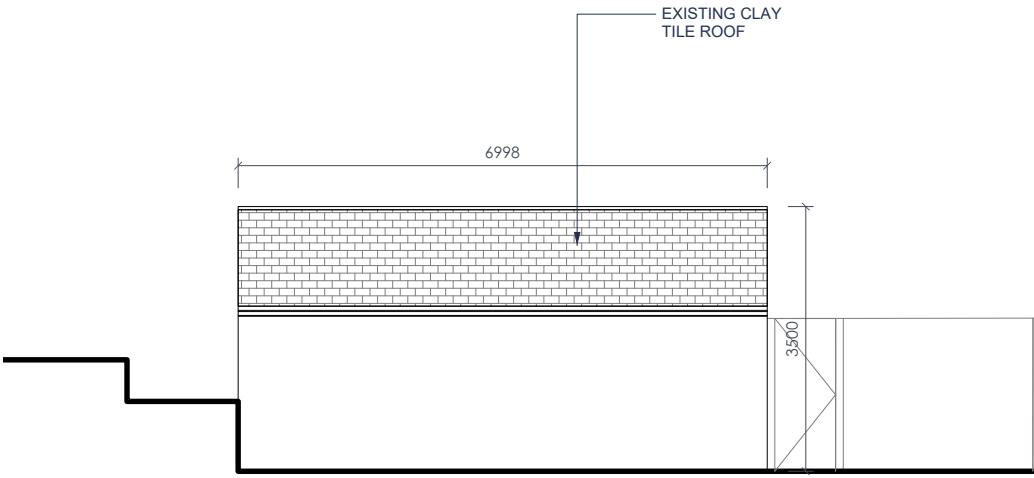

PROPOSED NORTH ELEVATION
SCALE 1:100



Planning Key

- Existing Walls
- Proposed Walls
- Beams
- FWMH Foul Water Man Hole
- SVP Soil Vent Pipe
- RWP Rain Water Pipe
- Roof Fall Direction

REVISION	DATE	BY	NOTES
0	07.12.2024	DN	Planning
A	18.12.2024	DN	Planning
-	-	-	-
-	-	-	-
-	-	-	-

PROJECT GARAGE CONVERSION HOME OFFICE
6 Colwell Road, Haywards Heath,

STATUS Planning

SCALE 1:100@A3

TITLE Existing & Proposed Elevations 02

DRAWING NO.	DRAWN	CHECKED	REV.
PL-07	DN	BN	A