


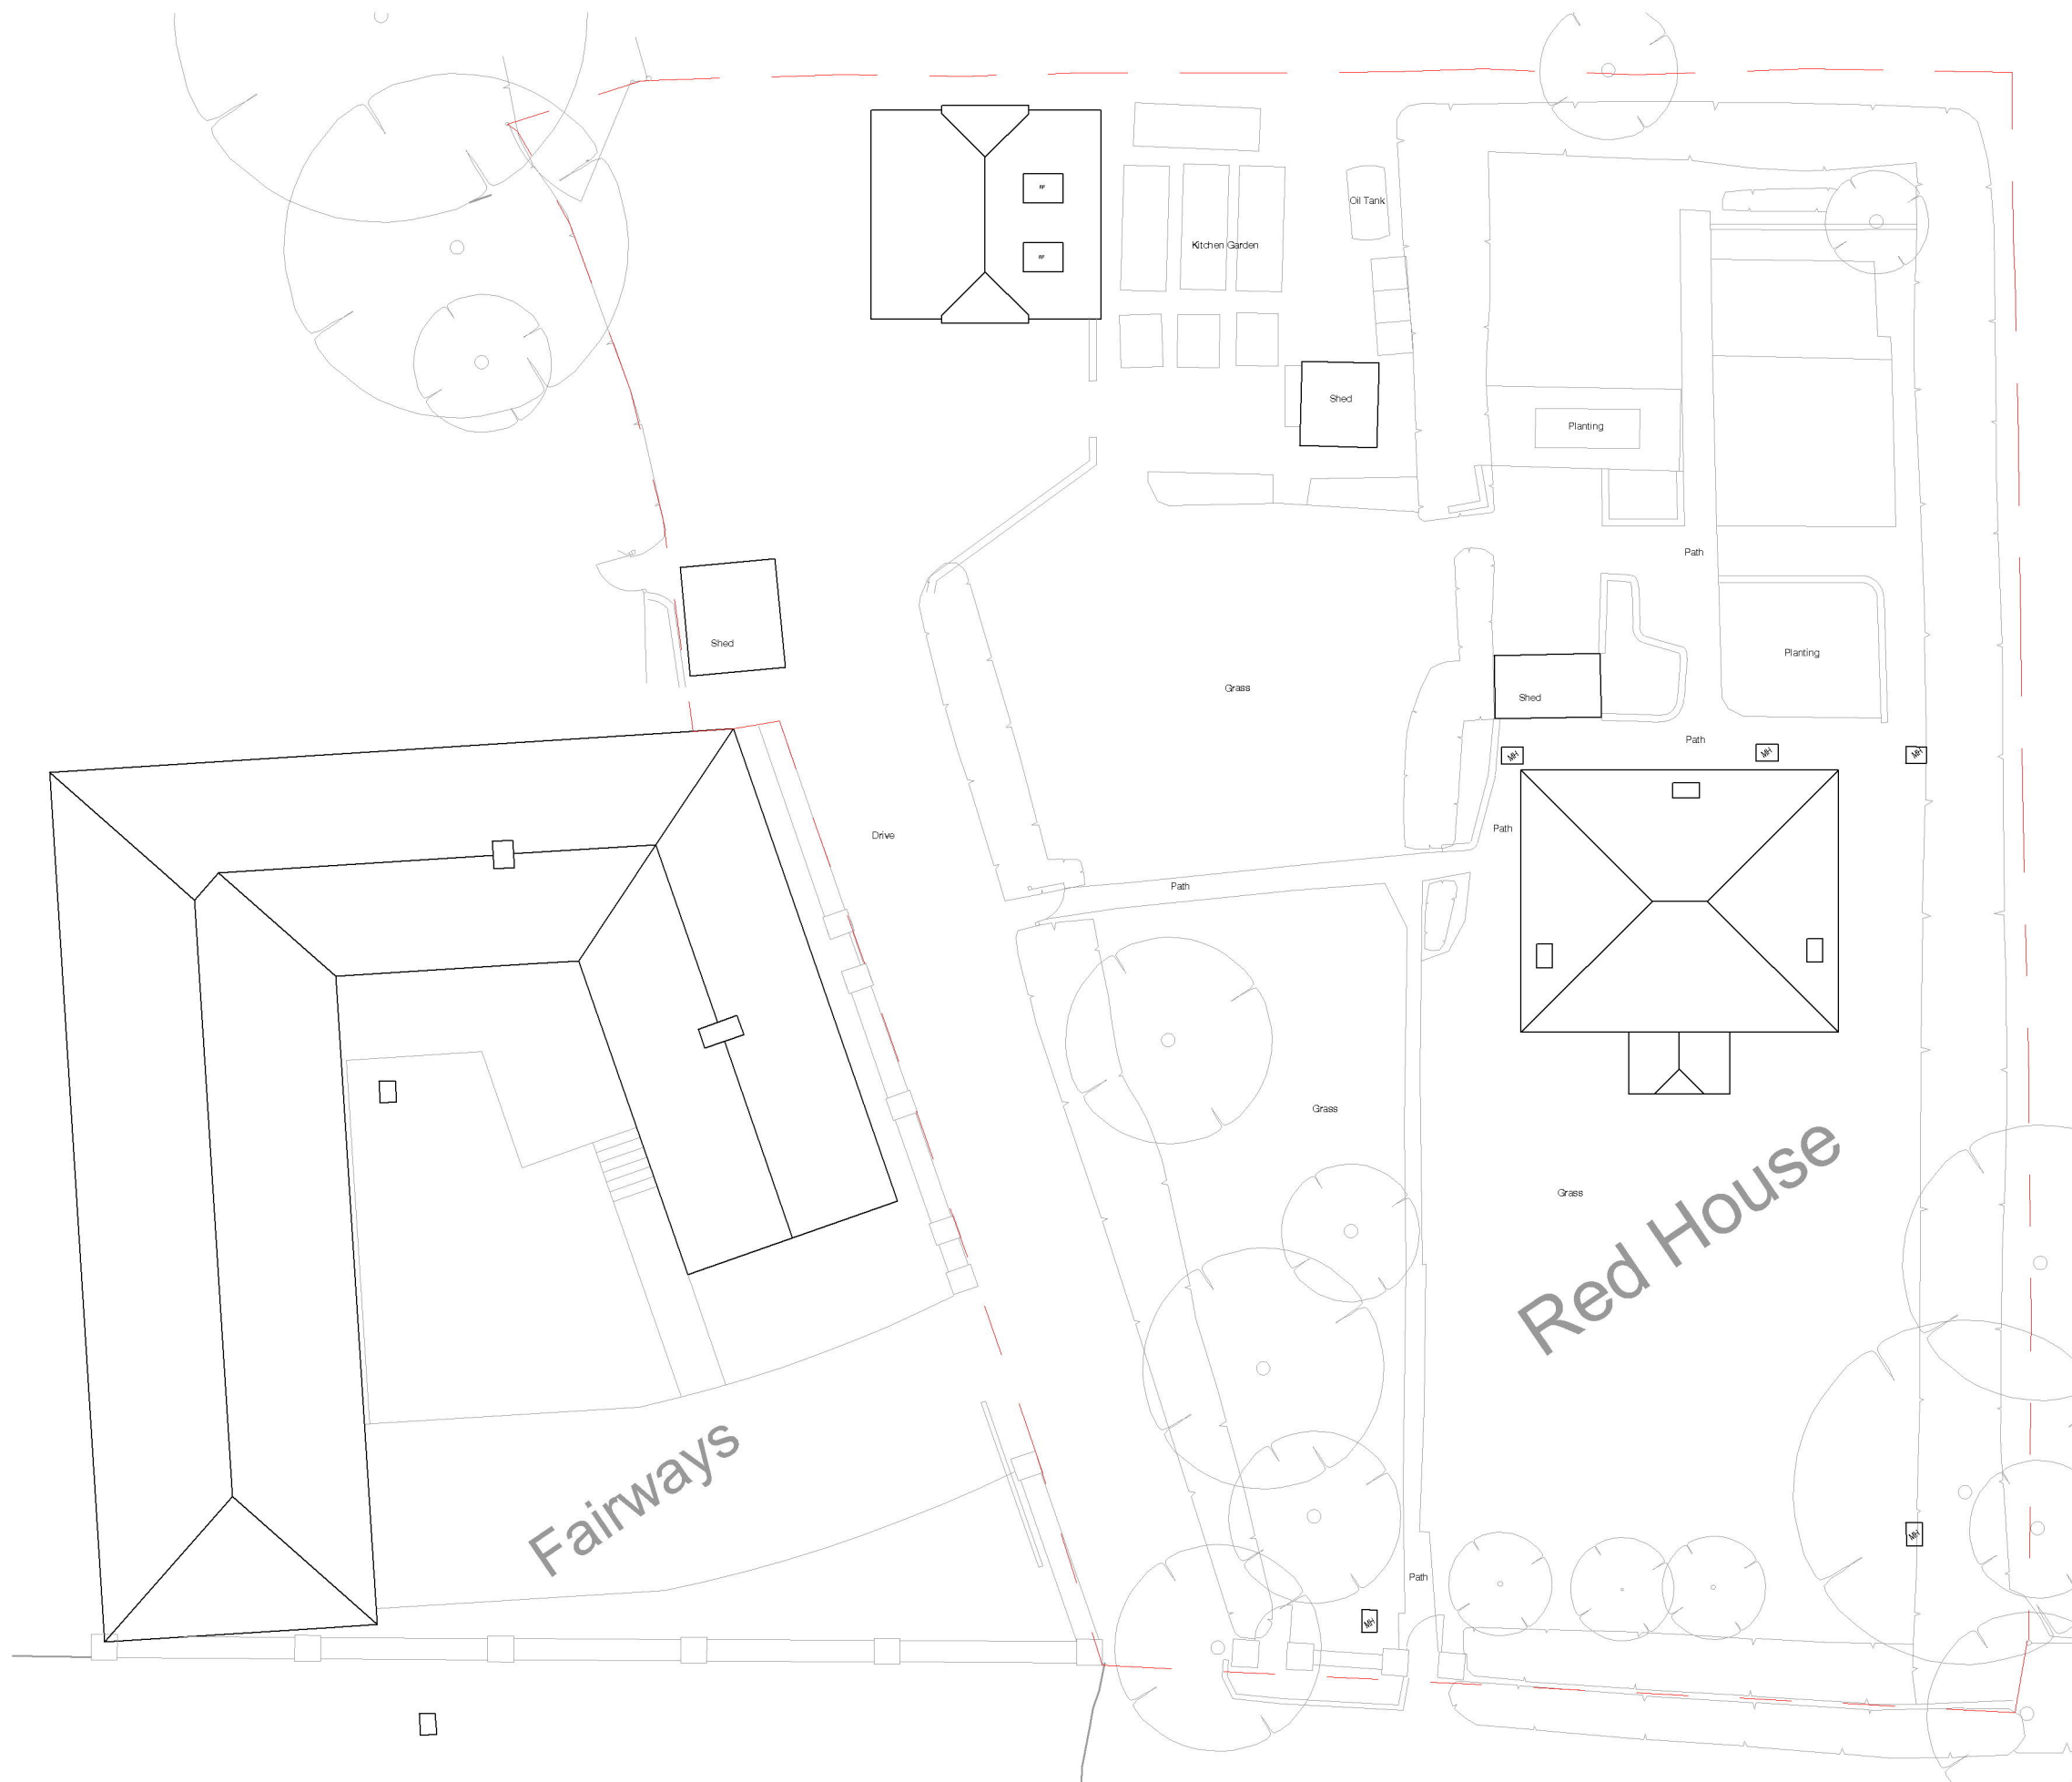

Existing Site Plan



- SURVEY
- FEASIBILITY
- PLANNING
- BUILDING REGULATIONS
- CONSTRUCTION

Notes

Do not scale, use figured dimensions only.

All dimensions to be verified on site prior to the commencement of any work or the production of any shop drawing. All discrepancies to be reported to the Architect.

This drawing is to be read in conjunction with all related Architect's and Engineer's drawings and any other relevant information. It is the contractors responsibility to ensure that all works are in compliance with Building Regulations.

This drawing is copyright of David Jenkins Design.

Date	Revision
L	
K	
J	
I	
H	
G	
F	
E	
D	
C	
B	
A	22/08/2025 Existing Sheds Shown

Client	MR B and MRS M DRAKE		
Project	RED HOUSE CUCKFIELD ROAD, STAPLEFIELD RH17 6ET		
Title	SITE PLAN EXISTING		
Date	Scales	Dwg. No.	Rev.
08/25	1:200 @ A3	775/12	A