



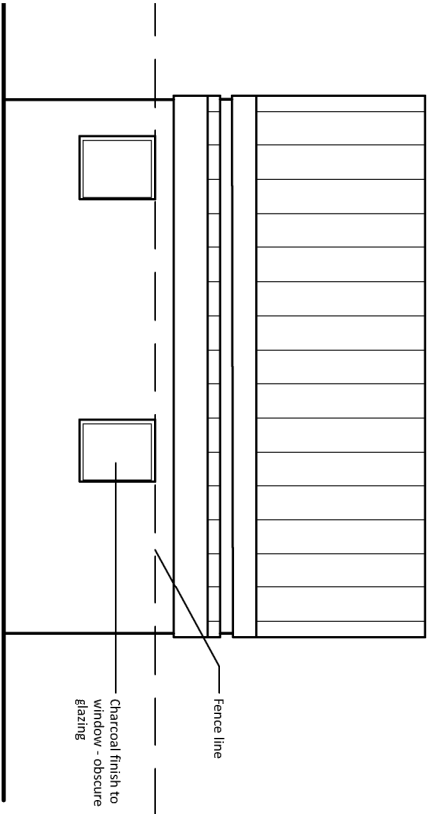

Rear Elevation

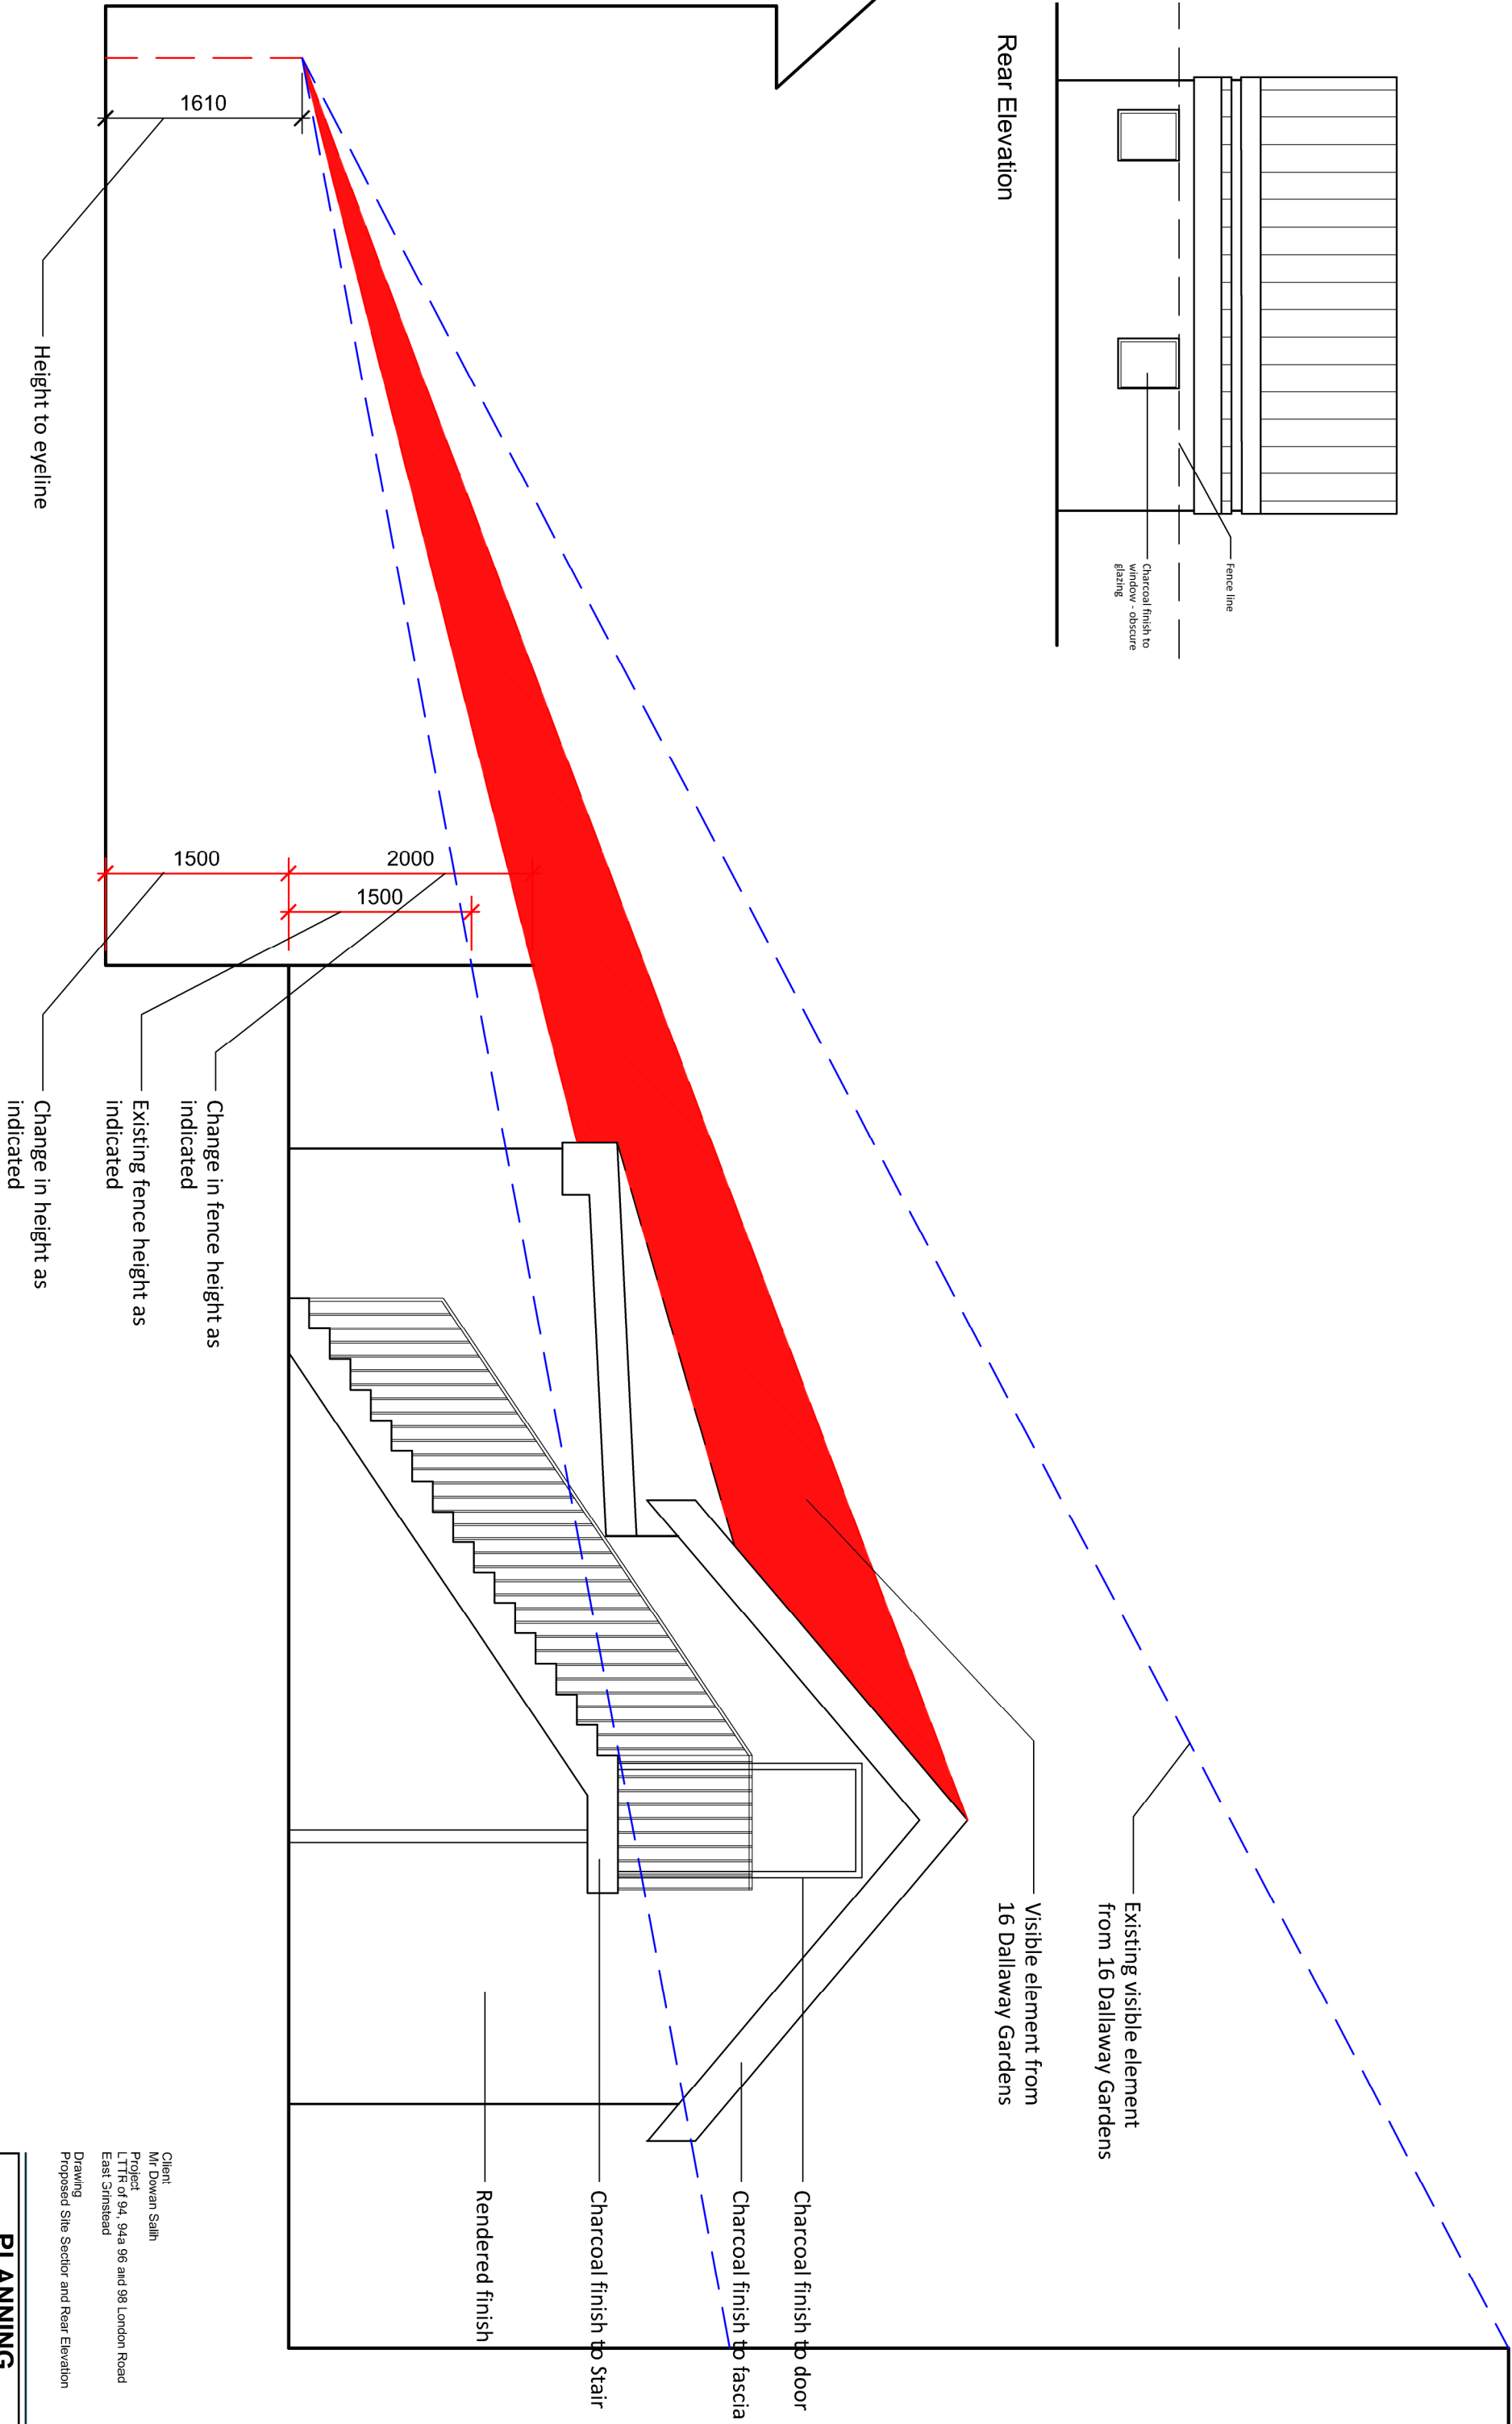

Side Elevation / Section



Rev	Date/By	Revision Note
-----	---------	---------------

Drawing Number 054-005-211 Rev -

Date December 2024

Scale 1:50 and 100

Paper Size A3

Drawn JT

Checked JT

E-mail info@jtalimited.co.uk

Telephone 07956 870 079

Web www.jtalimited.co.uk

PLANNING

Client: Mr Dowan Salih
Project: LTR of 94, 94a 96 and 98 London Road East Crinestead

Drawing: Proposed Site Sector and Rear Elevation



Jonathan Talley Architects Limited is a registered architect in England and Wales, registered with the Architects Registration Board (ARB) under number 145678. The company is registered with the Architects Registration Board (ARB) under number 145678. The company is registered with the Architects Registration Board (ARB) under number 145678.