



SCALE BAR - 1:100

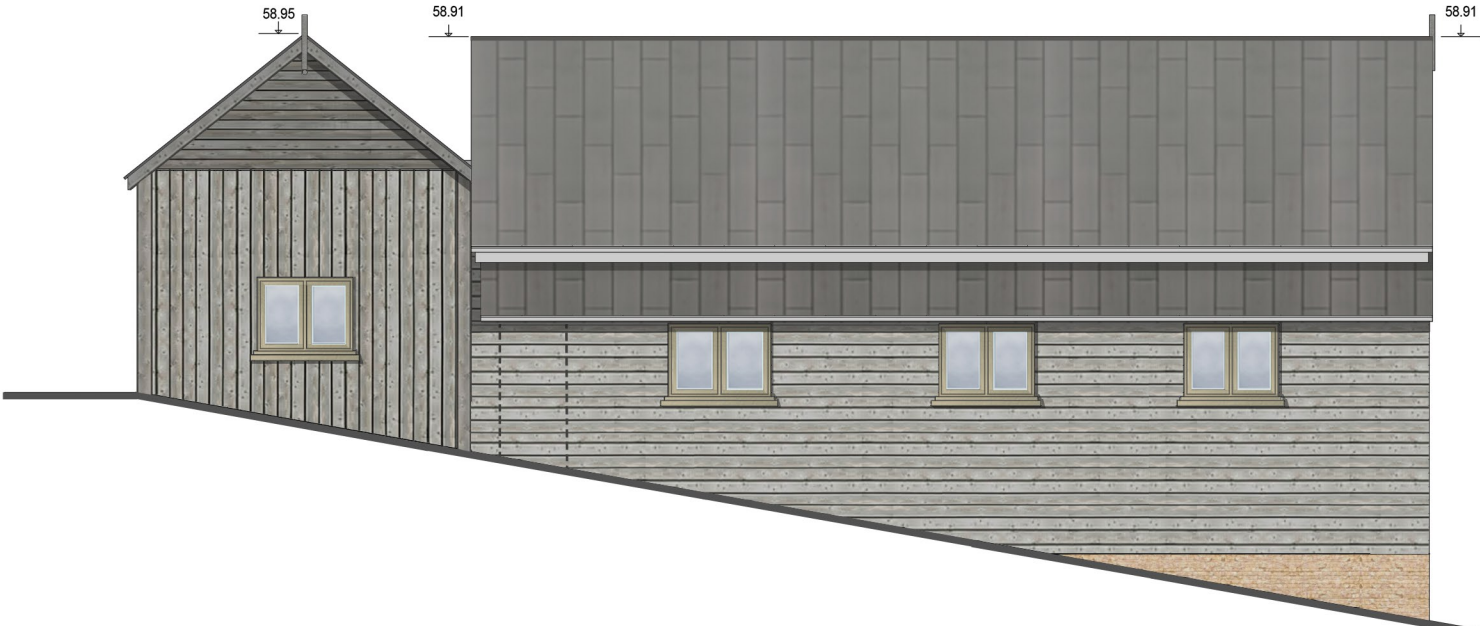

West Elevation

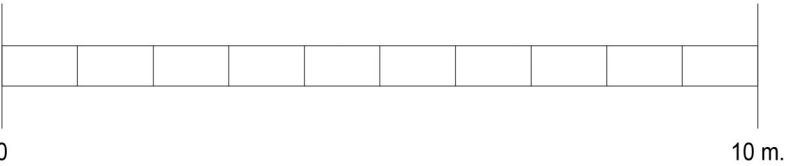

North Elevation

Ms Lisa Holman

Scale: 1 : 100 @ A3 Drn By: PJH Date: Oct '24
Drg No: 2416/PL.09

Conversion of existing barn at:
ORCHARD FARM
NASH LANE, SCAYNES HILL,
HAYWARDS HEATH

Drawing Title:
PROPOSED ELEVATIONS SHEET 2

Copyright: Paul J Hewett R.I.B.A. Chartered Architect



Paul Hewett BA(Hons)DipArch(Hons)R.I.B.A.
CHARTERED ARCHITECT
51 Foxdale Drive : The Dell : Angmering : West Sussex : BN16 4HF