


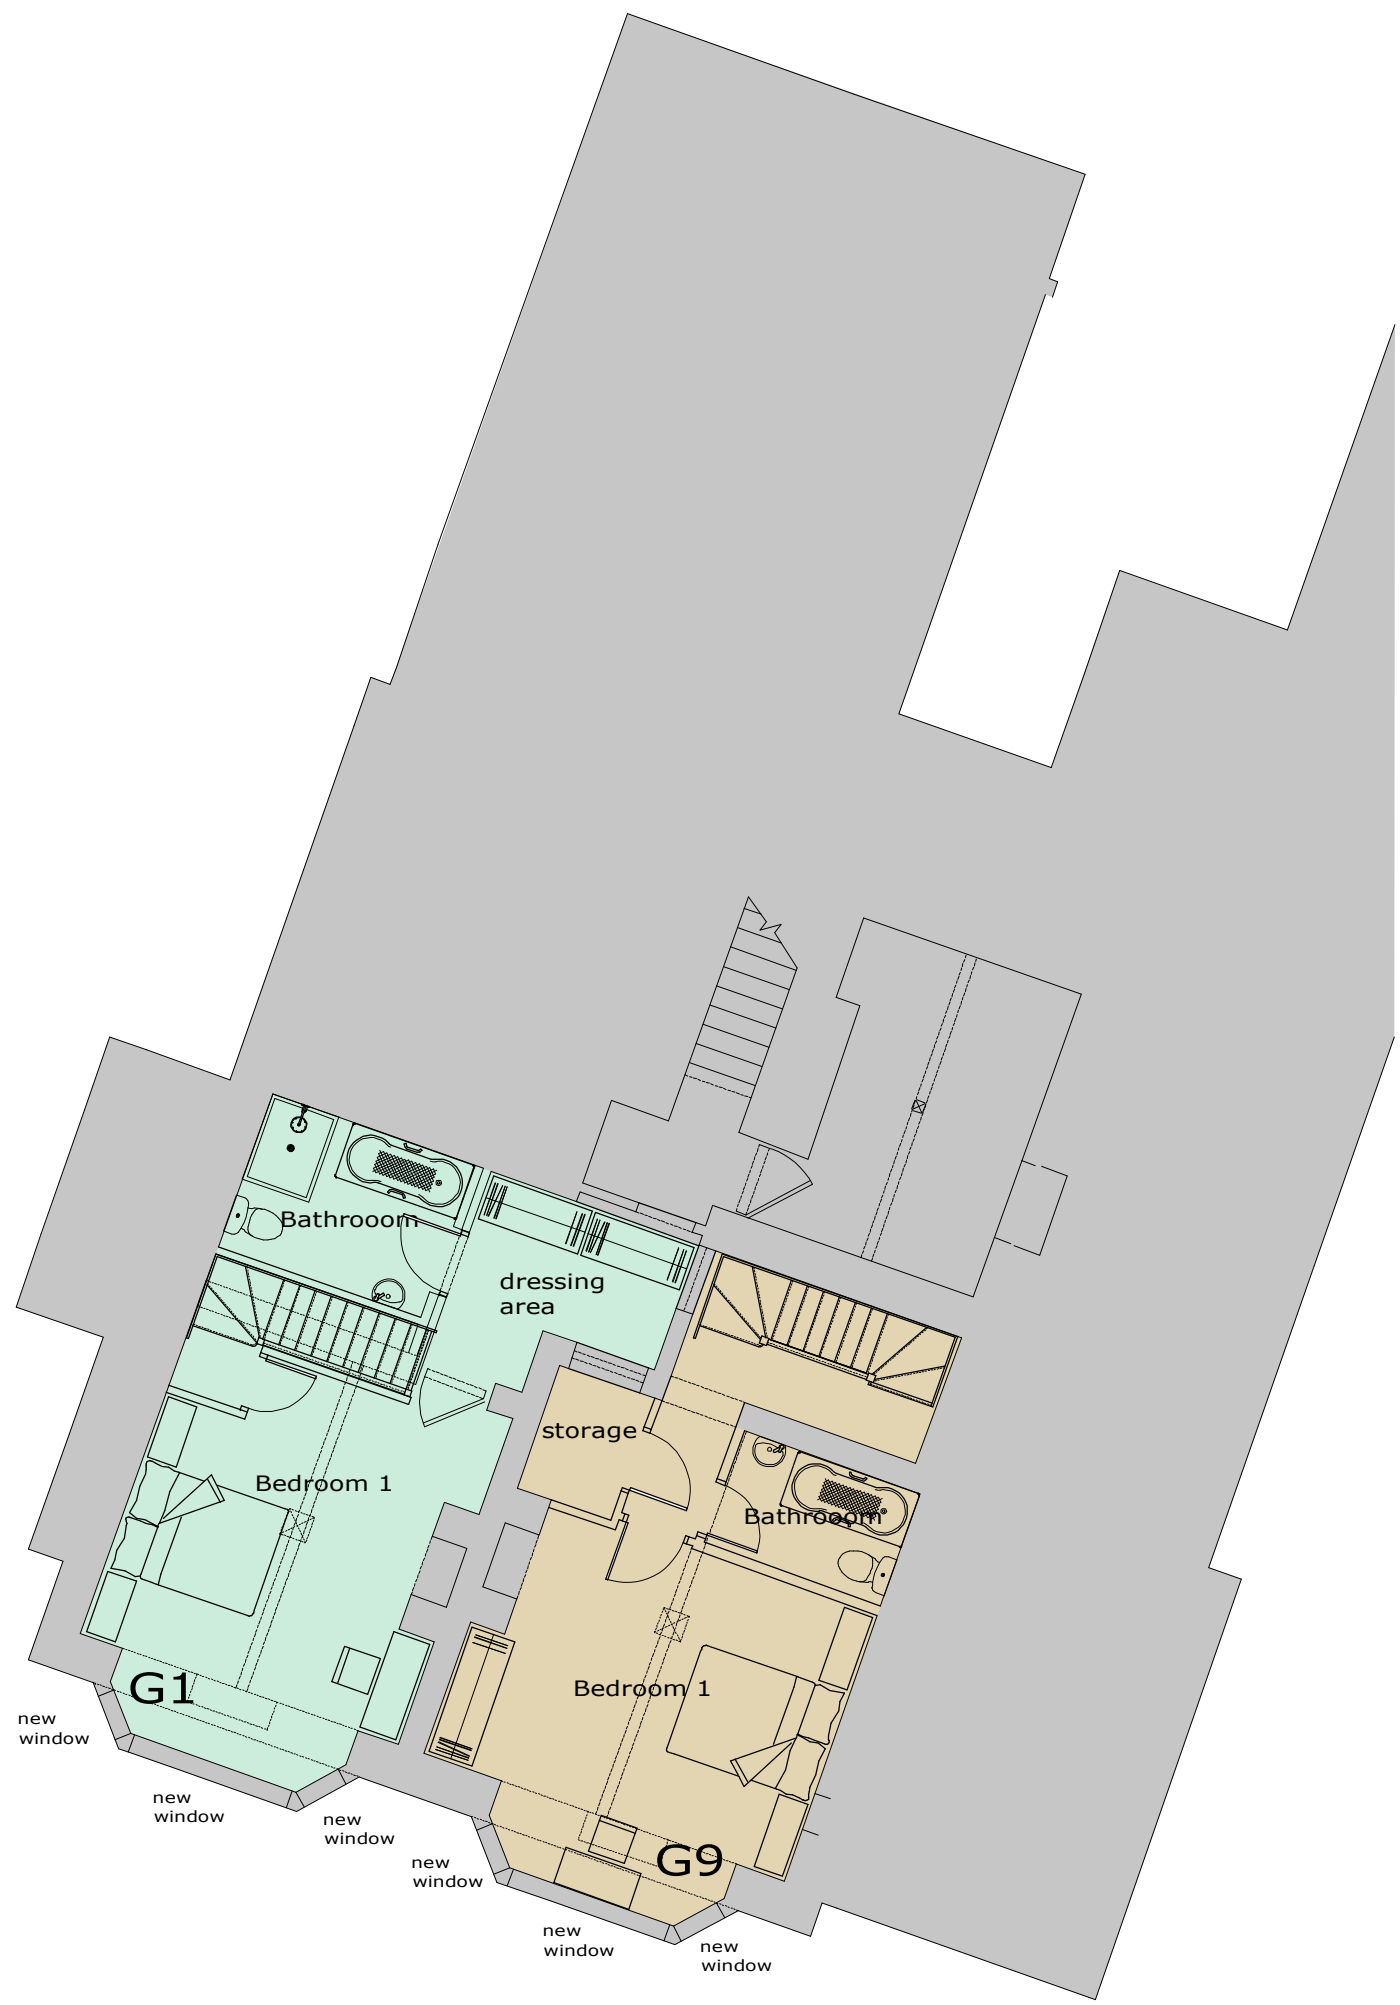

BASEMENT PLAN
scale 1:100



GROUND FLOOR PLAN
scale 1:100

SCHEDULE OF ACCOMMODATION					
Unit G1	70.8 sq m	762 sq ft	1 Bed	2 person	
Unit G2	78.7 sq m	847 sq ft	2 Bed	3 person	
Unit G3	62.6 sq m	674 sq ft	1 Bed	2 person	M4(3)
Unit G4	76.2 sq m	820 sq ft	2 Bed	3 person	
Unit G5	89.8 sq m	966 sq ft	2 Bed	3 person	
Unit G6	78.8 sq m	848 sq ft	2 Bed	4 person	
Unit G7	81.3 sq m	875 sq ft	2 Bed	3 person	
Unit G8	75.4 sq m	811 sq ft	2 Bed	3 person	
Unit G9	79.4 sq m	763 sq ft	2 Bed	2 person	
Total:		693.0 sq m	7460 sq ft		

C	22/10/24	PLANNING APPLICATION
B	05/09/24	DESIGN DEVELOPMENT
A	03/09/24	DESIGN DEVELOPMENT

Rev.	Date	Description
------	------	-------------

Client
ST MARKS PROPERTIES (XVII) LTD

Project
RESIDENTIAL DEVELOPMENT
HOLLYWOOD HOUSE
ARDINGLEY ROAD
LINDFIELD
RH16 2QY

Drawing Title
DESIGN PROPOSAL:
BASEMENT AND
GROUND FLOOR PLANS

Scale	1:100	Job No.	3404
Date	JULY'24	Drawing No.	12
Drawn	KLS	Revision	C

