


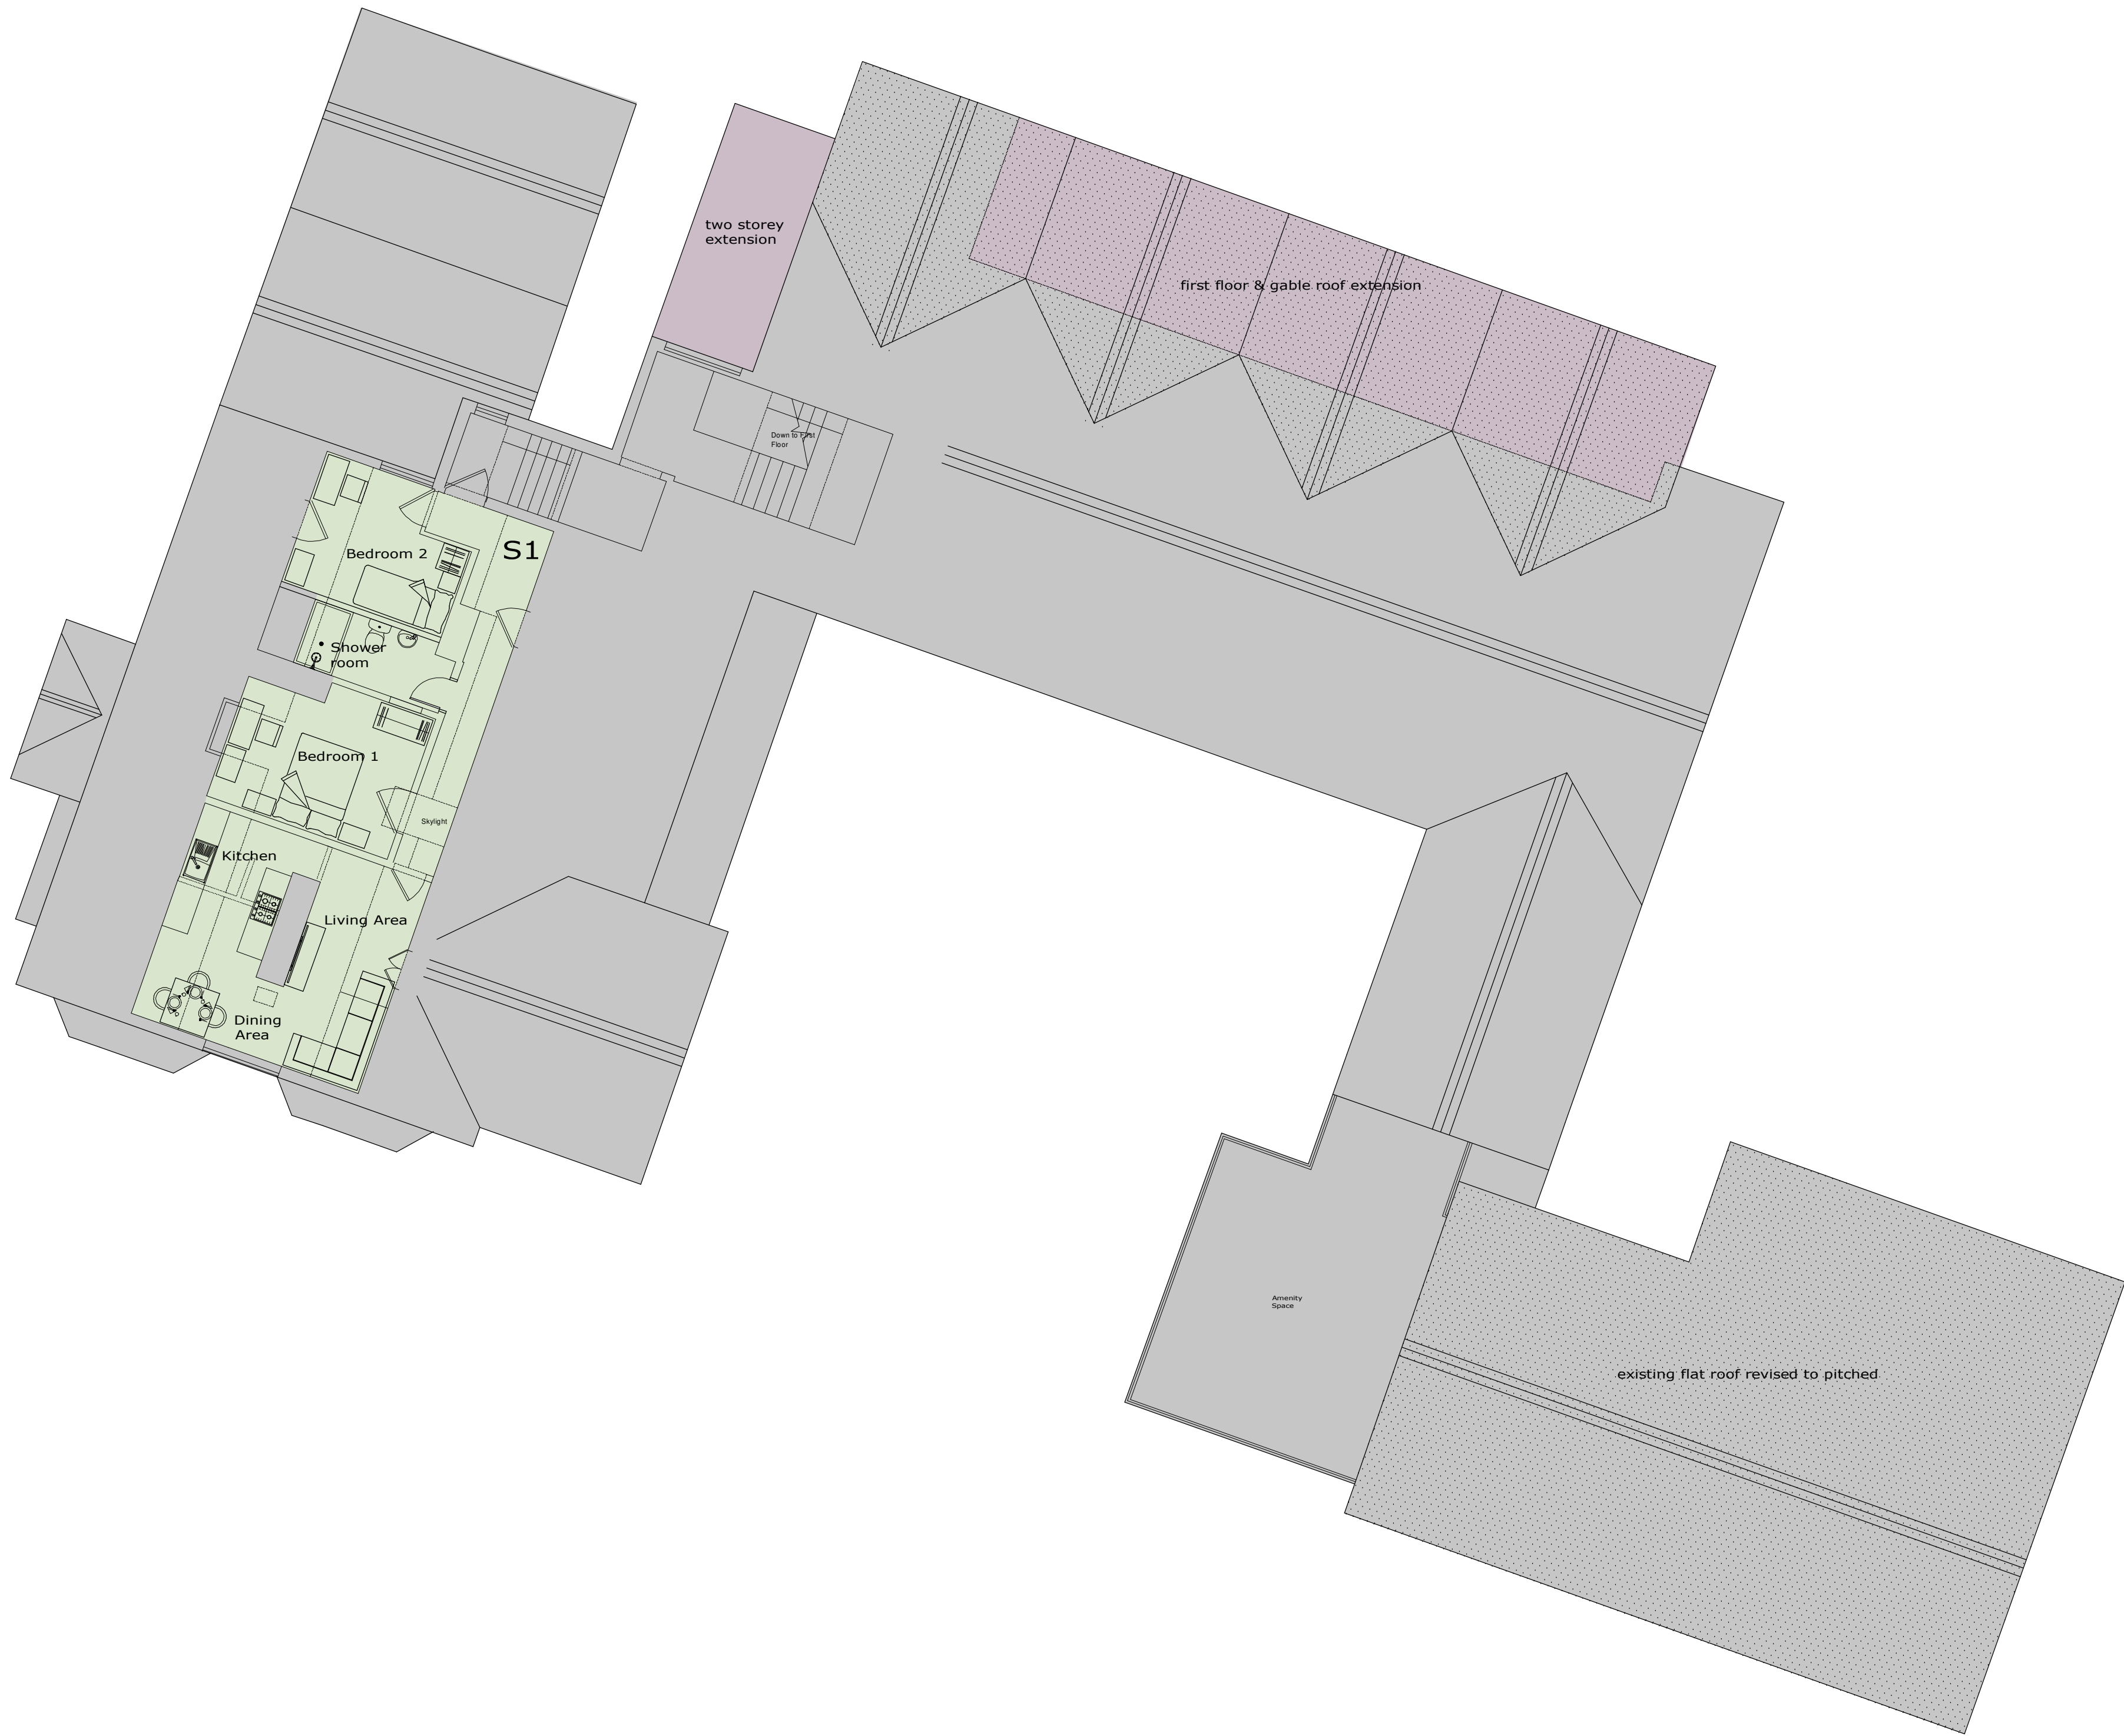

SCHEDULE OF ACCOMMODATION				
Unit S1	68.0 sq m	732 sq ft	2 Bed	3 person
Total:	68.0 sq m	732 sq ft		

SECOND FLOOR PLAN
scale 1:100

C	17/10/24	PLANNING APPLICATION
B	05/09/24	DESIGN DEVELOPMENT
A	03/09/24	DESIGN DEVELOPMENT

Rev. Date Description

Client
ST MARKS PROPERTIES (XVII) LTD

Project
RESIDENTIAL DEVELOPMENT
HOLLYROOD HOUSE
ARDINGLEY ROAD
LINDFIELD
RH16 2QY

Drawing Title
DESIGN PROPOSALS:
SECOND FLOOR PLANS

Scale	1:100	Job No.	3404
Date	AUG'24	Drawing No.	14
Drawn	KLS	Revision	C

