




Datum 48.00m A.O.D

SOUTH ELEVATION
scale 1:100


EAST ELEVATION
scale 1:100

NORTH ELEVATION
scale 1:100

WEST ELEVATION
scale 1:100

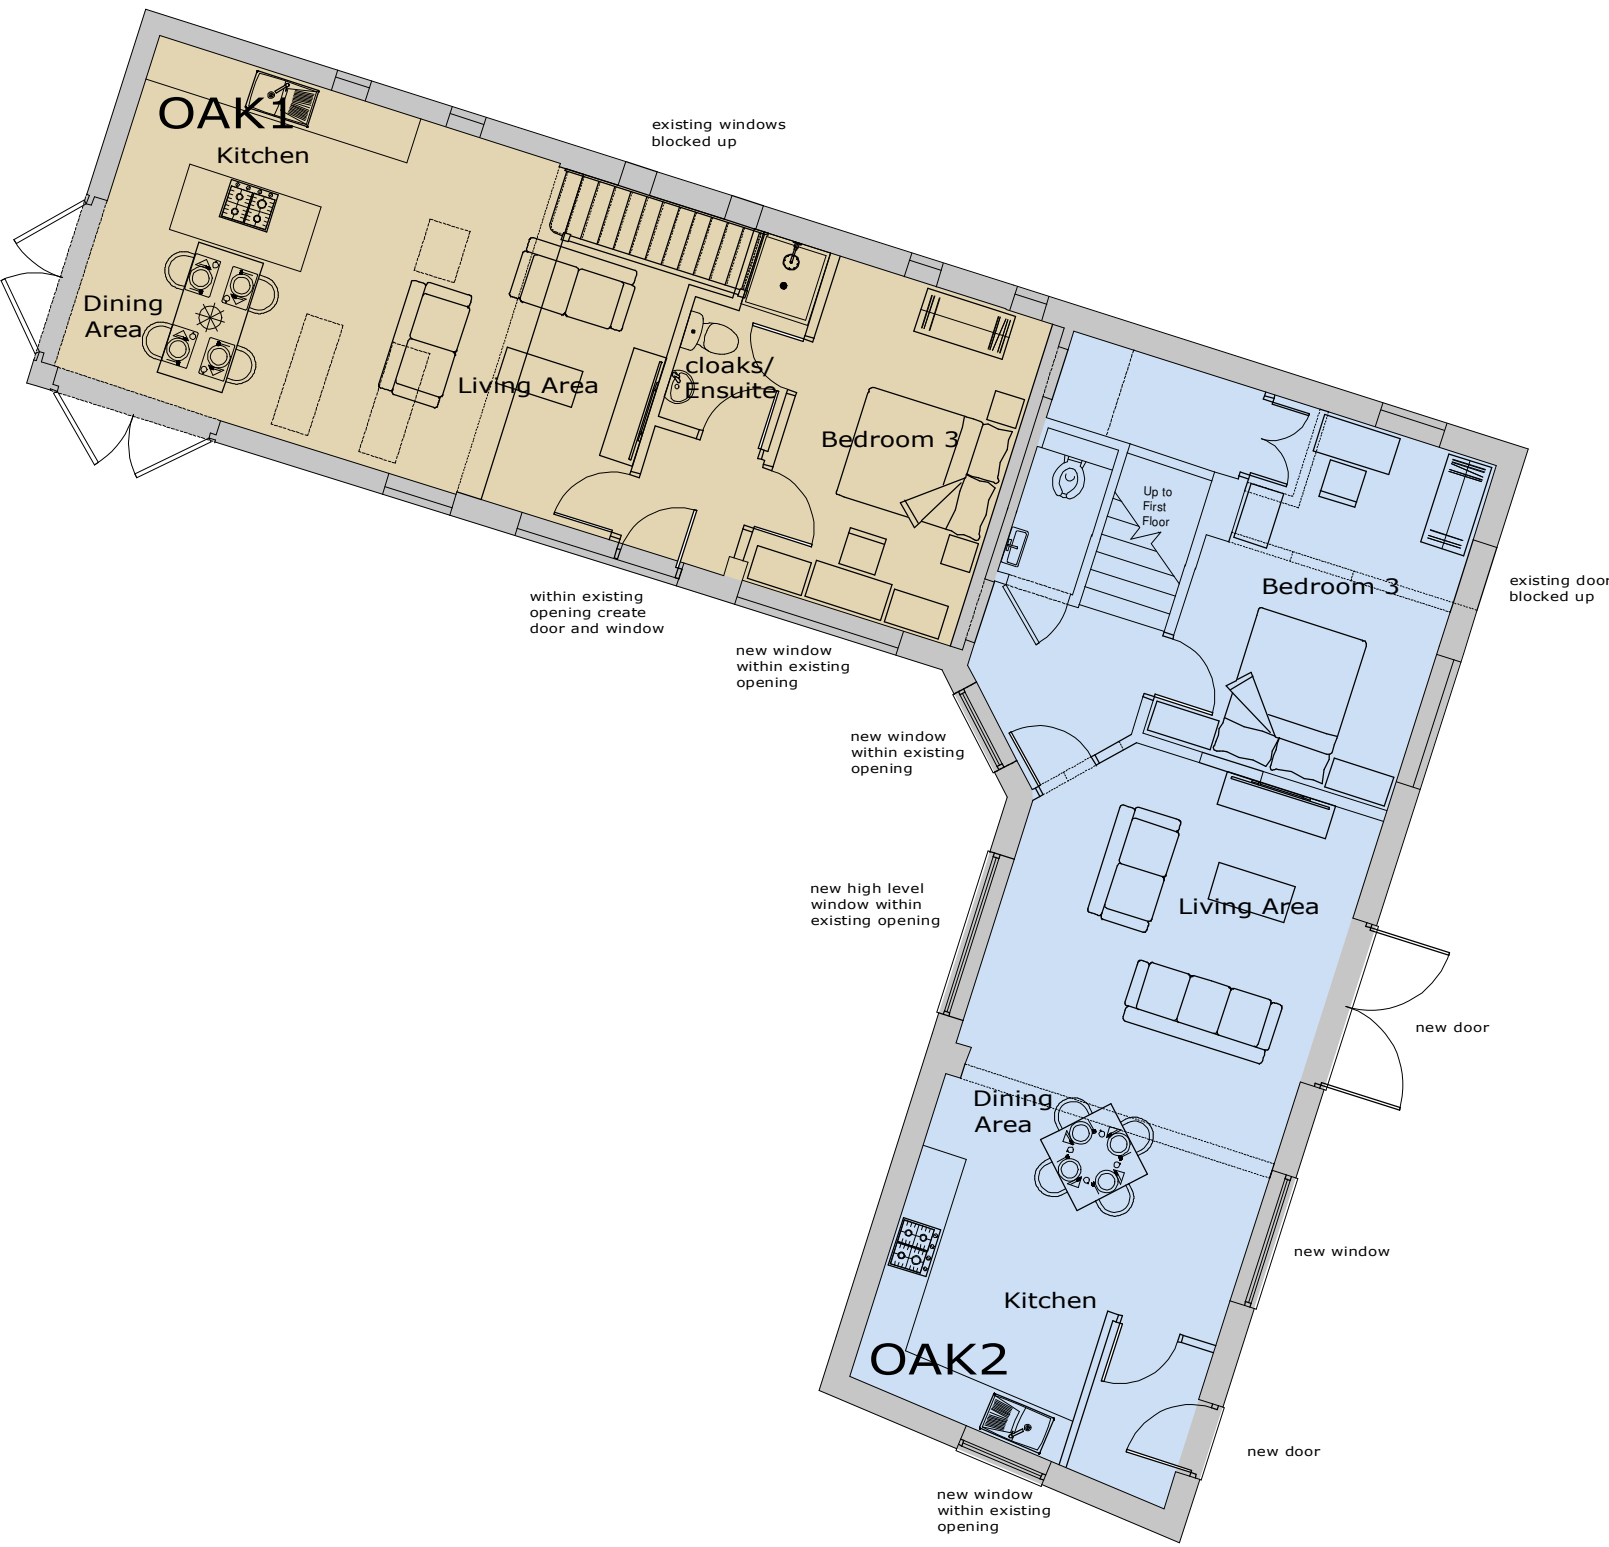

GROUND FLOOR PLAN
scale 1:100

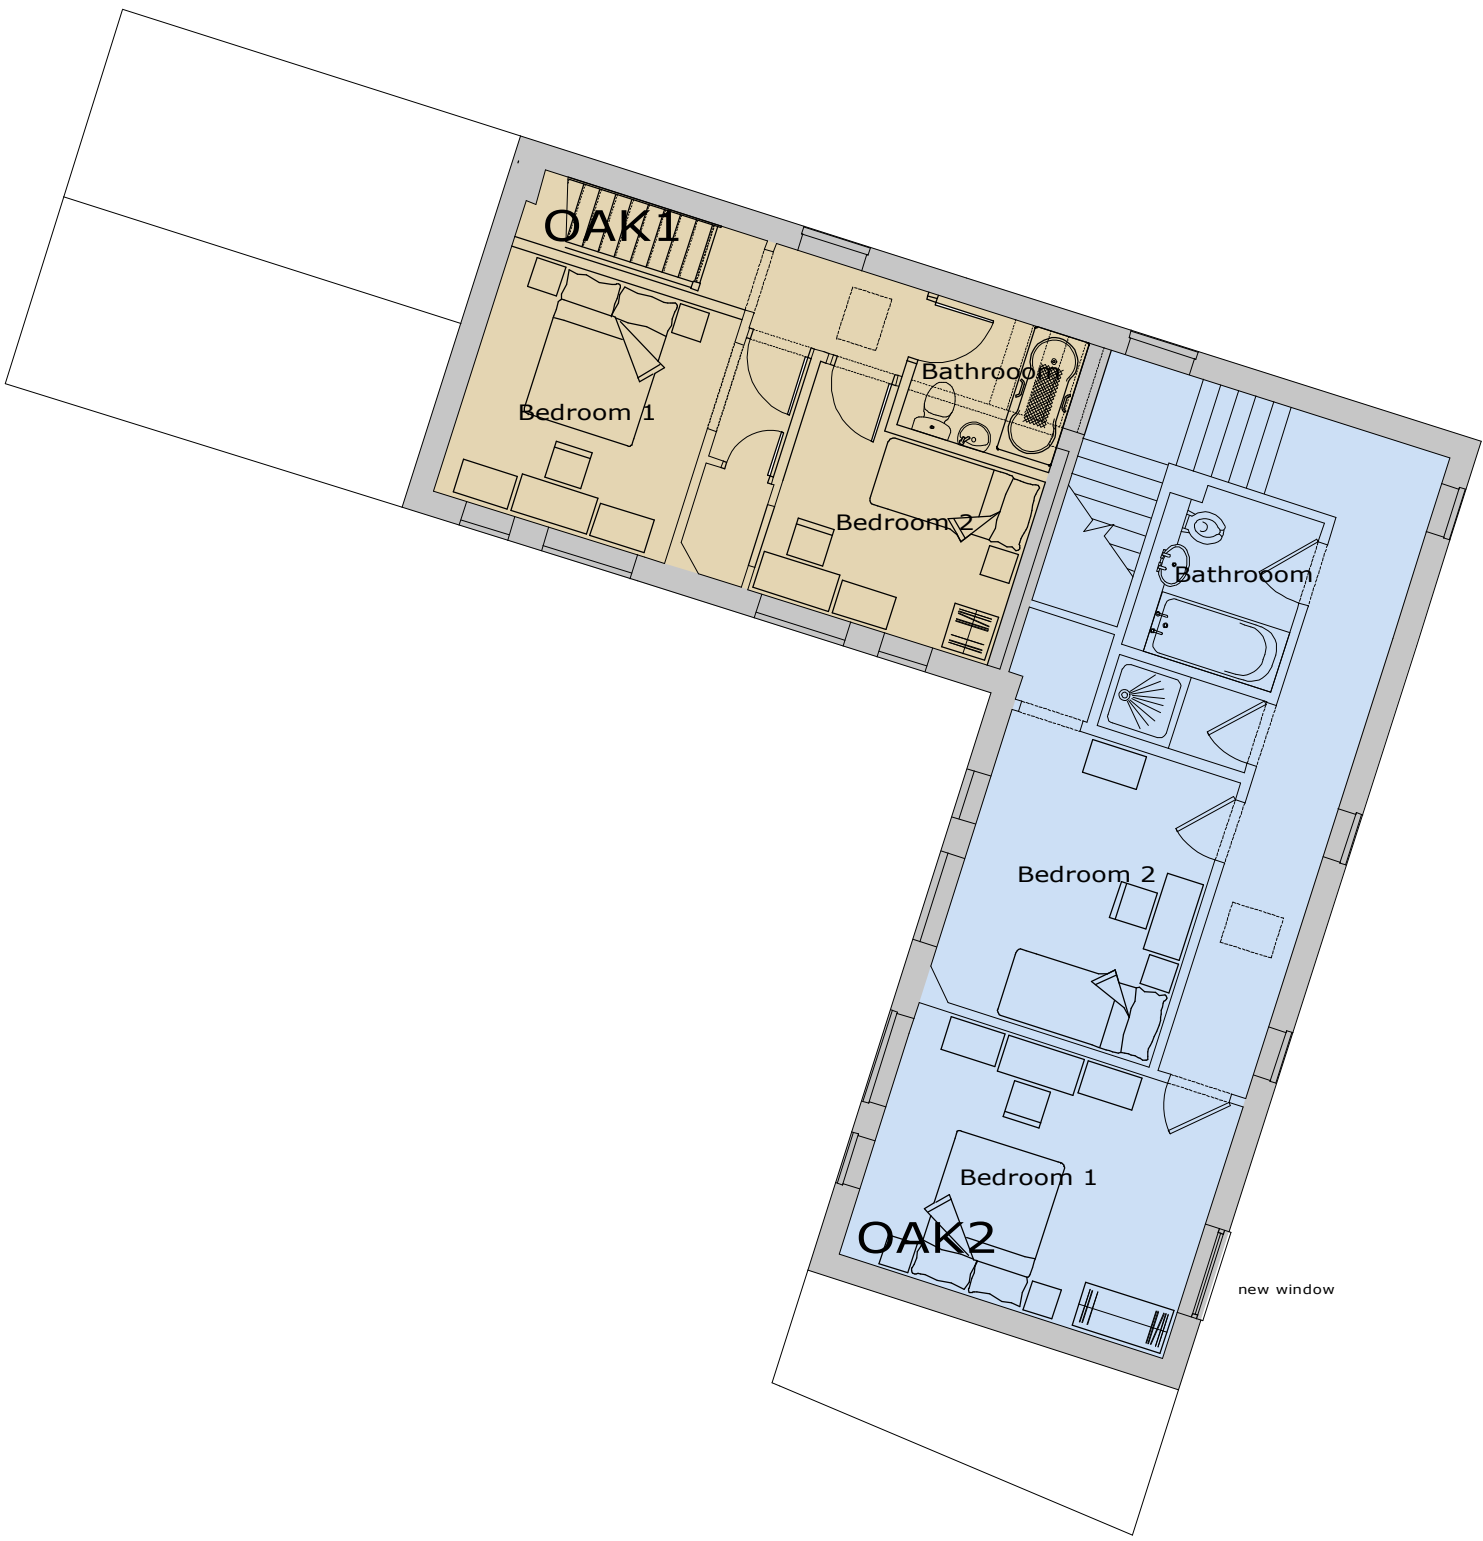

FIRST FLOOR PLAN
scale 1:100

SCHEDULE OF ACCOMMODATION

Unit OAK1 - 3 Bed 5 person
ground - 71.3 sq m 767 sq ft
first - 57.1 sq m 614 sq ft
Total: 128.4 sq m 1382 sq ft

Unit OAK2 - 3 Bed 5 person
ground - 56.3 sq m 606 sq ft
first - 34.4 sq m 370 sq ft
Total: 90.7 sq m 976 sq ft

D	09/10/24	PLANNING APPLICATION
C	01/10/24	PLANNING SUBMISSION
B	17/09/24	DESIGN DEVELOPMENT
A	03/09/24	DESIGN DEVELOPMENT


Rev.	Date	Description
------	------	-------------

Client
ST MARKS PROPERTIES (XVII) LTD

Project
RESIDENTIAL DEVELOPMENT
HOLLYROOD HOUSE
ARDINGLEY ROAD
LINDFIELD
RH16 2QY

Drawing Title
DESIGN PROPOSAL:
OAKWOOD PLANS
AND ELEVATIONS

Scale	1:100	Job No.	3404
Date	AUG'24	Drawing No.	15
Drawn	KLS	Revision	D

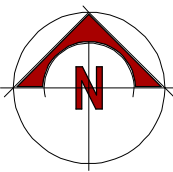

OAKWOOD PLANS & ELEVATIONS
scale 1:100