


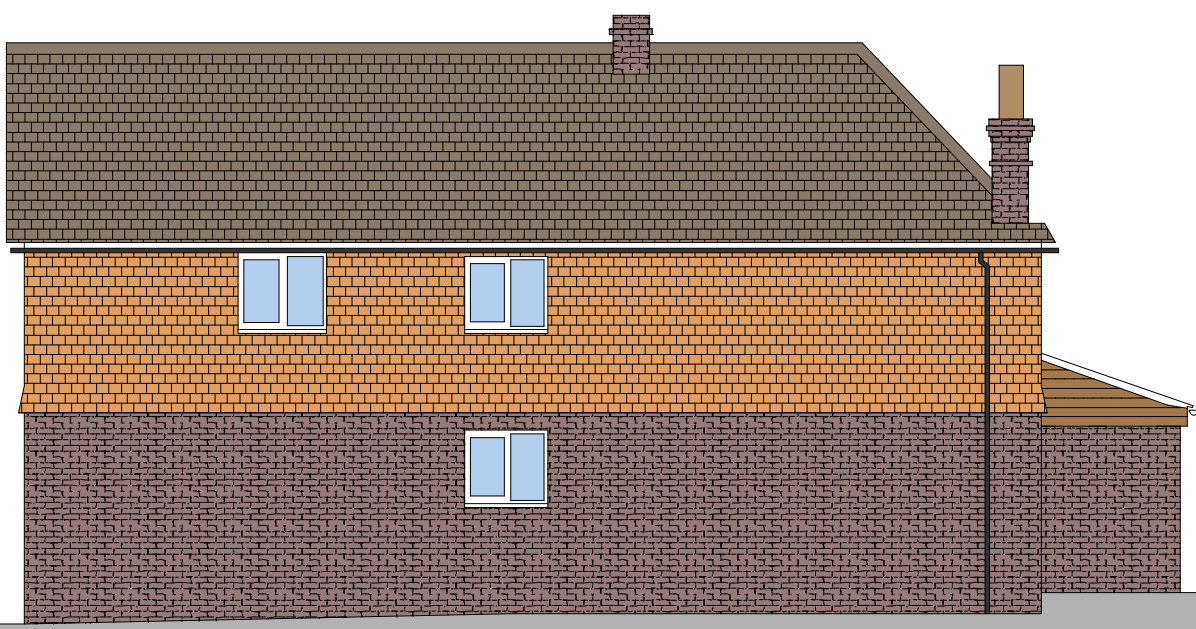



Datum 45.00m A.O.D

SOUTH WEST
ELEVATION
scale 1:100

SOUTH EAST
ELEVATION
scale 1:100

NORTH EAST
ELEVATION
scale 1:100

NORTH WEST
ELEVATION
scale 1:100

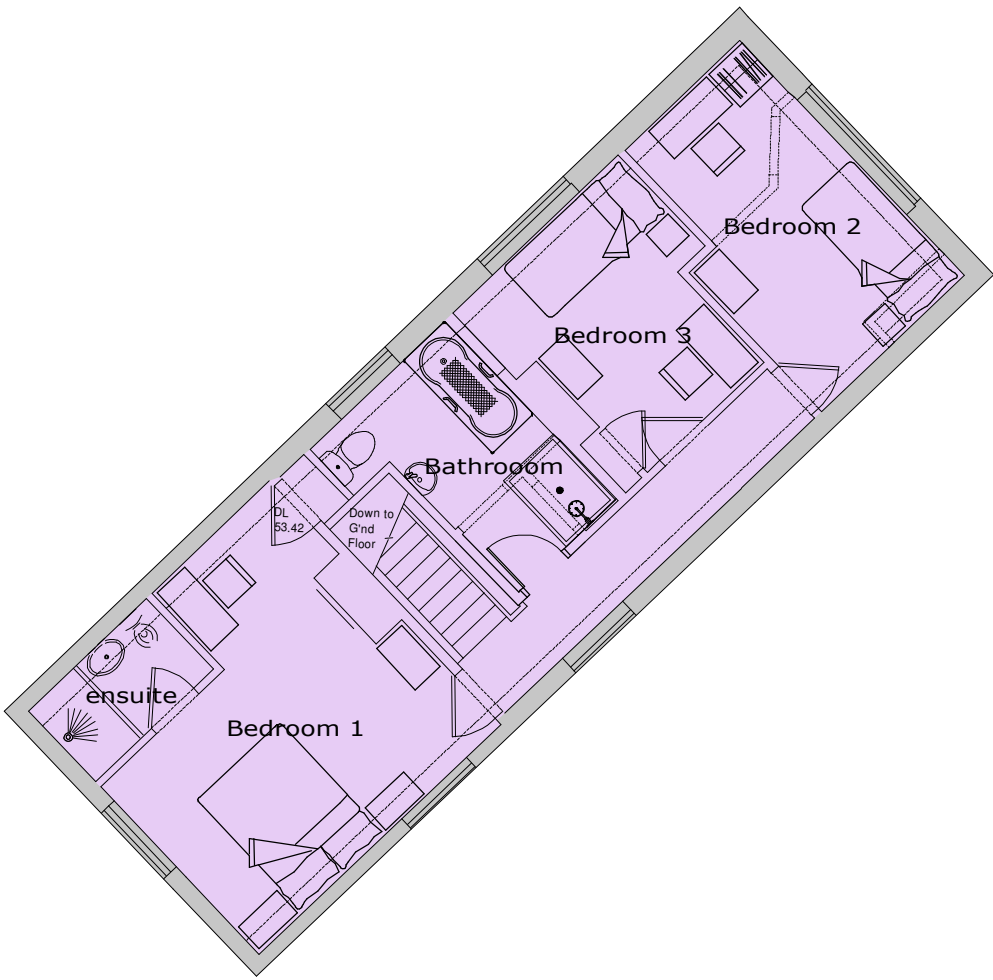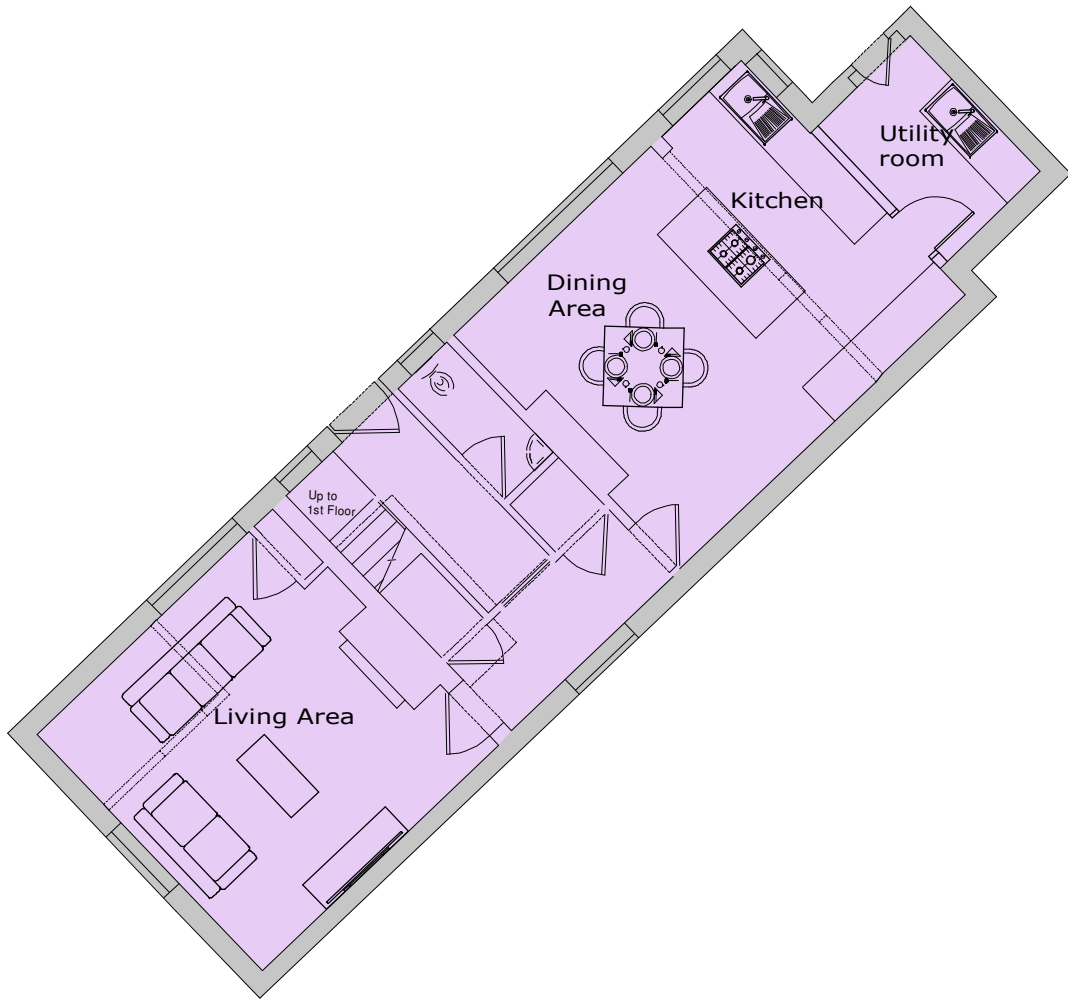

GROUND FLOOR PLAN
scale 1:100

FIRST FLOOR PLAN
scale 1:100

SCHEDULE OF ACCOMMODATION

Unit HC - 3 Bed 4 person
ground - 60.1 sq m 647 sq ft
first - 56.5 sq m 608 sq ft
Total: 116.6 sq m 1255 sq ft


Rev.	Date	Description
A	09/10/24	PLANNING APPLICATION

Client
ST MARKS PROPERTIES (XVII) LTD

Project
RESIDENTIAL DEVELOPMENT
HOLLYROOD HOUSE
ARDINGLEY ROAD
LINDFIELD
RH16 2QY

Drawing Title
DESIGN PROPOSALS:
HOLLYROOD COTTAGE
PLANS AND ELEVATIONS

Scale	1:100	Job No.	3404
Date	AUG'24	Drawing No.	16
Drawn	KLS	Revision	A

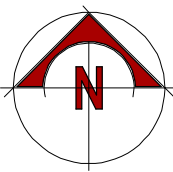

HOLLYROOD COTTAGE PLANS & ELEVATIONS
scale 1:100