




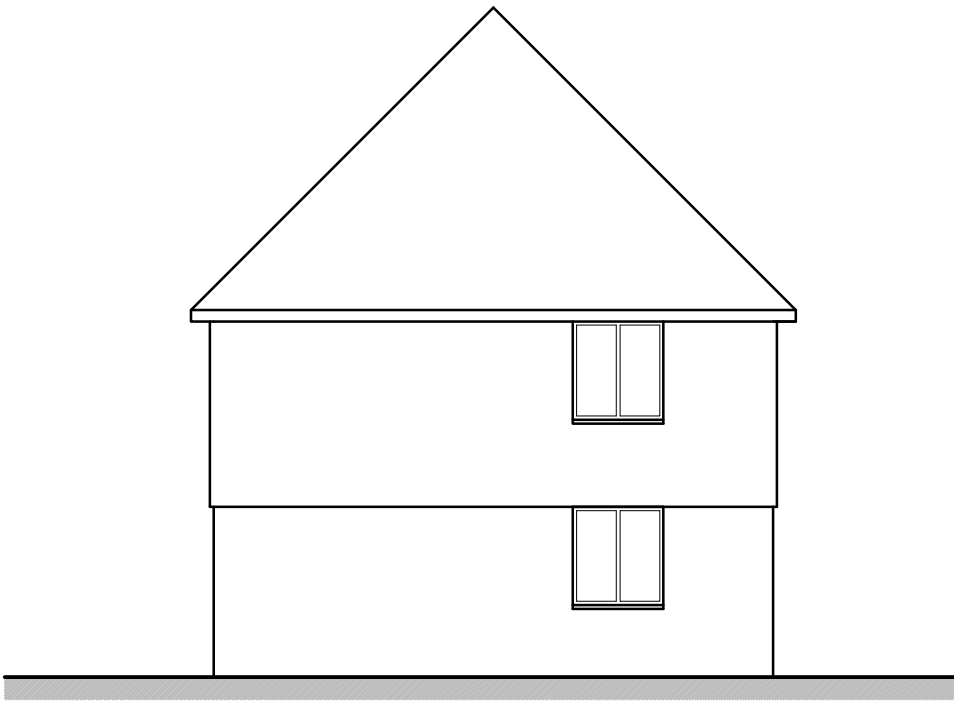

Side Elevation of 42 1/100

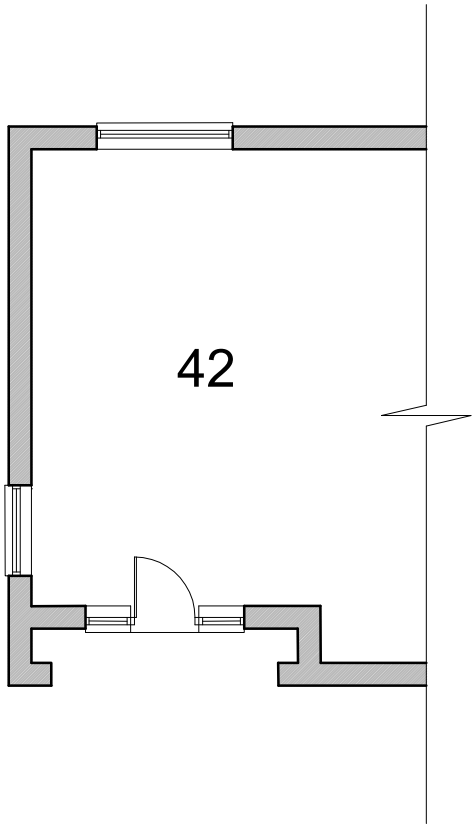

Rear Elevation 1/100

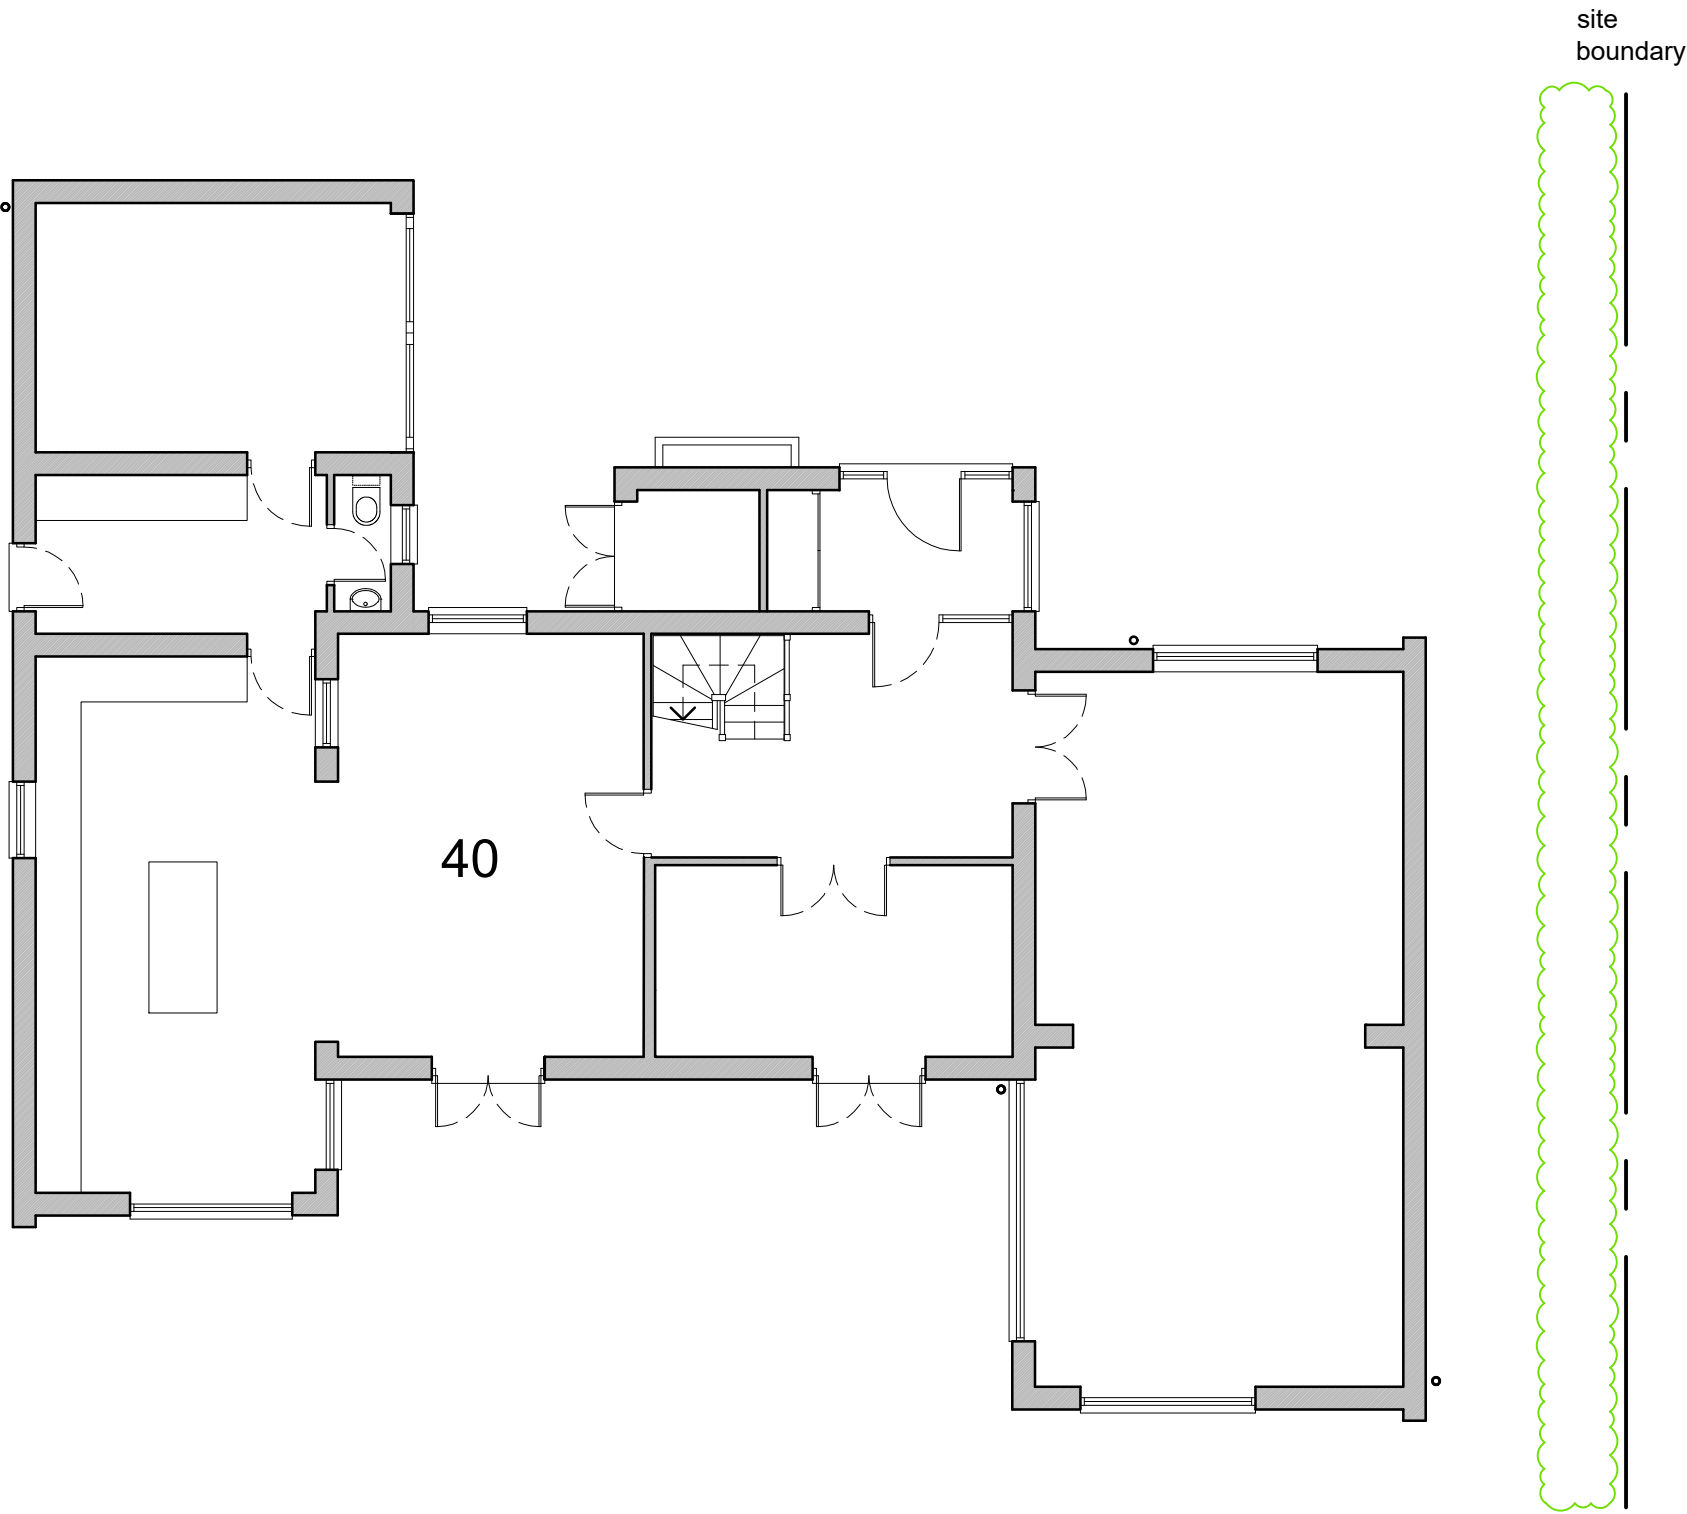

Ground Floor Plan 1/100



PROJECT
Proposed New Porch and First Floor Rear Extension at
40, Gander Hill, Haywards Heath, West Sussex, RH16 1QX

DRAWING TITLE	PROCEDURE	CLIENT
42 Gander Hill	PLANNING	Mr. & Mrs. Payne

SCALE	DATE	DRAWN BY	DRAWING NO.	REVISION
As shown @ A2	Feb. 2026	CRS	EA0147/PL5	

Edgeway Architecture Limited, 66, New Road, Uckfield, East Sussex, TN22 5SX
Tel: 07799 472949 / Email: chris@edgewayarchitecture.co.uk