

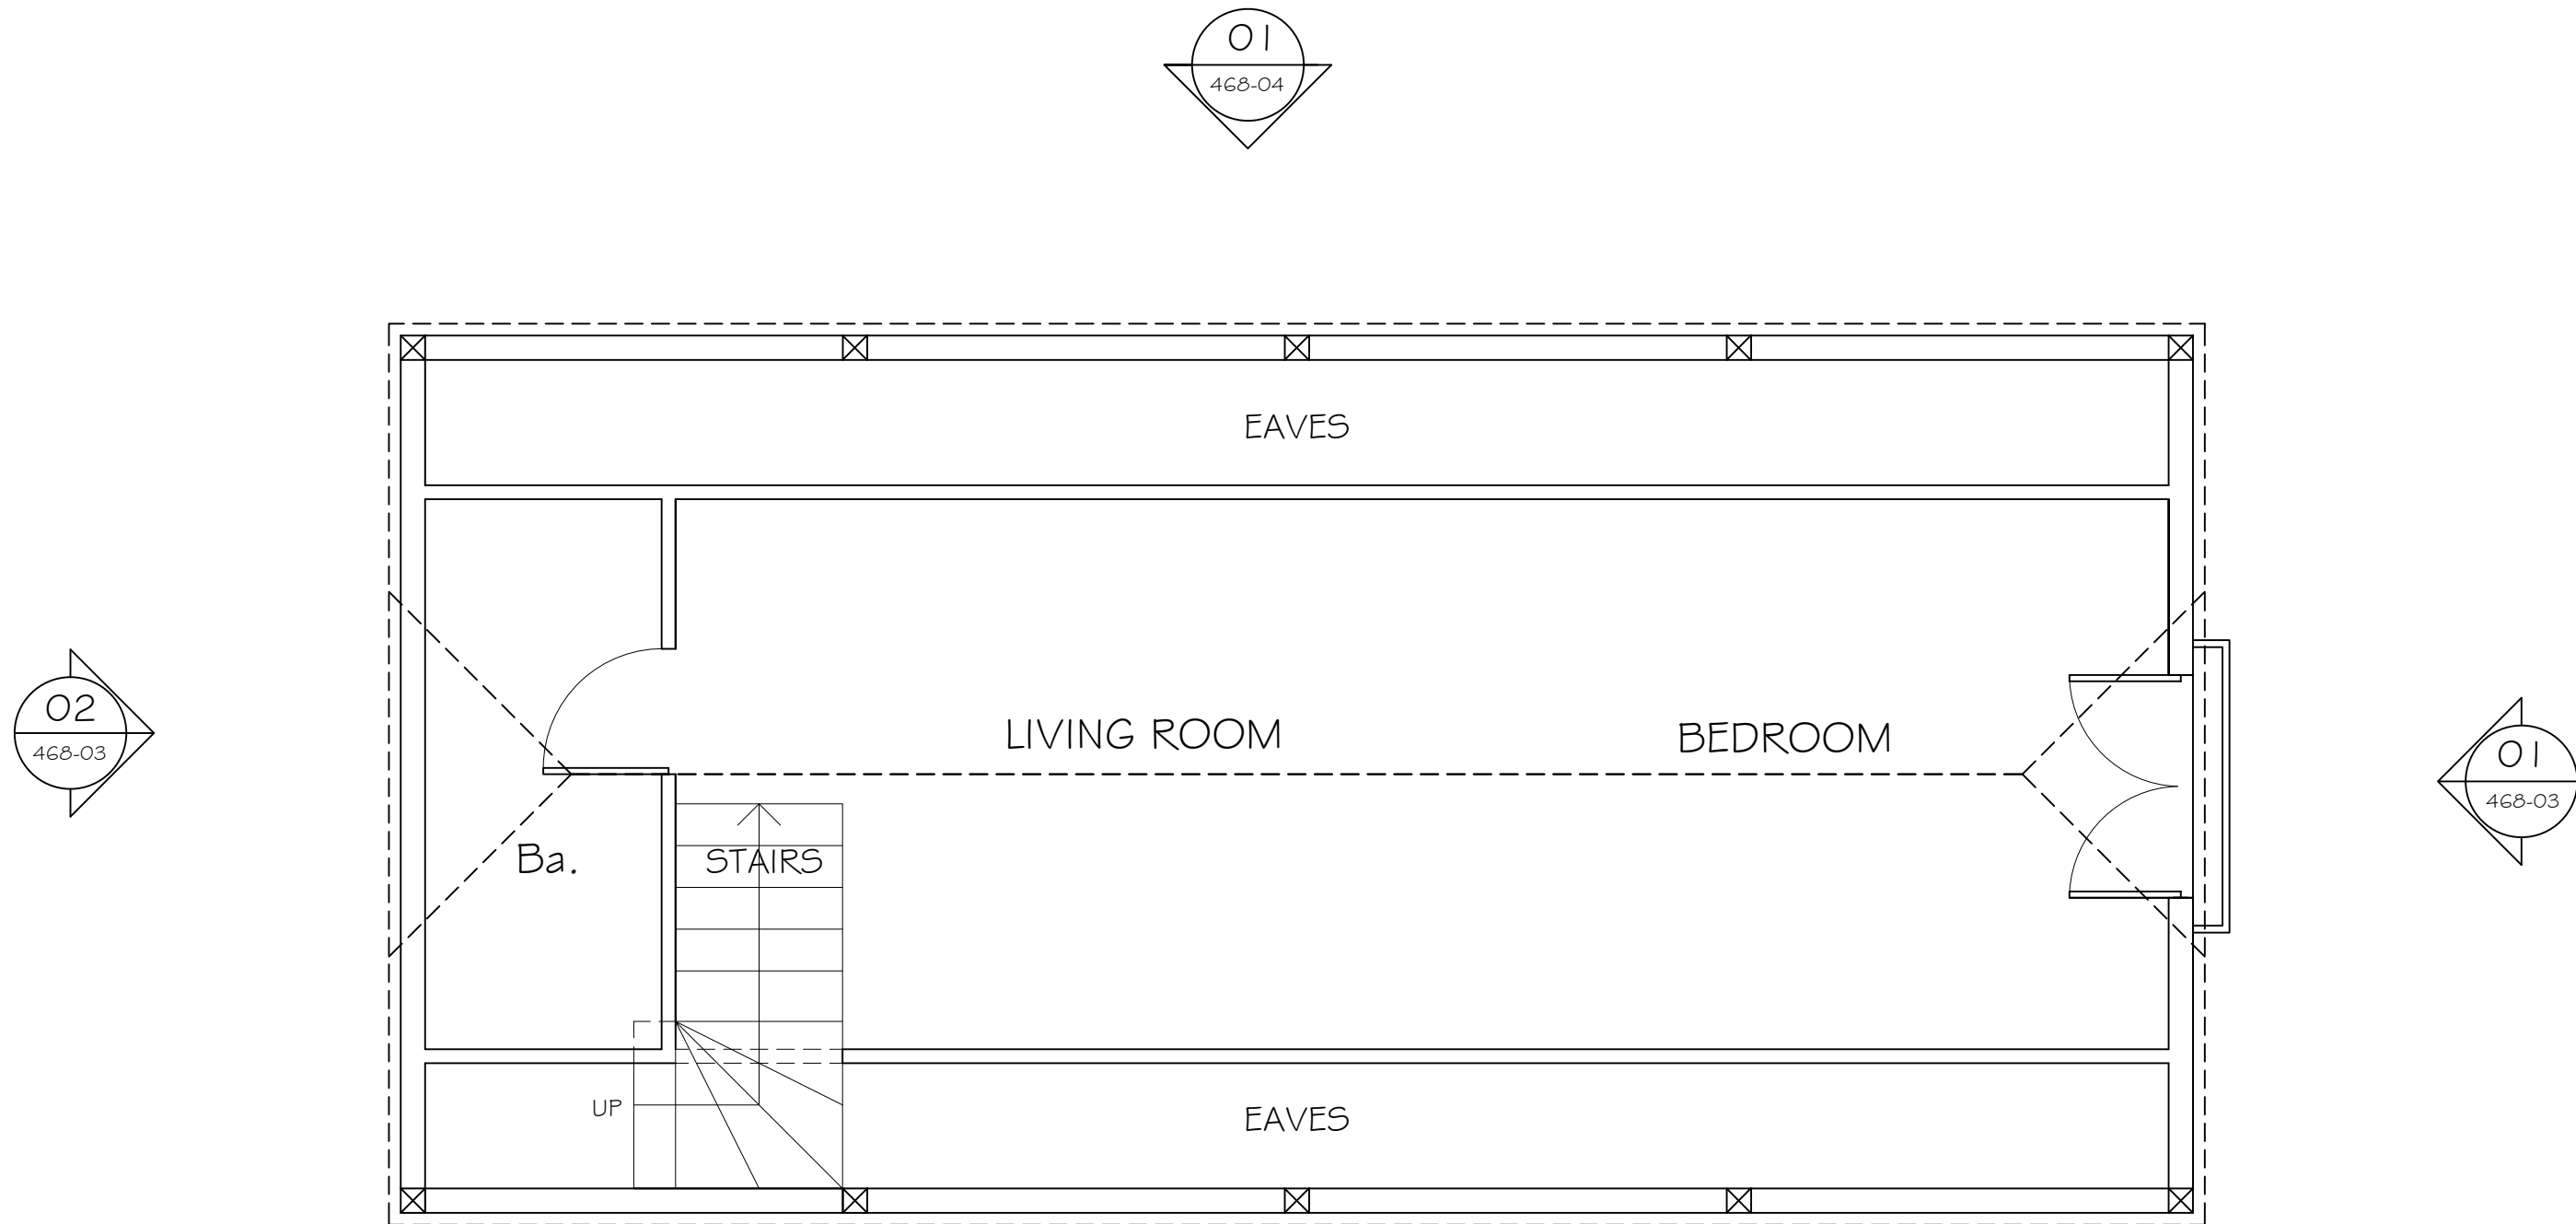
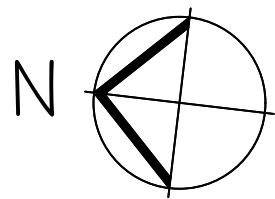


 

01
- Existing - First Floor Plan
Scale 1:50 @ A1

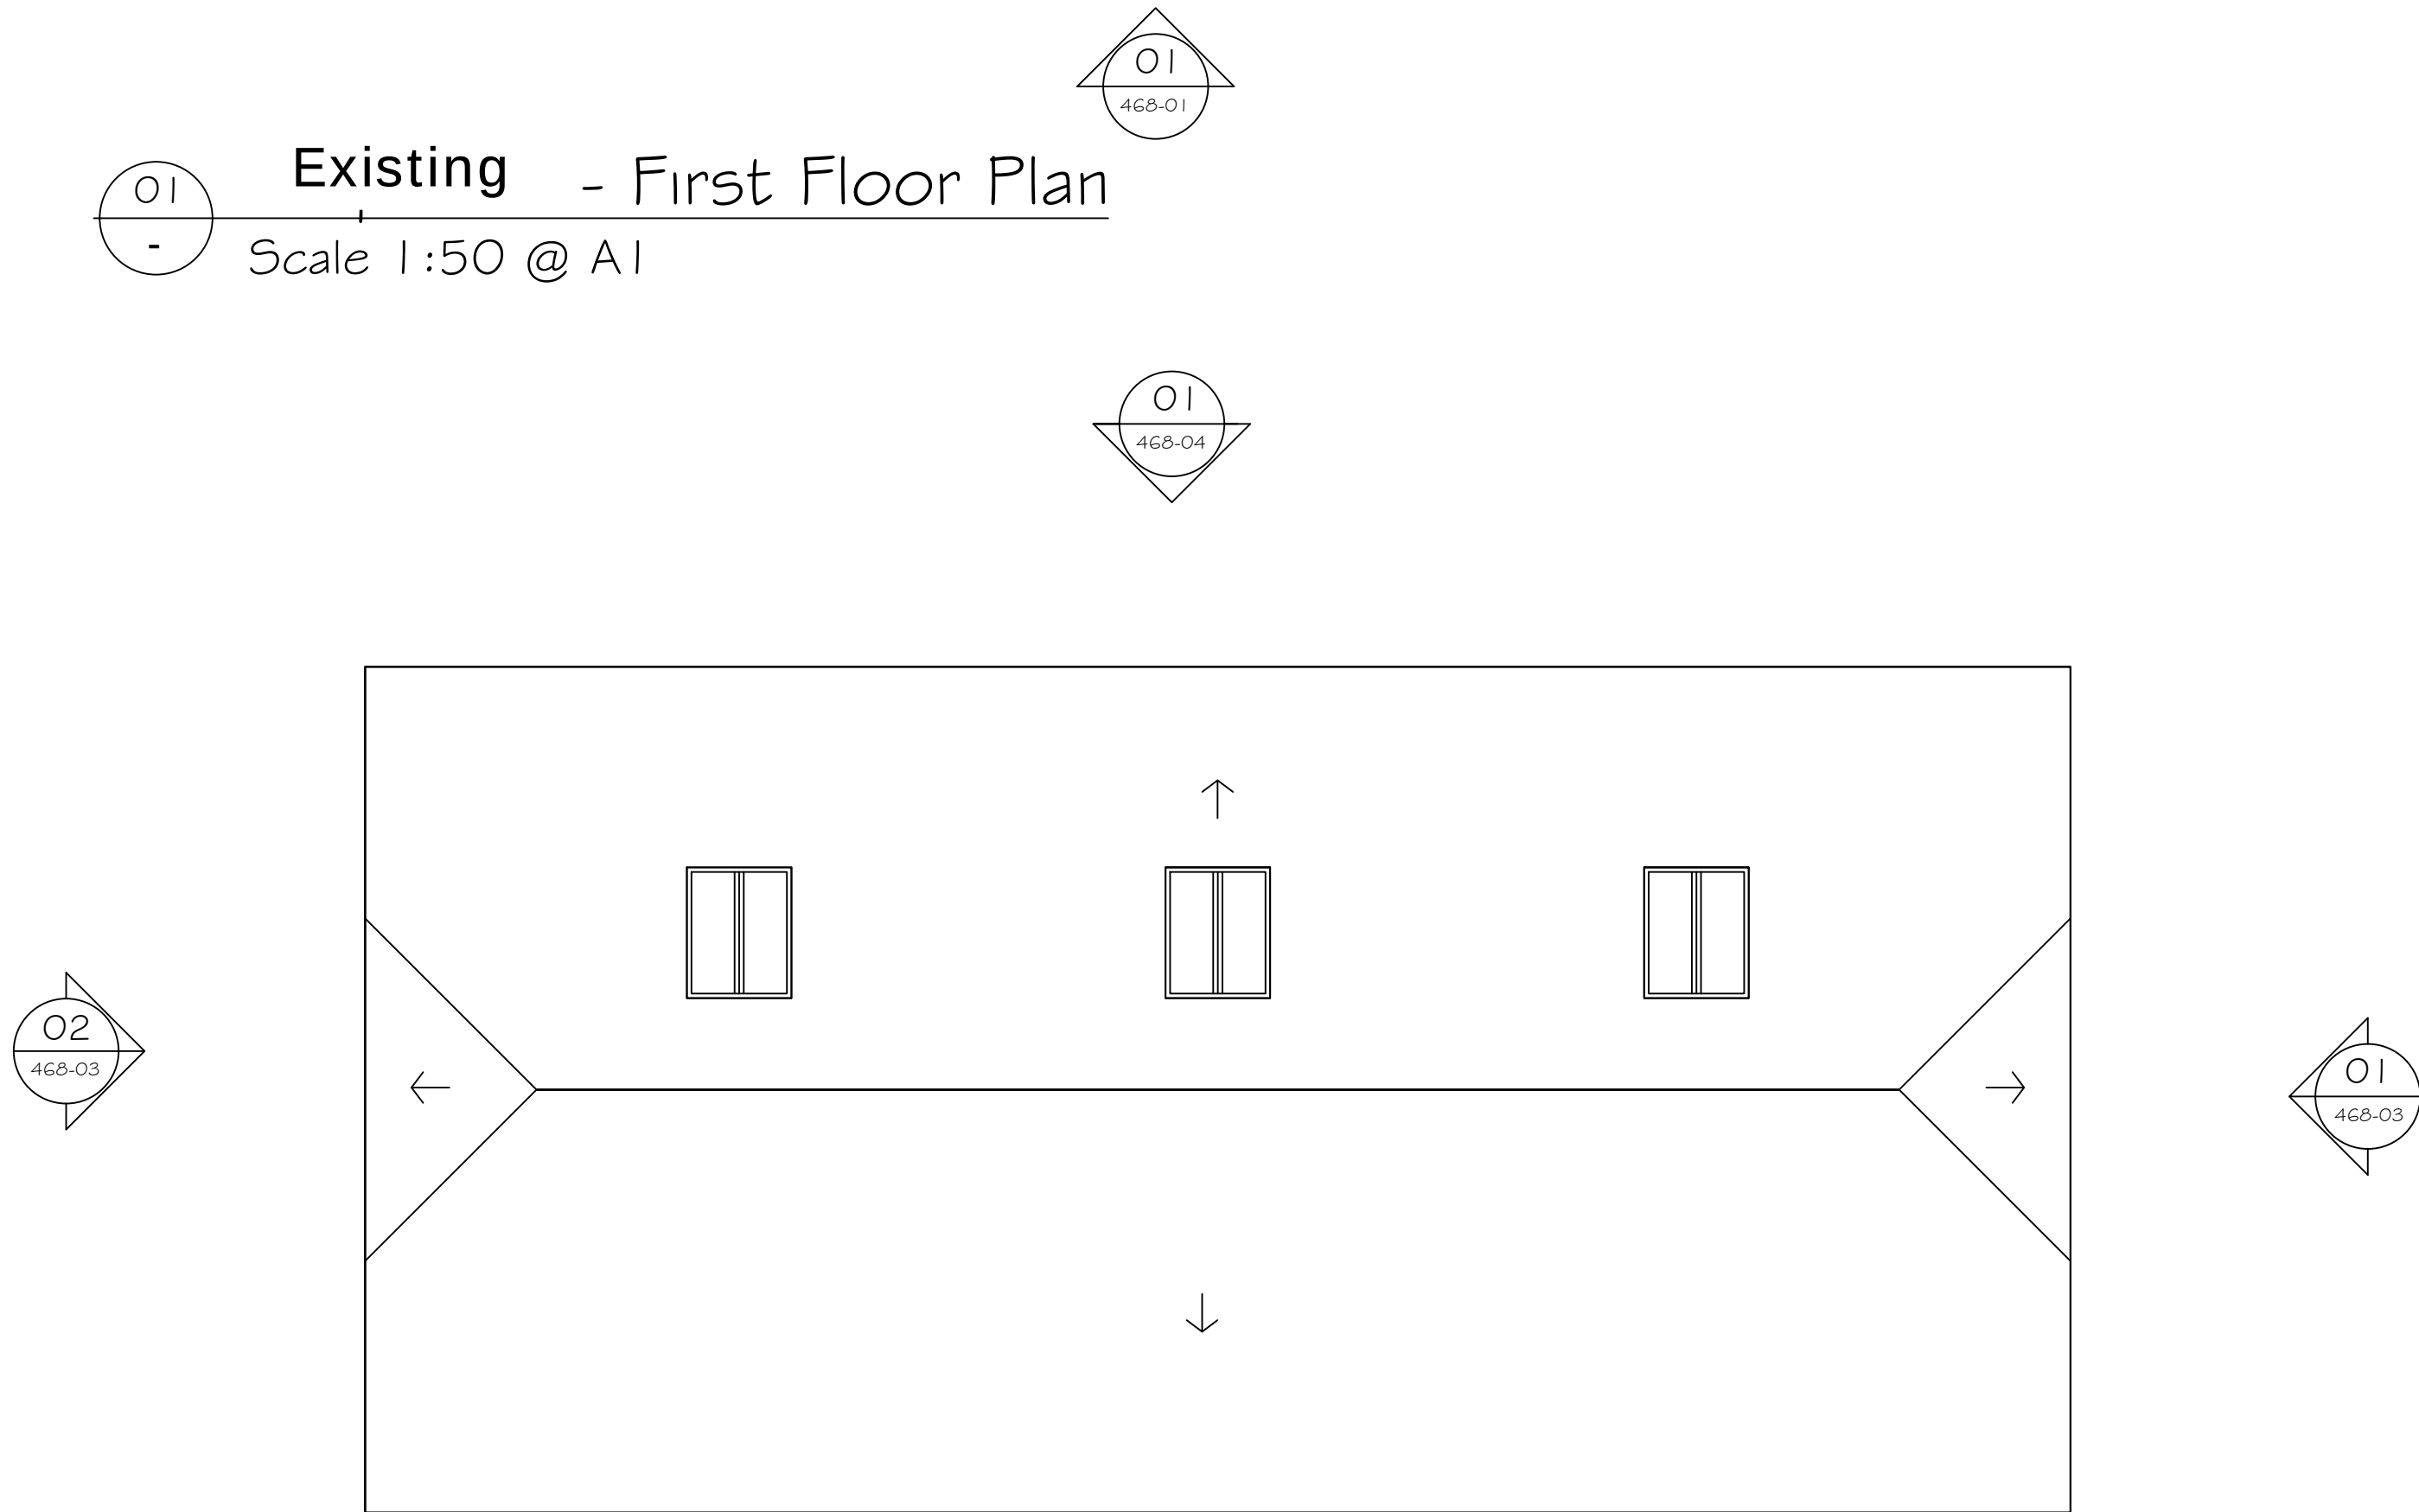

01 Existing - Roof Plan
Scale 1:50 @ A1

General Notes.

This drawing is the copyright of Nathaniel Gee Architect.

All levels, setting out and dimensions must be checked on site by the Contractor and any apparent discrepancies shall be reported to the Architect before work is put in hand.

This drawing is not to be scaled. Dimensions shown are in Millimetres.

The information contained in this drawing is intended only for the person or entity to which it is addressed and may contain confidential and / or privileged material. If you are not the intended recipient of this drawing, the use of this information or any disclosure, copying or distribution is prohibited and may be unlawful. If you received this in error, please contact the sender and delete the material from any computer.

Notes.

PLANNING APPLICATION DRAWING

REV A ~ 21.07.15 ~ BATHROOM WINDOW REMOVED
ON FLOOR PLAN

REVISIONS

Studio 107, Westbourne Studios
242 Aklam Road, London W10 5JJ
t. +44 (0)20 7637 5822
m. 079 5654 9715
e. ngeearchitect@aol.com

CLIENT		
Mr. & Mrs. C. Baldey		
JOB	GARAGE - Big Edgerley, College Lane, Hurstpierpoint West Sussex BN6 9QY	DATE JULY 2015
TITLE	EXISTING FIRST FLOOR & ROOF PLANS	JOB No. 469
		DRAWN SW
SCALE	1 : 50 @ A1	Drawing Number 469 - P - 102
		Revision A