



EXISTING UNDERGROUND DRAINAGE RUN

INSPECTION CHAMBER TO FACILITATE RODDING


110 MMS DIAMETER SVP TAKEN UP TO STUB STACK WITHIN 300MMS BELOW SOFFITE TO ELIMINATE WATER CURVE WASTE PIPES TO BASIN & SHOWER WASTES

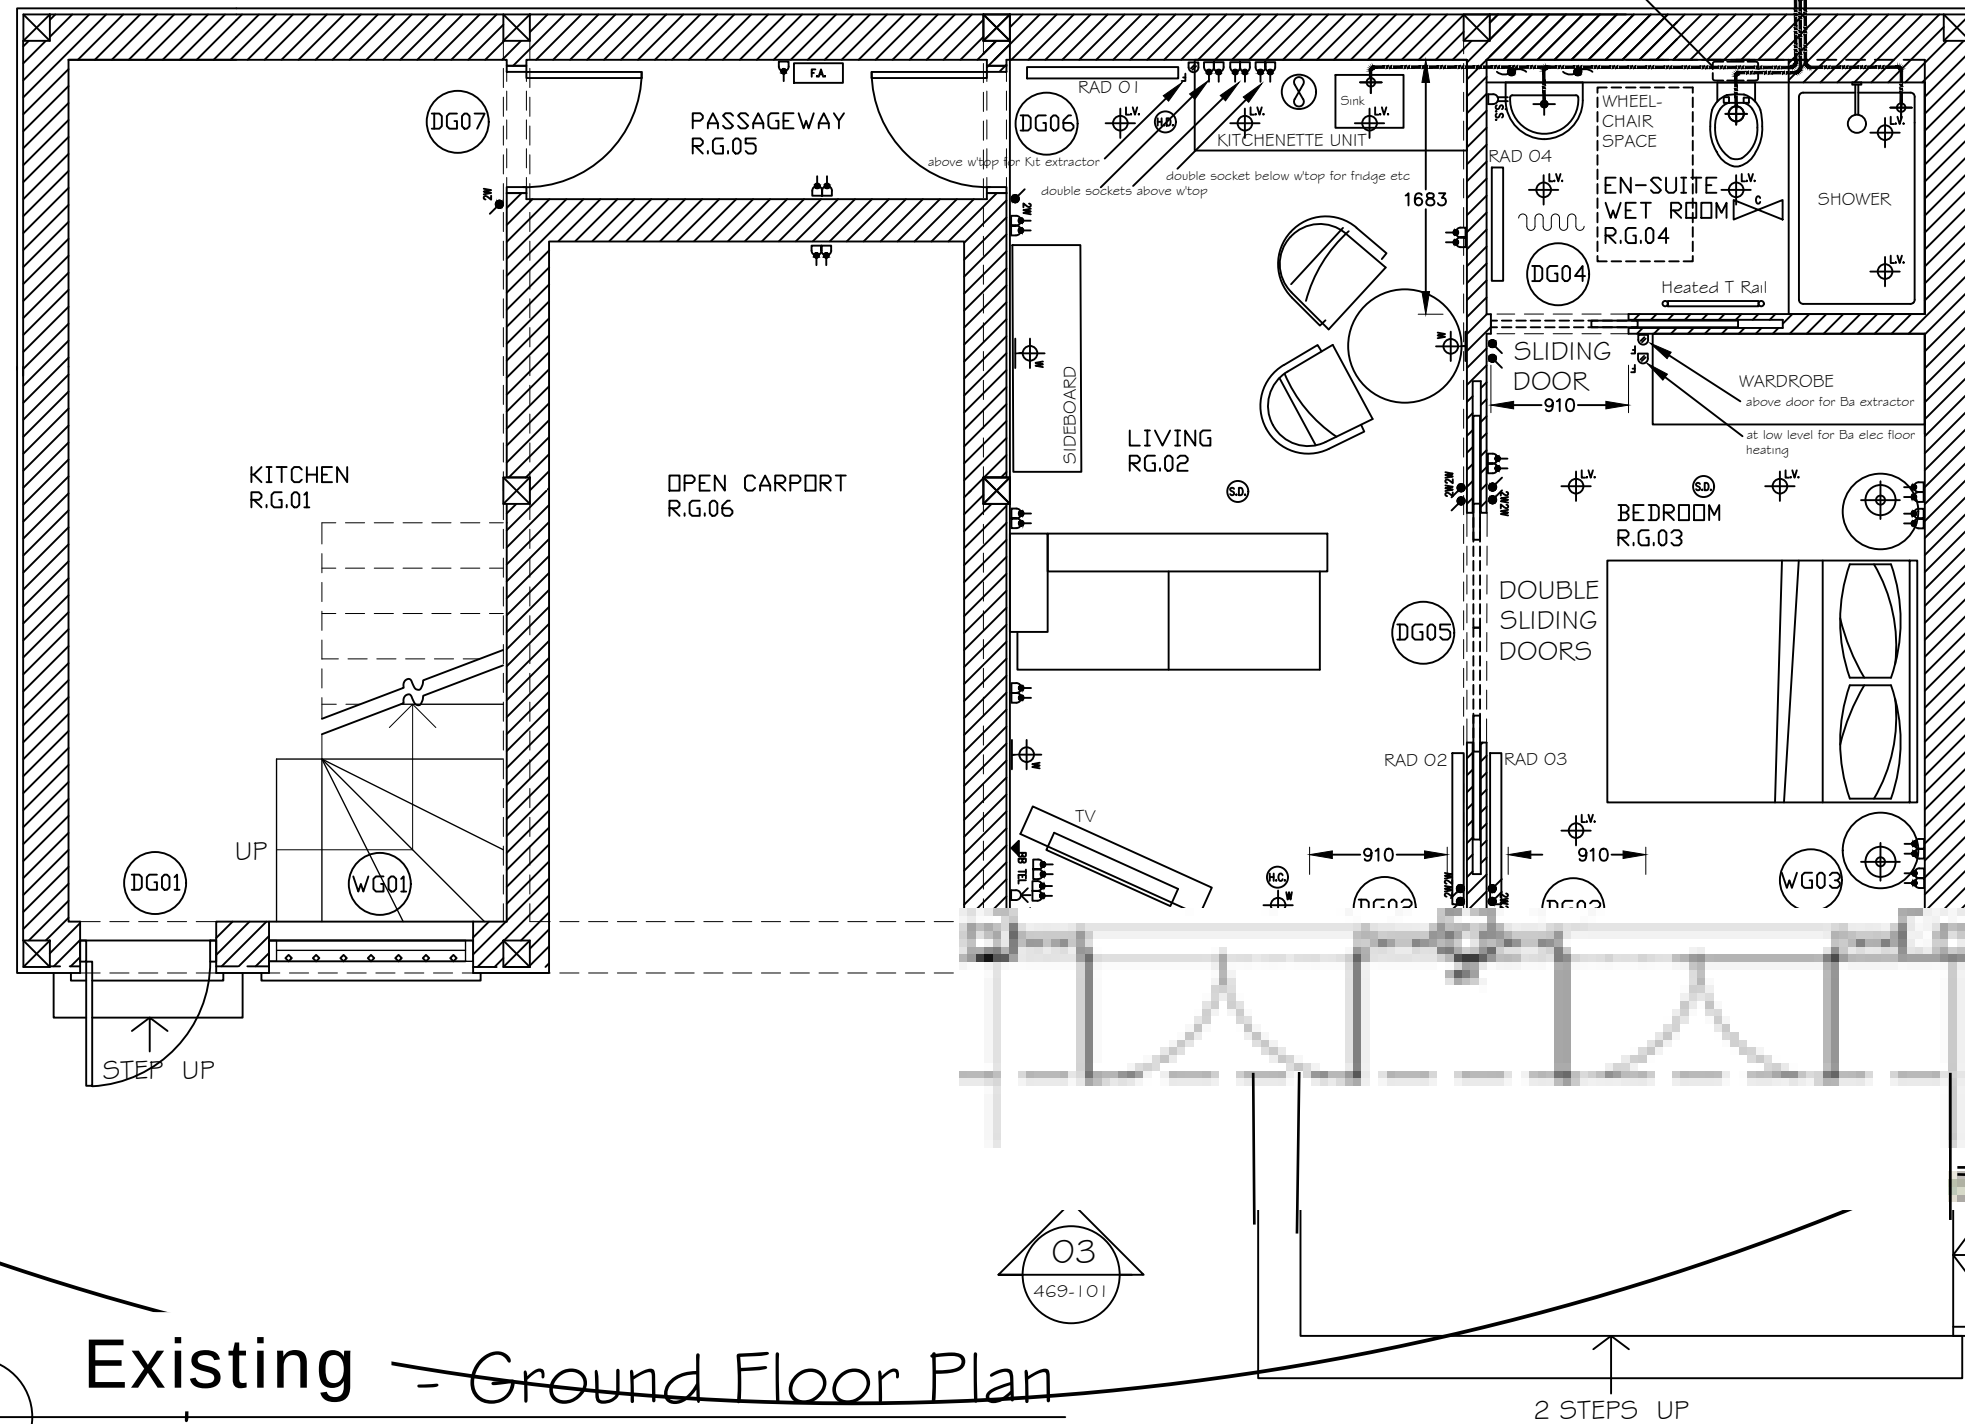


01 Existing - Ground Floor Plan
Scale 1:50 @ A1

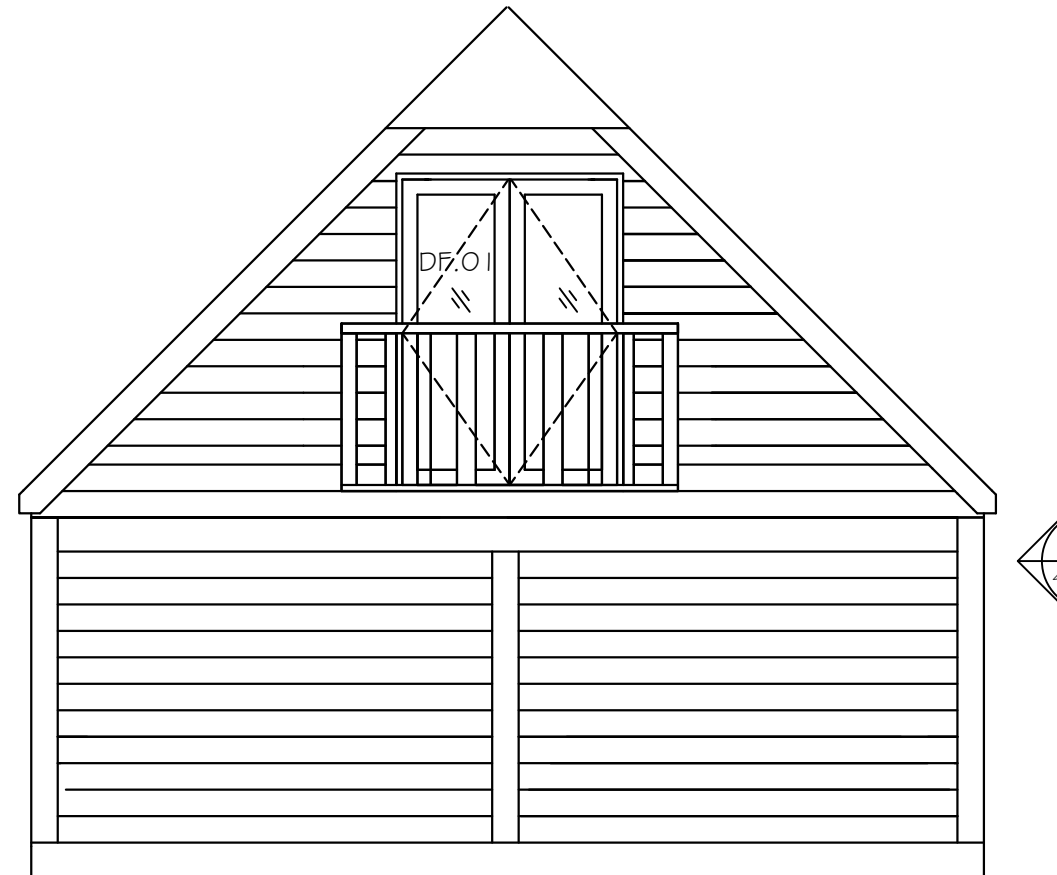


02 Existing - North Elevation
Scale 1:50 @ A1

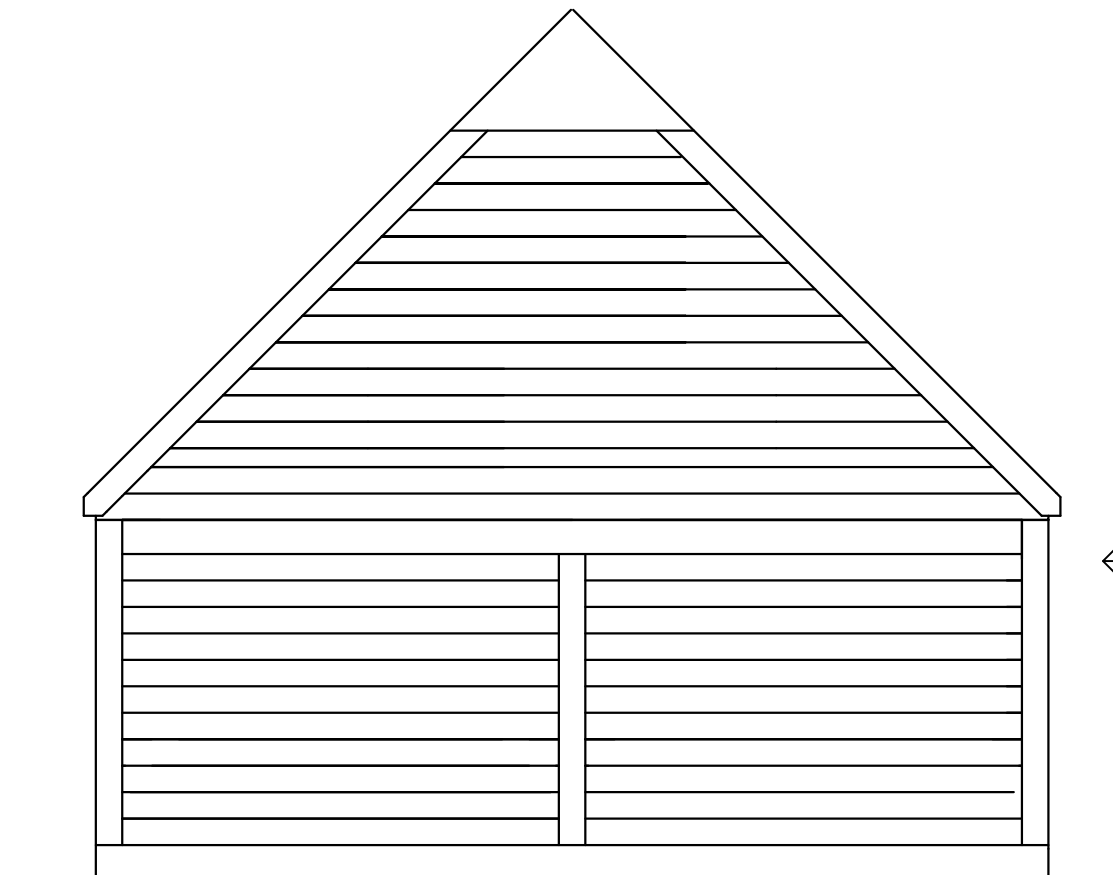

02 Existing - South Elevation
Scale 1:50 @ A1

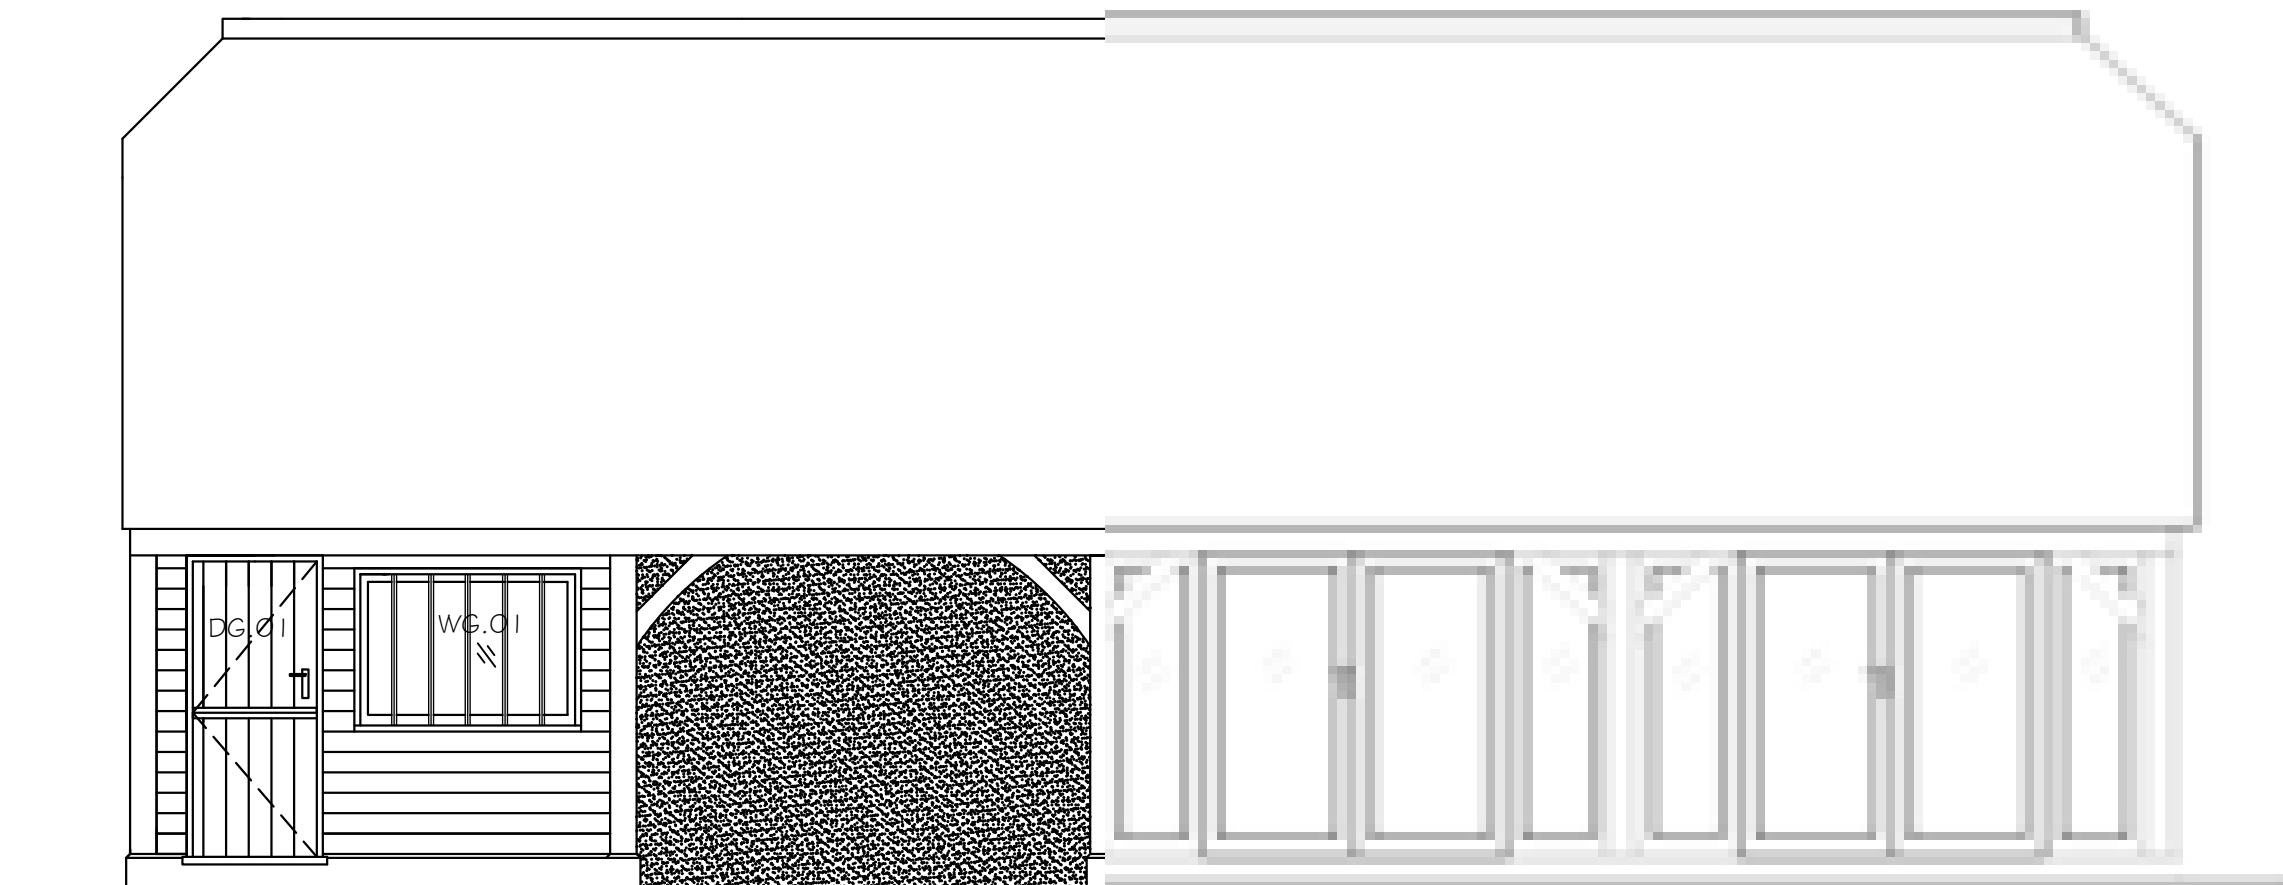

03 Existing - East Elevation
Scale 1:50 @ A1

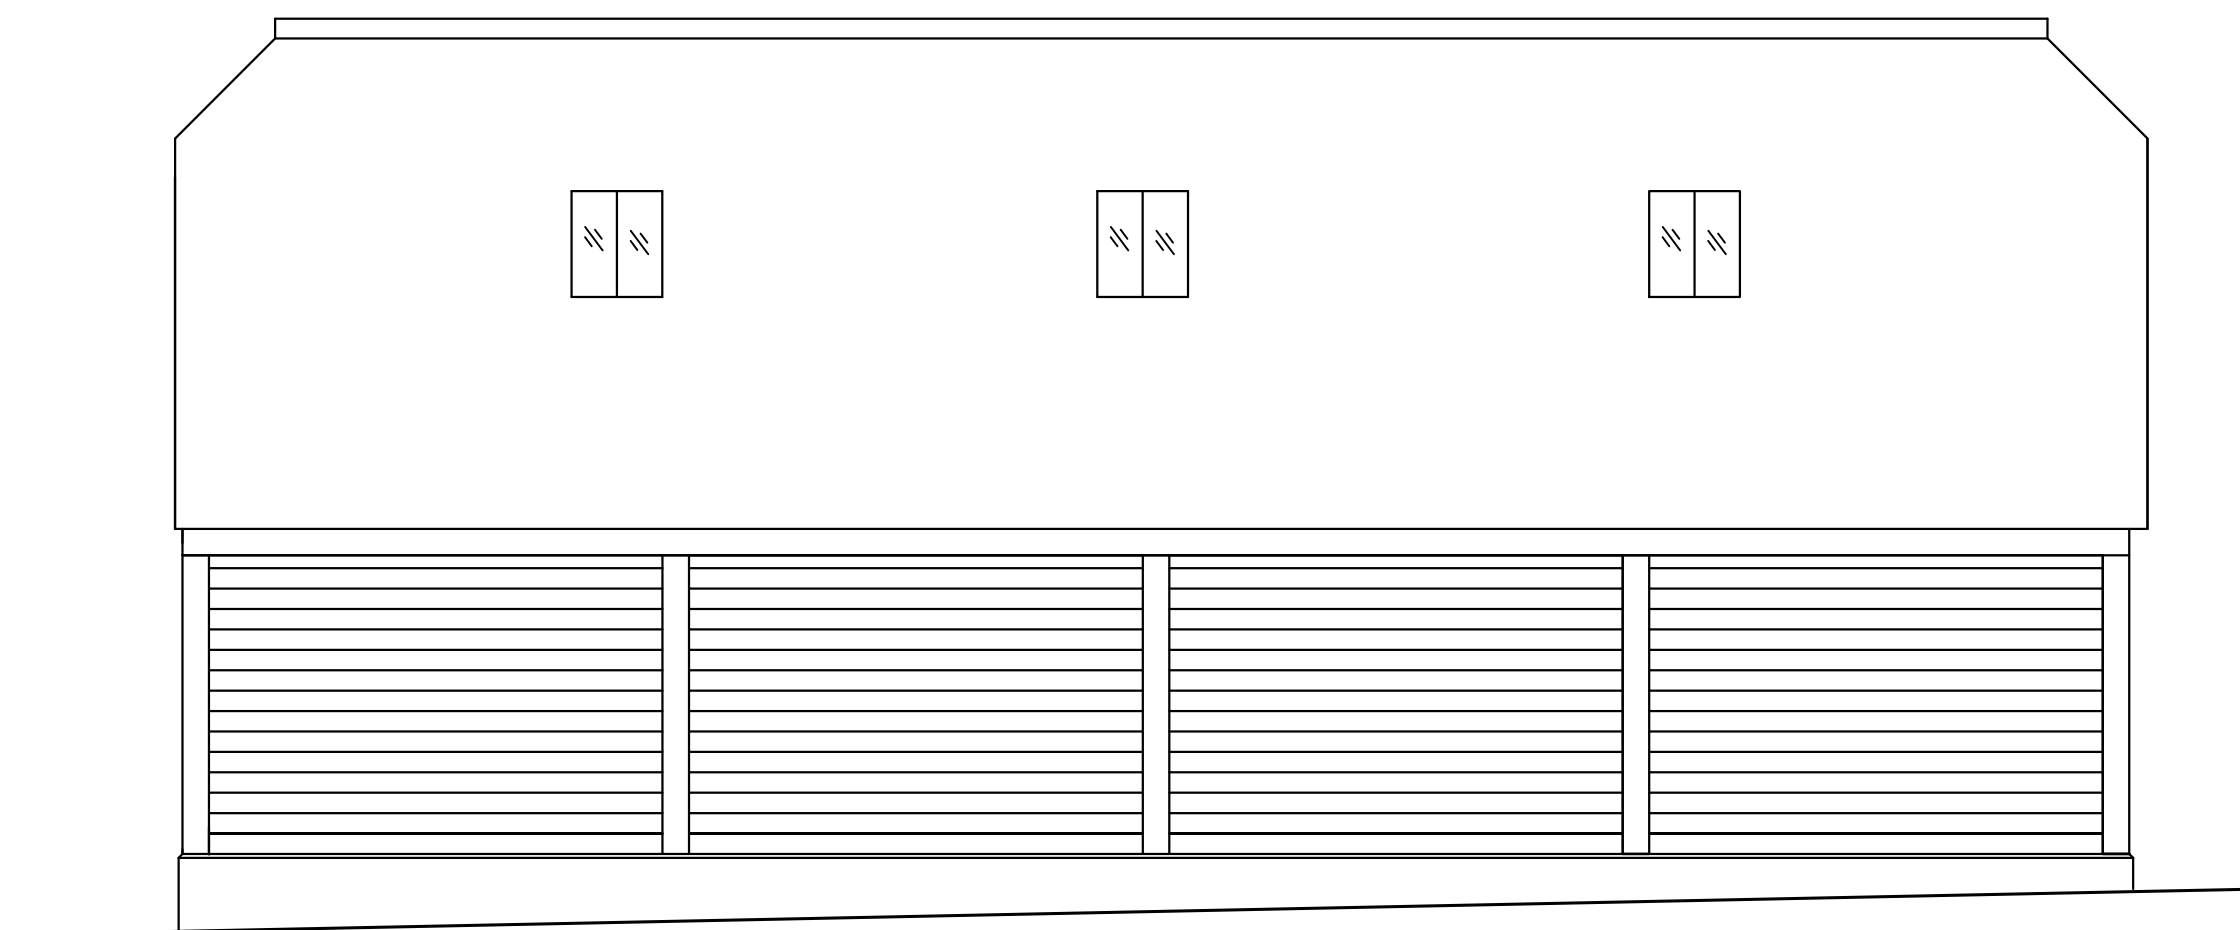

04 Existing - West Elevation
Scale 1:50 @ A1

General Notes.

This drawing is the copyright of Nathaniel Gee Architect.

All levels, setting out and dimensions must be checked on site by the Contractor and any apparent discrepancies shall be reported to the Architect before work is put in hand.

This drawing is not to be scaled. Dimensions shown are in Millimetres.

The information contained in this drawing is intended only for the person or entity to which it is addressed and may contain confidential and / or privileged material. If you are not the intended recipient of this drawing, the use of this information or any disclosure, copying or distribution is prohibited and may be unlawful. If you received this in error, please contact the sender and delete the material from any computer.

Notes.

REV C ~ 17.05.18 ~ SLIDING DOORS AND FURNITURE LAYOUT SHOWN

REV B ~ 23.03.18 ~ PLAN & ELEVS REVISED TO ACCORD WITH PLANNING APPROVAL

REV A ~ 21.07.15 ~ DOORS DG.03 & DG.04 WIDTHS AMENDED ON EAST ELEVATION

REVISIONS

Nathaniel Gee Architect

Studio 11.5, 2 - 4, Exmoor Street
London W10 6BD
t. +44 (0)20 7637 5822
m. 079 5654 9715
e. ngeearchitect@aol.com

CLIENT		
Mr. & Mrs. C. Baldey		
JOB	THE COTTAGE - Barn at Big Edgerley, College Lane, Hurstpierpoint West Sussex BN69QY	DATE JULY 2015
TITLE	THE COTTAGE EXISTING GROUND FLOOR PLAN & ELEVATIONS	JOB No. 469
SCALE	1 : 50 @ A1	DRAWN SW
Drawing Number 469 -101		Revision C