


- STANDARD NOTES
- 1.THIS DRAWING IS TO BE READ IN CONJUNCTION WITH ALL RELEVANT ARCHITECT'S AND ENGINEER'S DRAWINGS AND THE SPECIFICATIONS.
 - 2.THIS DRAWING SHOULD NOT BE SCALED.
 - 3.ALL DIMENSIONS ARE TO BE VERIFIED BY THE CONTRACTOR ON SITE.

- NOTES
1. ALL DIMENSIONS ARE IN MILLIMETERS UNLESS OTHERWISE STATED
 2. FOR STANDARD DETAILS REFER TO THE FOLLOWING FOUL AND SURFACE WATER STANDARD DETAIL PTC-BTF-002-004-006
 3. ALL DRAINAGE TO BE CONSTRUCTED IN ACCORDANCE WITH MANUFACTURERS RECOMMENDATIONS AND IN COMPLIANCE WITH BS752, BUILDING REGULATIONS 2010 APPROVED DOCUMENT H AND DESIGN AND CONSTRUCTION GUIDANCE FOR FOUL AND SURFACE WATER SEWERS OFFERED FOR ADOPTION AGREEMENTS UNDER THE CODE FOR ADOPTION AGREEMENTS FOR WATER AND SEWERAGE COMPANIES OPERATING WHOLLY OR MAINLY IN ENGLAND (DCG).

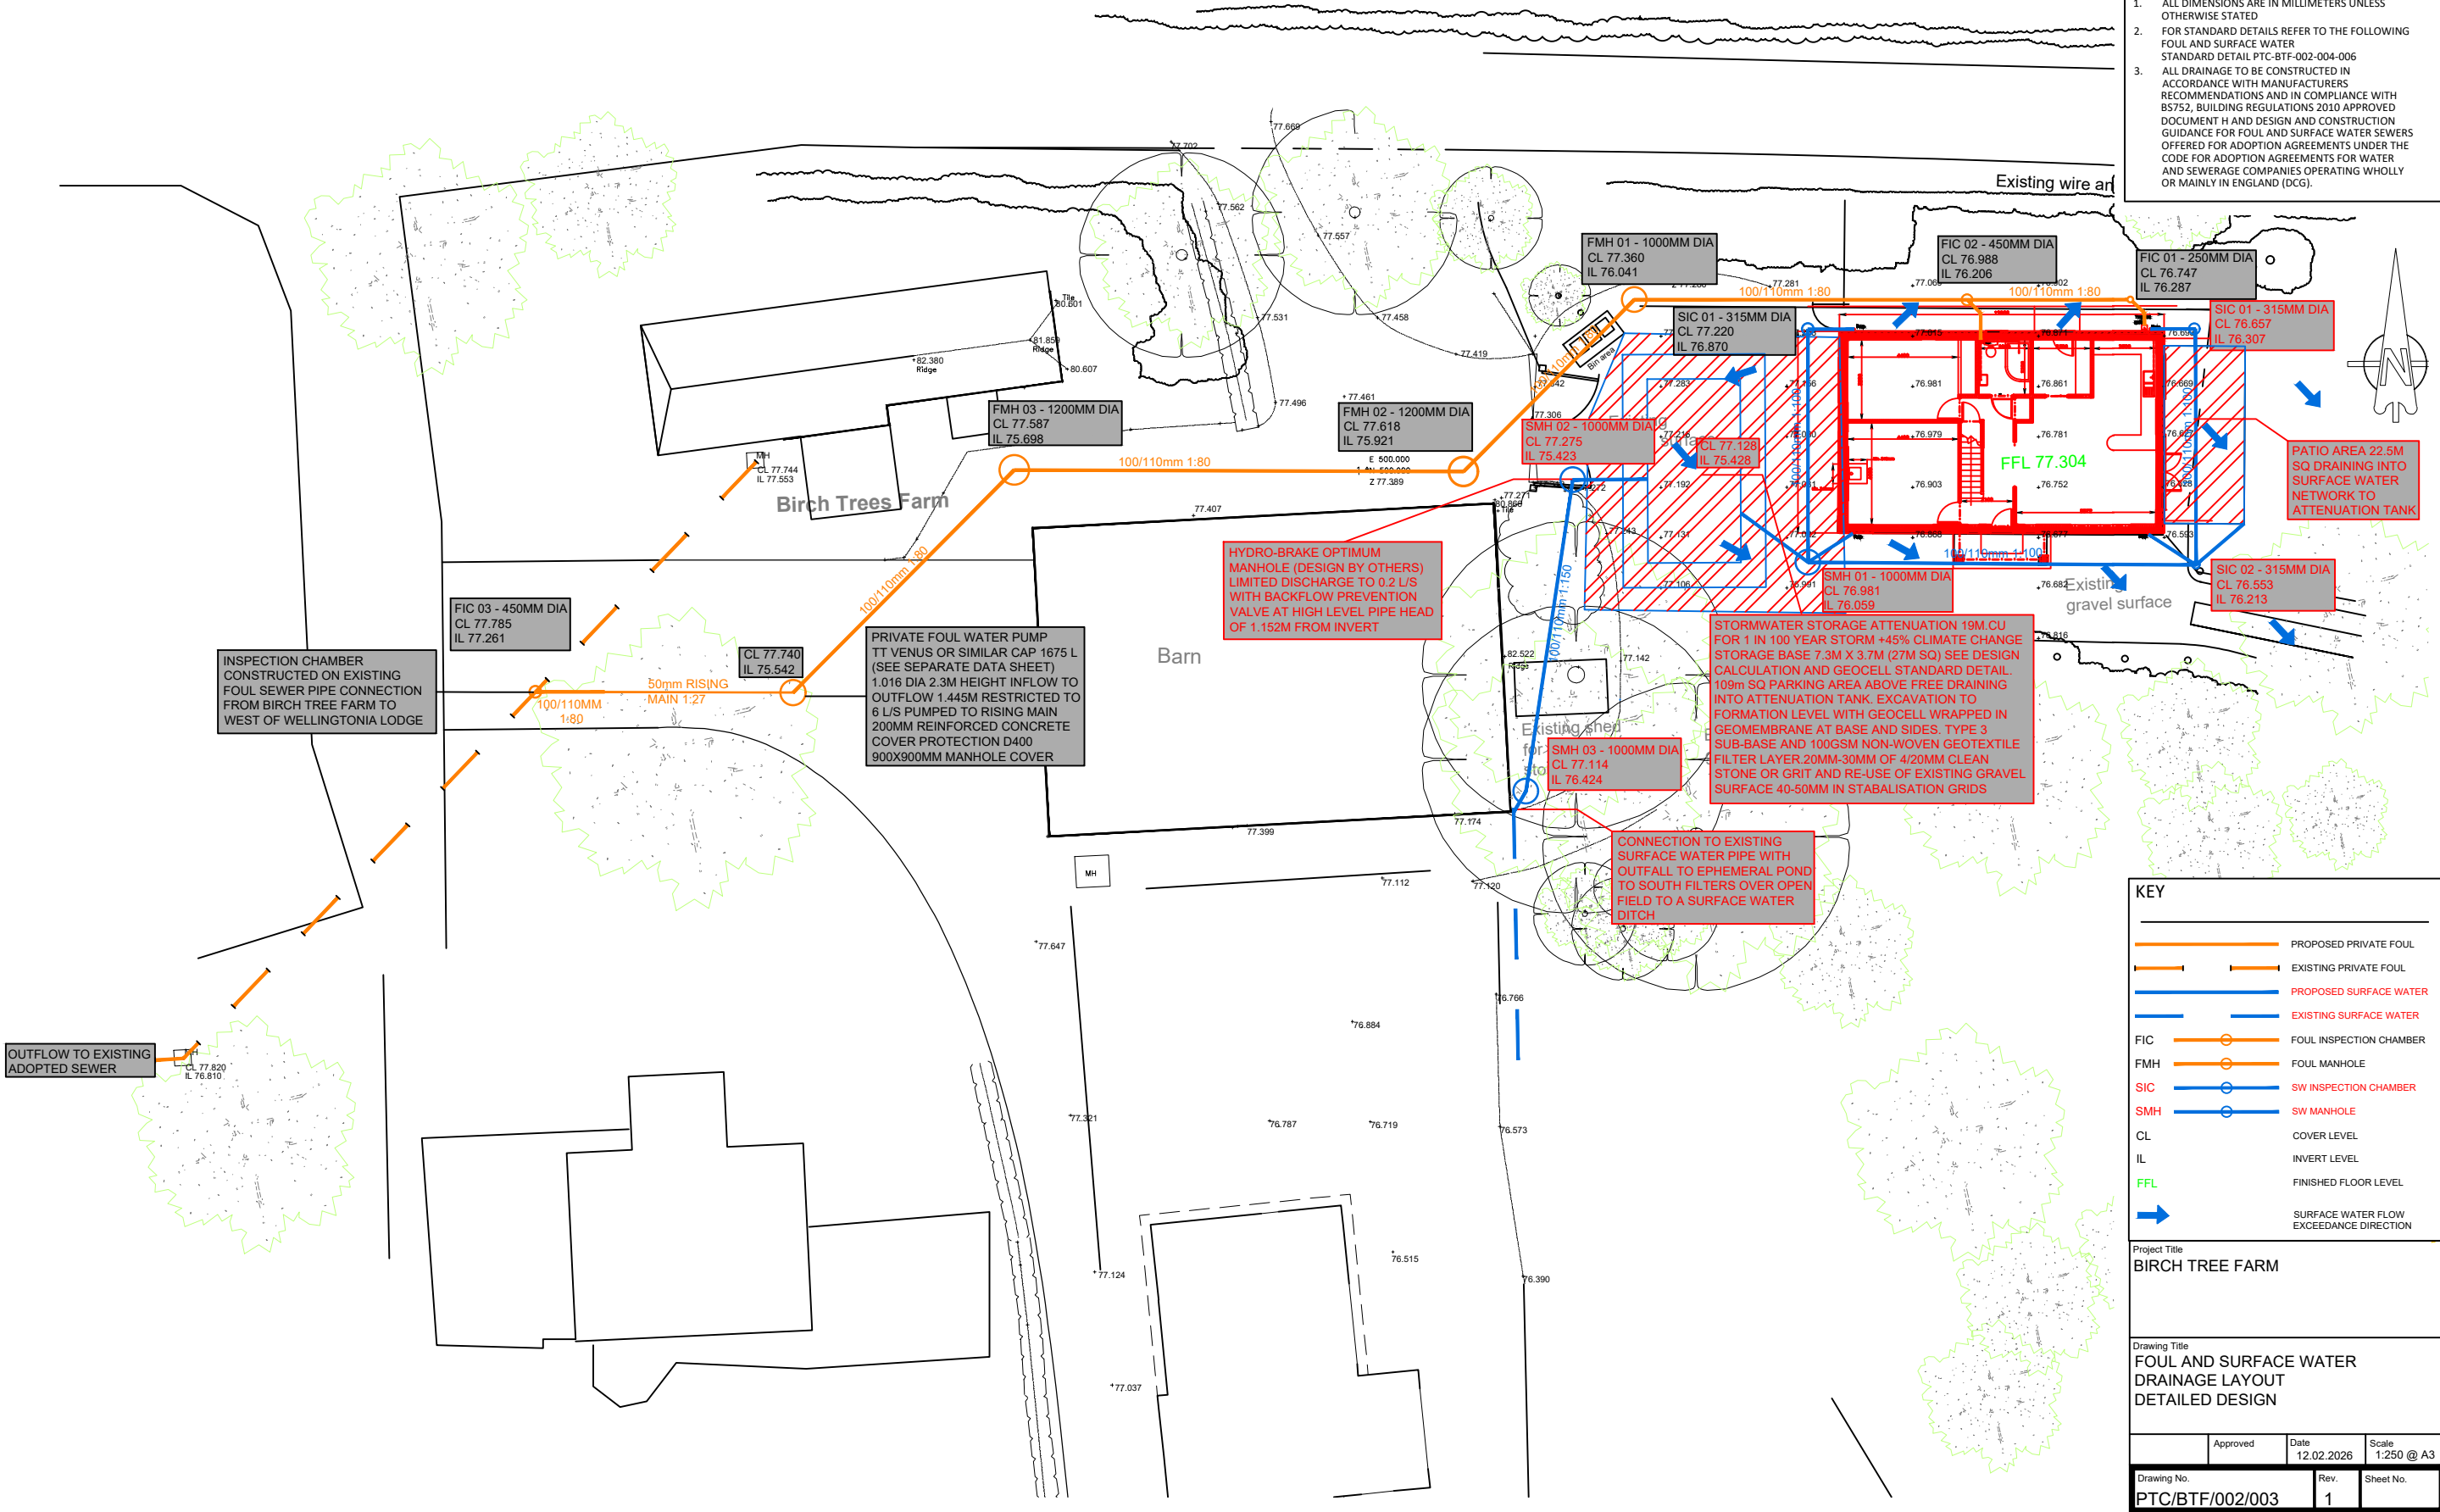

KEY	
	PROPOSED PRIVATE FOUL
	EXISTING PRIVATE FOUL
	PROPOSED SURFACE WATER
	EXISTING SURFACE WATER
	FOUL INSPECTION CHAMBER
	FOUL MANHOLE
	SW INSPECTION CHAMBER
	SW MANHOLE
CL	COVER LEVEL
IL	INVERT LEVEL
FFL	FINISHED FLOOR LEVEL
	SURFACE WATER FLOW EXCEEDANCE DIRECTION

Project Title BIRCH TREE FARM			
Drawing Title FOUL AND SURFACE WATER DRAINAGE LAYOUT DETAILED DESIGN			
Approved	Date 12.02.2026	Scale 1:250 @ A3	
Drawing No. PTC/BTF/002/003	Rev. 1	Sheet No.	