

Figured dimensions only are to be taken from this drawing. All dimensions are in millimeters unless otherwise stated. All dimensions shall be checked on site prior to works commencing.
Any discrepancies shall be reported to AV Architects.
All rights reserved. AV Architects Ltd. asserts its rights under the Copyright, Designs and Patents Act 1988 (Unless otherwise agreed in writing).

REV	DESCRIPTION	DATE	DRAWN BY
P1	DRAWN	20.02.25	JM
P2	SP LAYOUT REVISED TO MATCH SITE INSTALL	09.07.25	JM

LEGEND

SP Solar panels: for specification see the document 24001-PV DETAILS - REV B




1 ELEVATION
NORTH ELEVATION - APARTMENTS
SCALE 1: 100



2 ELEVATION
WEST ELEVATION - APARTMENTS
SCALE 1: 100



3 ELEVATION
SOUTH ELEVATION - APARTMENTS
SCALE 1: 100

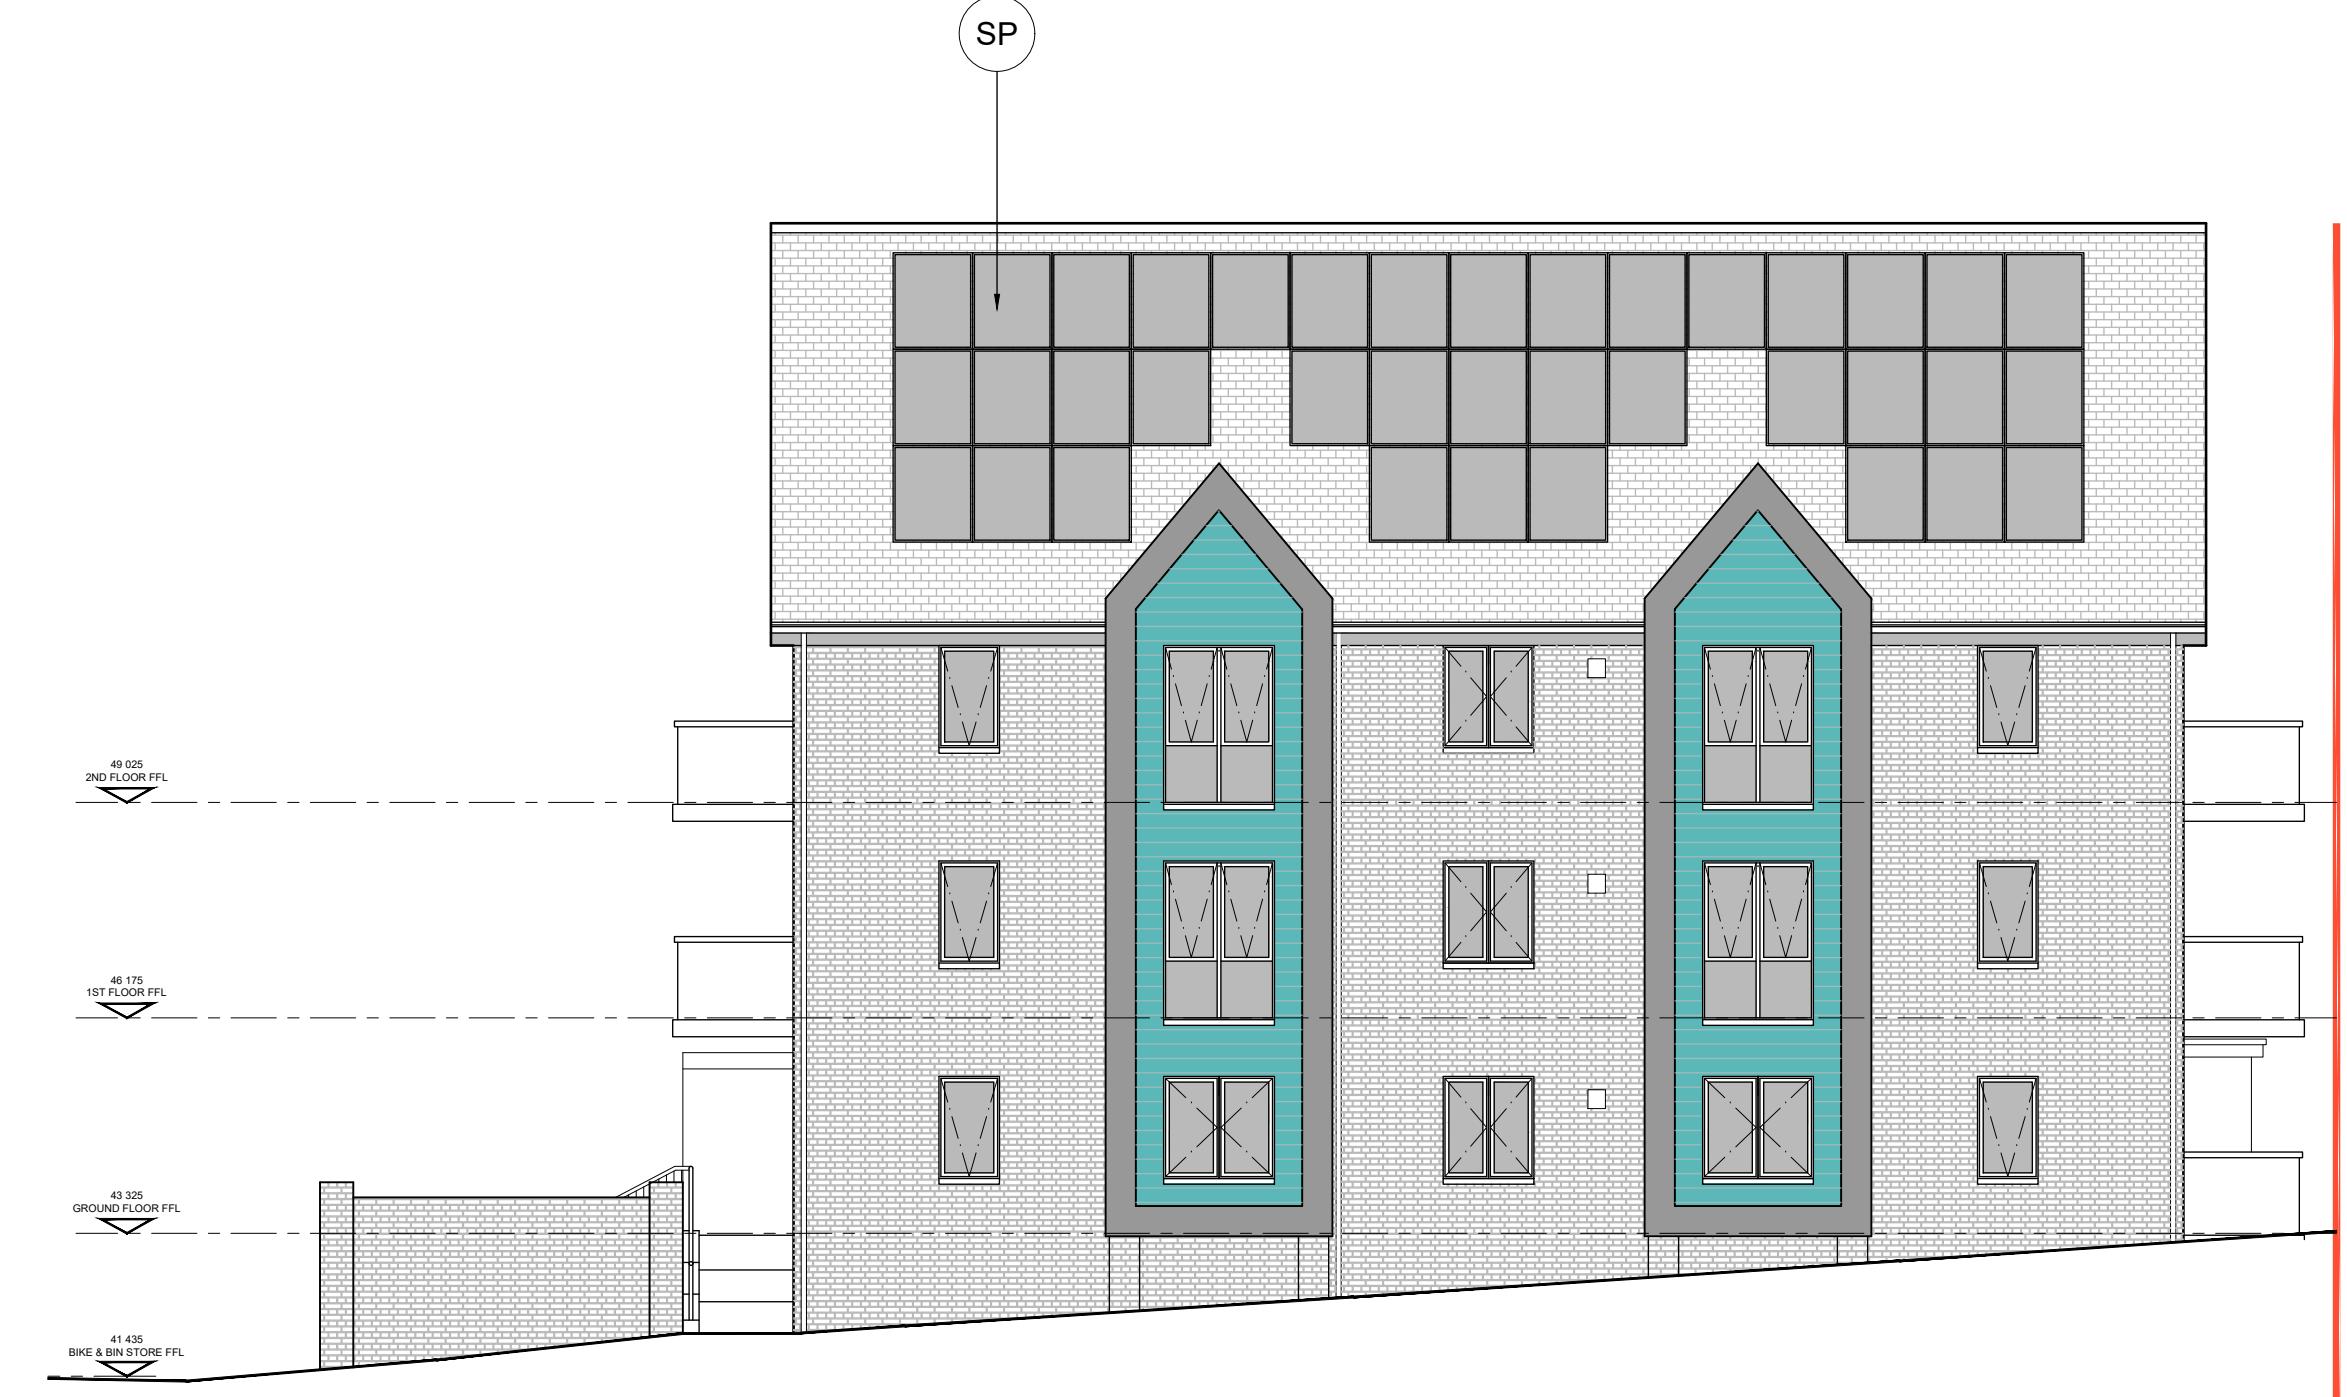

4 ELEVATION
EAST ELEVATION - APARTMENTS
SCALE 1: 100

SCALE
0m 1 2 5 10

PLANNING

Client

SYNTHETO

Project and Location

KEYMER TILE WORKS
KILN WOOD AVENUE, BURGESS HILL
RH15 0ZE

Drawing title

APARTMENTS - ELEVATIONS

Scale @ A1

1:100

24001-GEA-010

P2

Project number Category Dwg number Revision

AV Architects
51 St. Marys Road,
Tonbridge, Kent
TN9 2LE

Telephone 0 1732 366223
Email info@architectsav.co.uk
Website www.architectsav.co.uk

Cad reference

24001 - proposed.dwg