




Proposed Site Plan

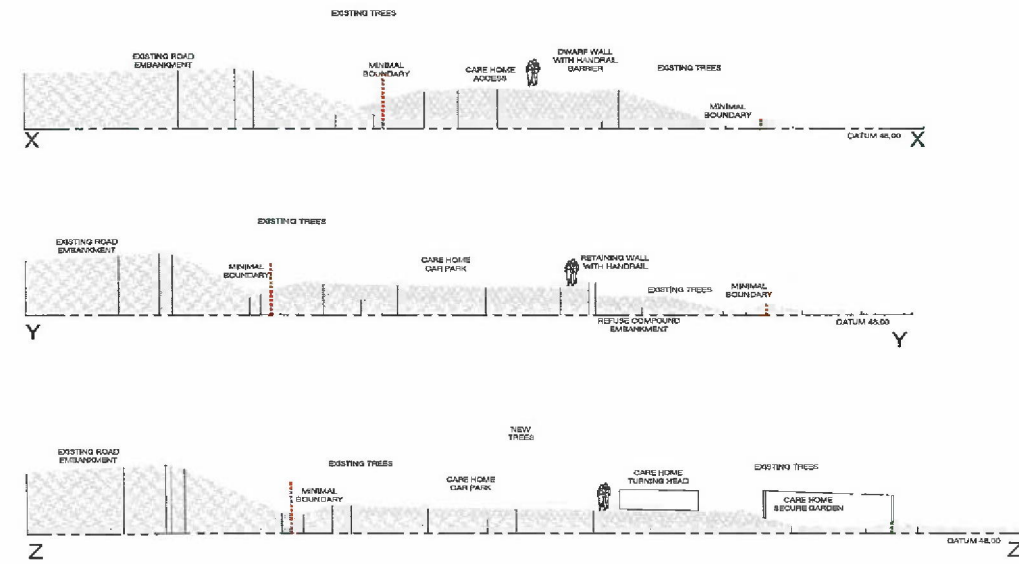

Proposed Site Sections

- KEY TO LANDSCAPING**
- Existing Vegetation to Remain
 - Proposed EH1 Hedgerow Mixture
 - Proposed EM3 Special General Purpose Meadow Mixture
 - Proposed EL1 Flowering Lawn Mixture
 - Proposed Amenity Lawn
 - Proposed Hedge Planting
 - Proposed Perennial Planting Mix
 - Proposed Vehicular Macadam
 - Proposed Pedestrian Macadam
 - Proposed Brushed Concrete
 - Proposed Resin Bound Gravel
 - Proposed Blister Tactile Paving
 - Proposed Keyblock Paving
 - Proposed Key Block
 - Proposed Tegula Paving
 - Proposed Site Boundary
 - Application Areas subject to Planning Application
 - Existing Trees
 - Existing Trees to be Removed
 - Dual electric vehicle charging point (EVCP)

SITE AREA
6,266m²
0.63ha / 1.5 acres

Rev	Notes	Date
F	Final plan submitted	12.08.2025
E	Final plan submitted	04.02.2025
D	Design cycle update	22.05.2024
C	EVCP updated & fire hydrant added as per drawing L213/01	19.05.2024
B	Trees shown to the boundary	13.01.2023
A	PLANNING SUBMIT	08.04.2023

HA
0113 880 5500
info@thehayassociates.co.uk
www.thehayassociates.co.uk

Client Boutique Care Homes
Project Land at Kings Way, Burgess Hill, RH15 0XP
Title Proposed Site Plan
Scale 1:250 @ A1
Date June 2023
Drawn by UI
Checked by MH
Project No. L213
Drawing No. PA01
Revision F
Status Planning