



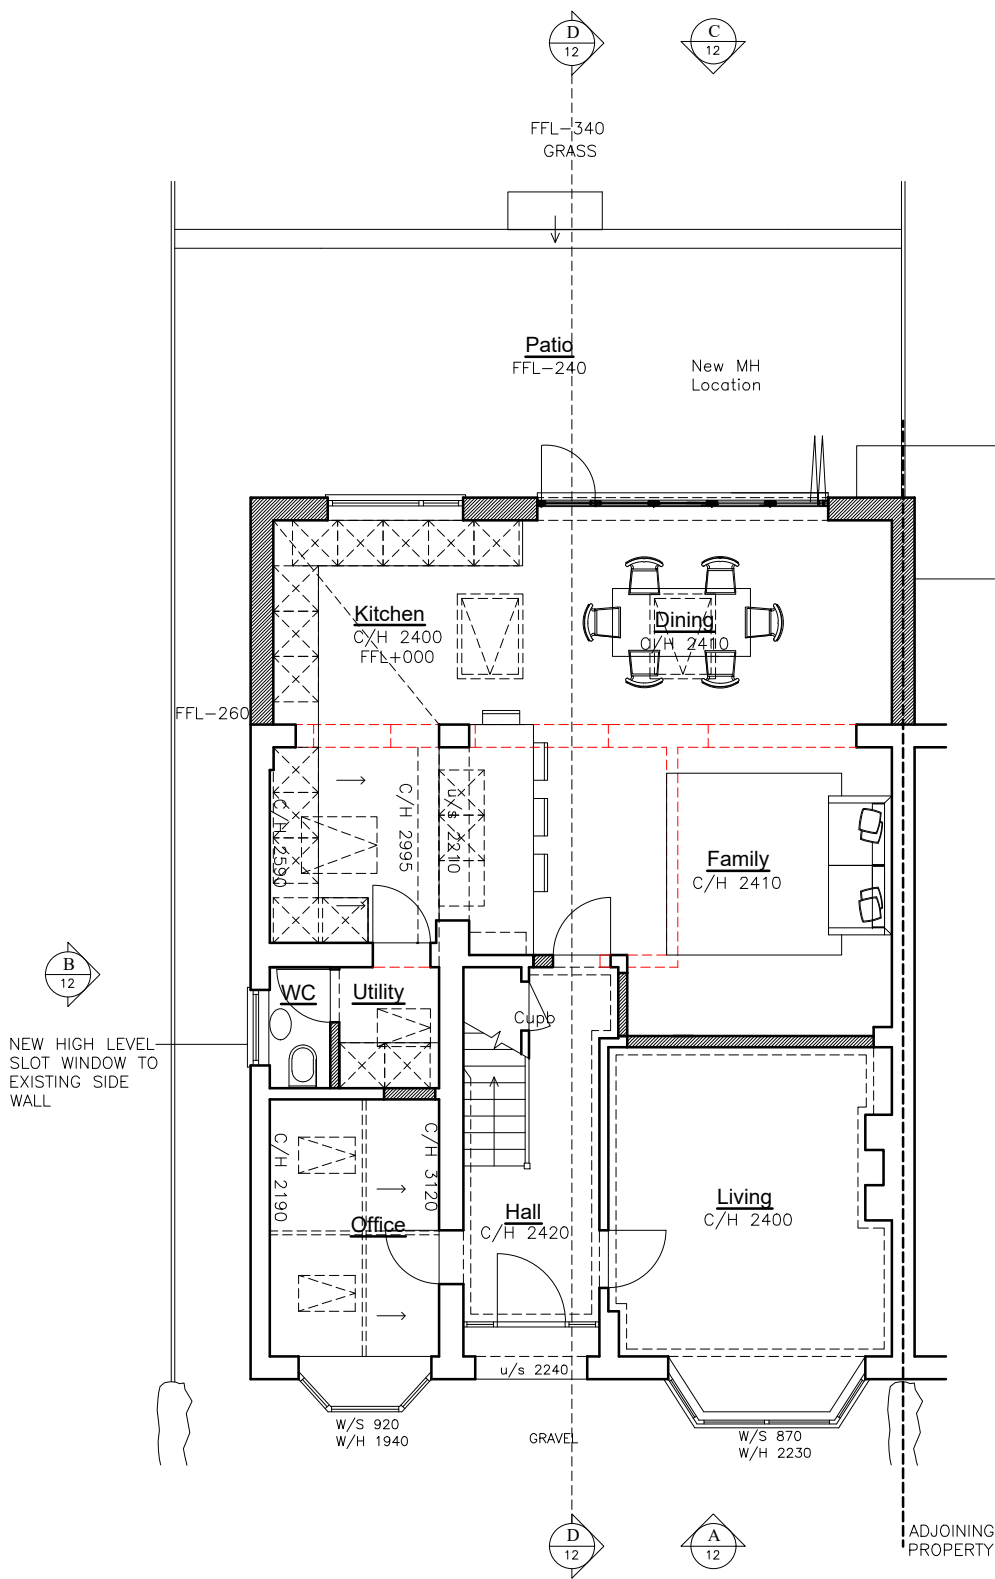

Proposed Ground Floor Plan

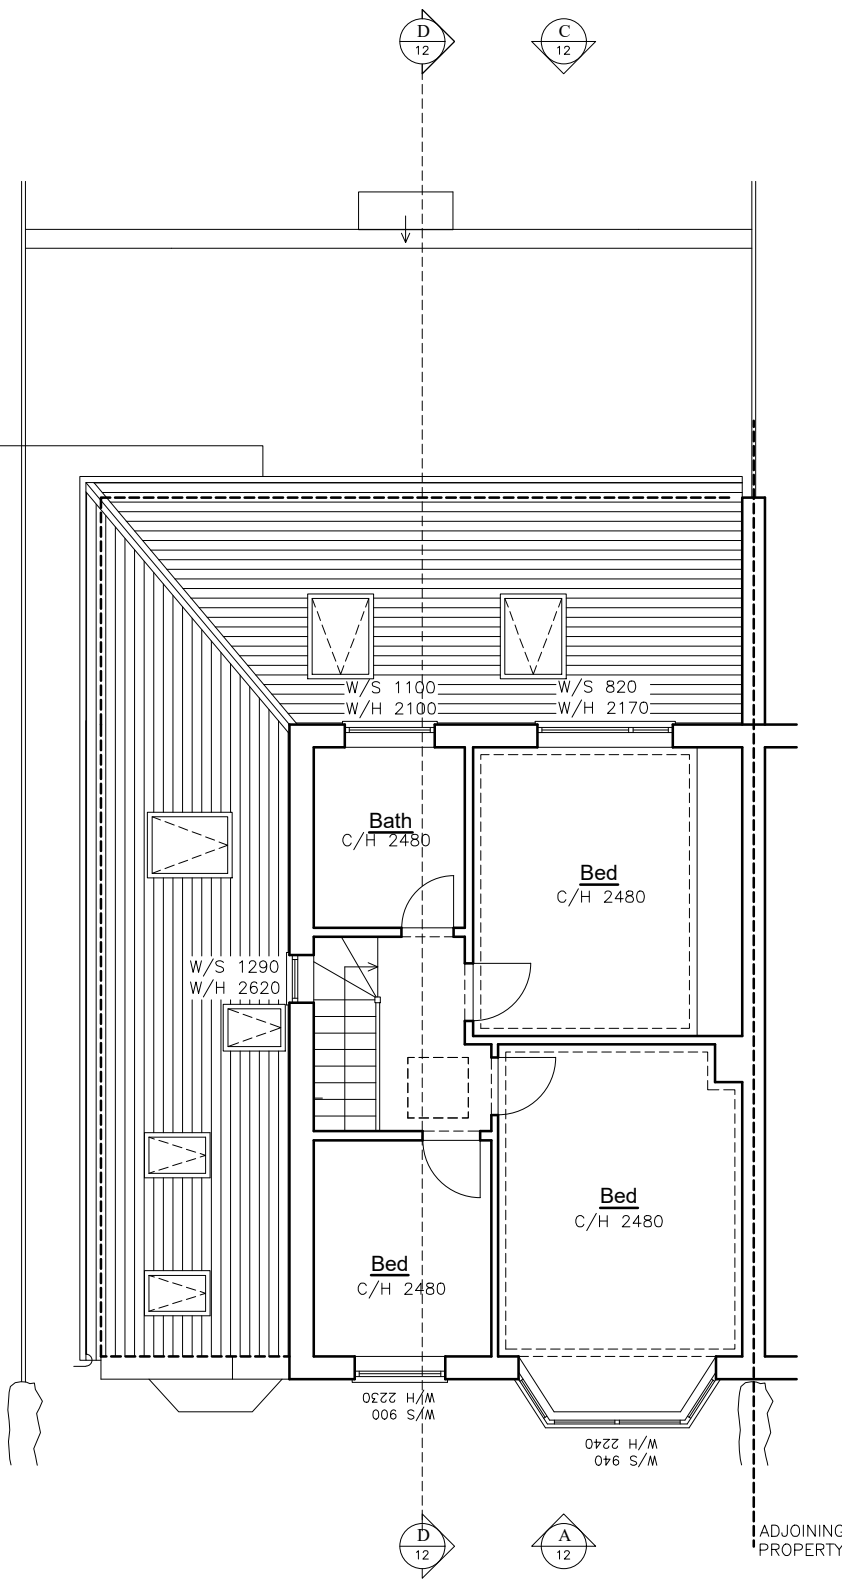

Proposed First Floor Plan

KEY:

- PROPOSED DEMOLITION
- PROPOSED NEW INTERNAL & EXTERNAL WALLS

N

PLANNING DRAWING

0 1 2 3 4m 1:100

REV B – REAR SINGLE STOREY EXTENSION TO JOIN PARTY WALL (ADJOINING PROPERTY TO HAVE SIMILAR EXTENSION. ROOF RIDGE TO BE EXTENDED TO PARTY WALL 05/08/25

REV A – LOFT CONVERSION REMOVED FROM PROPOSED PLANNING DRAWINGS 08.08.24

SARAH BREEZE RIBA

Client

Emily & Martin Greene

Project

1 Newlands Close
Hassocks
West Sussex BN6 8BG

Title

Proposed Ground & First Floor Plans

<i>Drawn by</i>	SB	<i>Checked by</i>	EG&MG
<i>Scale</i>	A3 @ 1:100	<i>Date</i>	16.06.24
<i>Project no.</i>	<i>Dwg. no.</i>	<i>Revision</i>	<i>Prelim.</i>
BA185	10	B	