





Proposed Roof Plan

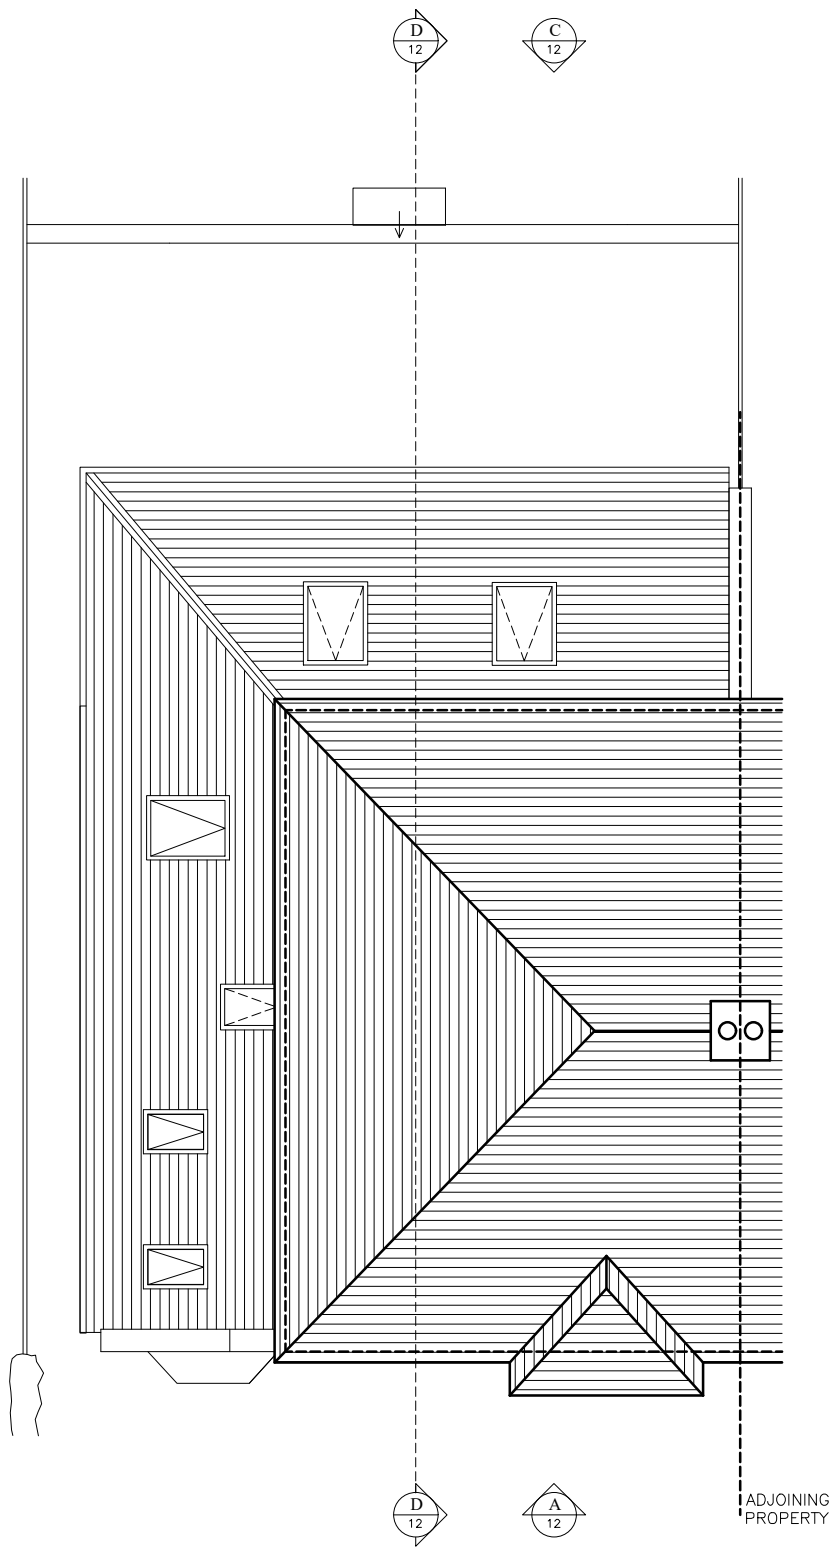

PLANNING DRAWING

 

REV B – REAR SINGLE STOREY EXTENSION TO JOIN PARTY WALL (ADJOINING PROPERTY TO HAVE SIMILAR EXTENSION. ROOF RIDGE TO BE EXTENDED TO PARTY WALL 05/08/25
REV A – LOFT CONVERSION REMOVED FROM PROPOSED PLANNING DRAWINGS 08.08.24

SARAH BREEZE RIBA

Client
Emily & Martin Greene

Project
1 Newlands Close
Hassocks
West Sussex BN6 8BG

Title
Proposed Second Floor &
Roof Plan

<i>Drawn by</i> SB	<i>Checked by</i> EG&MG
-----------------------	----------------------------

<i>Scale</i> A3 @ 1:100	<i>Date</i> 16.06.24
----------------------------	-------------------------

<i>Project no.</i>	<i>Dwg. no.</i>	<i>Revision</i>	<i>Prelim.</i>
BA185	11	B	