



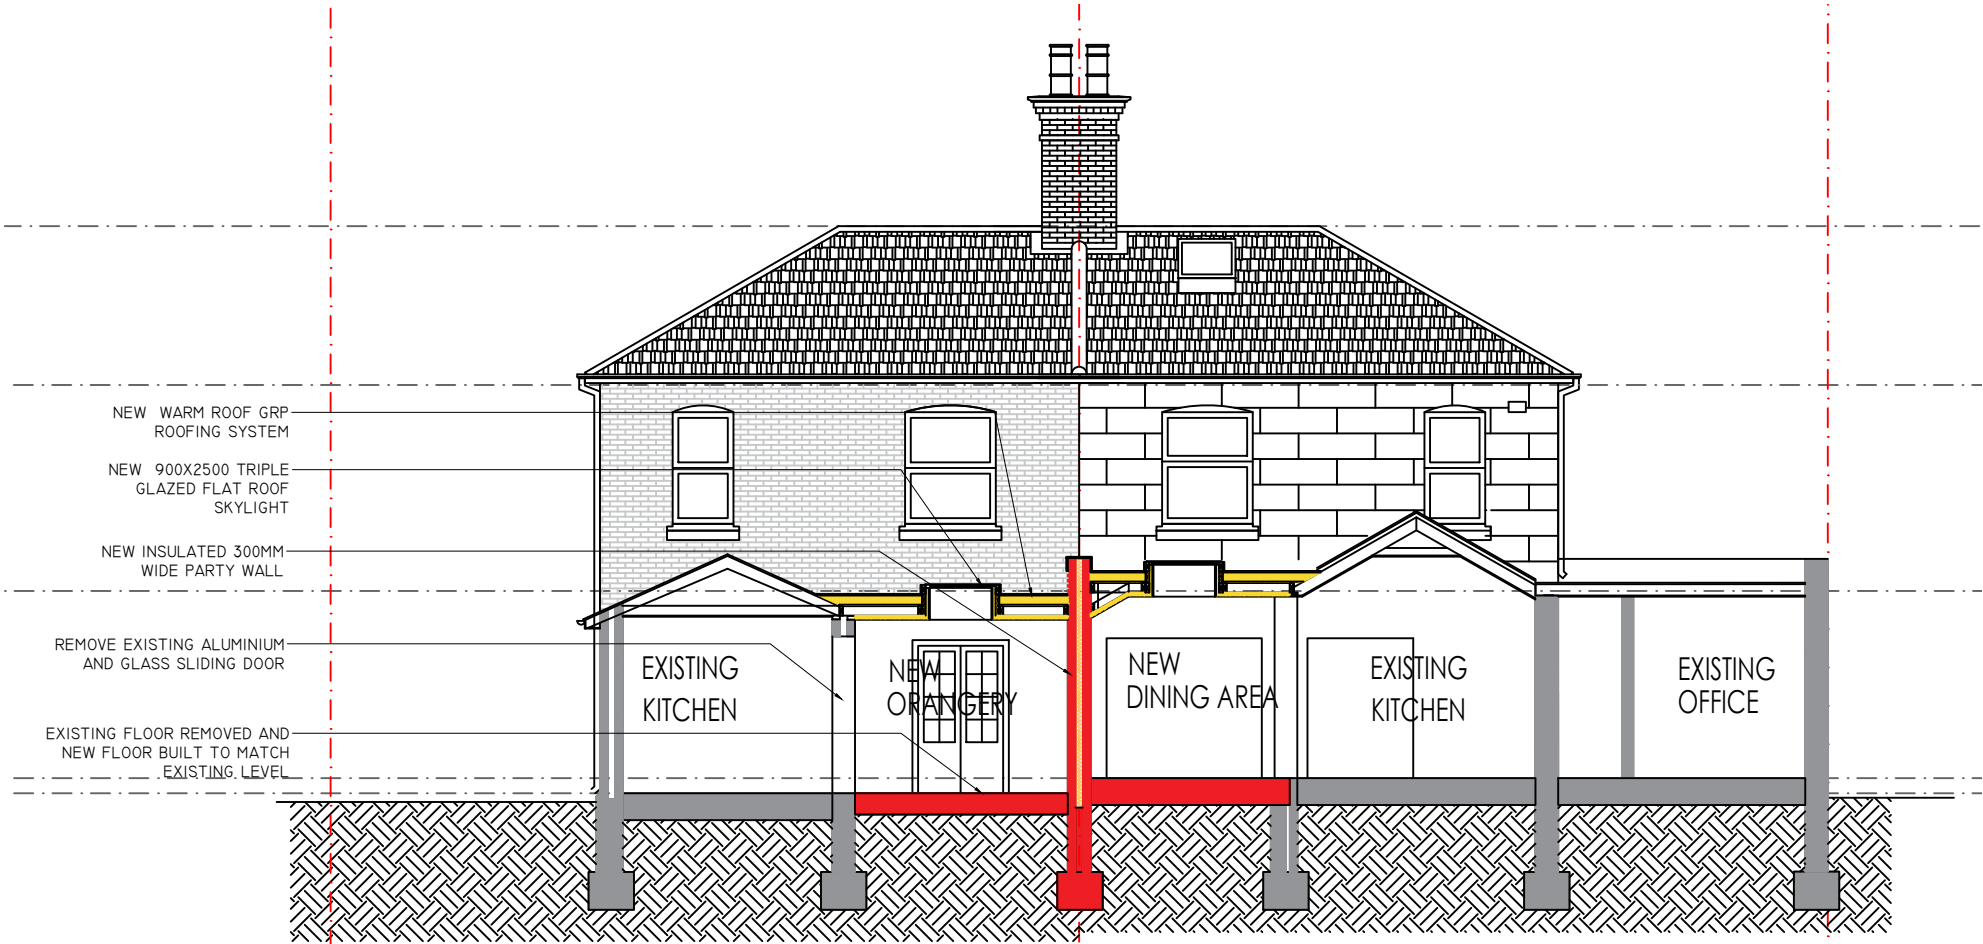

PROPOSED SECTION A-A

127 LOWER CHURCH ROAD

125 LOWER CHURCH ROAD

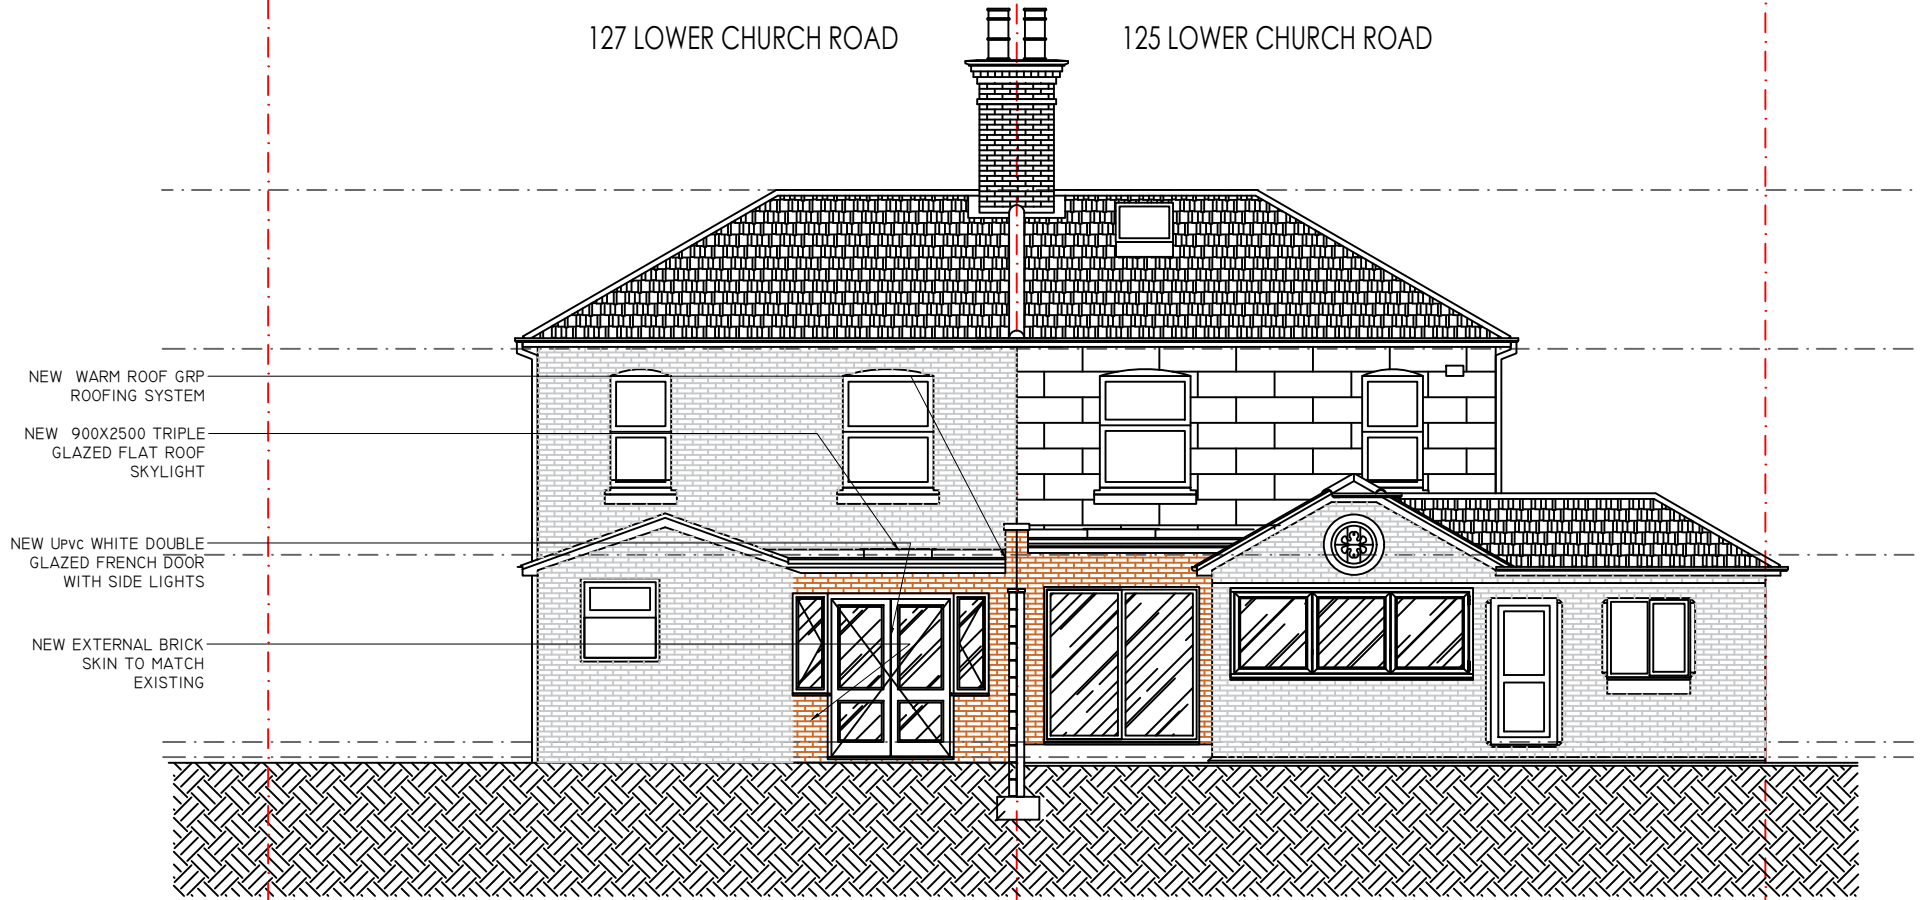

PROPOSED SOUTH ELEVATION -

THIS DRAWING IS COPYRIGHT AND MUST NOT BE REISSUED, LOANED OR COPIED WITHOUT THE WRITTEN CONSENT OF PAUL WILLIAMS.

ALL DIMENSIONS MUST BE CHECKED ON SITE BEFORE PROCEEDING AND ANY DISCREPANCIES NOTIFIED IMMEDIATELY.

ALL SETTING OUT ON SITE IS THE RESPONSIBILITY OF THE CONTRACTOR

Notes:

Rev:	Date:	Amendment:
------	-------	------------

DESIGNER
Paul Williams
BSc Hons Building Surveying

42 Mill Green Road
Haywards Heath
West Sussex
RH16 1XQ

0773 245 1708
paulwilliams@reborn.com

Client:
Robin and Sue Bell

Project:
New Rear Extension at
127 Lower Church Road, Burgess Hill, RH15

Title:
PROPOSED SECTION AND SOUTH
ELEVATION

Drawn by: PRW Date: OCT 2020

Checked by: - Drg. No.: PL 005

Scale @ A3: 1:100 Rev: