




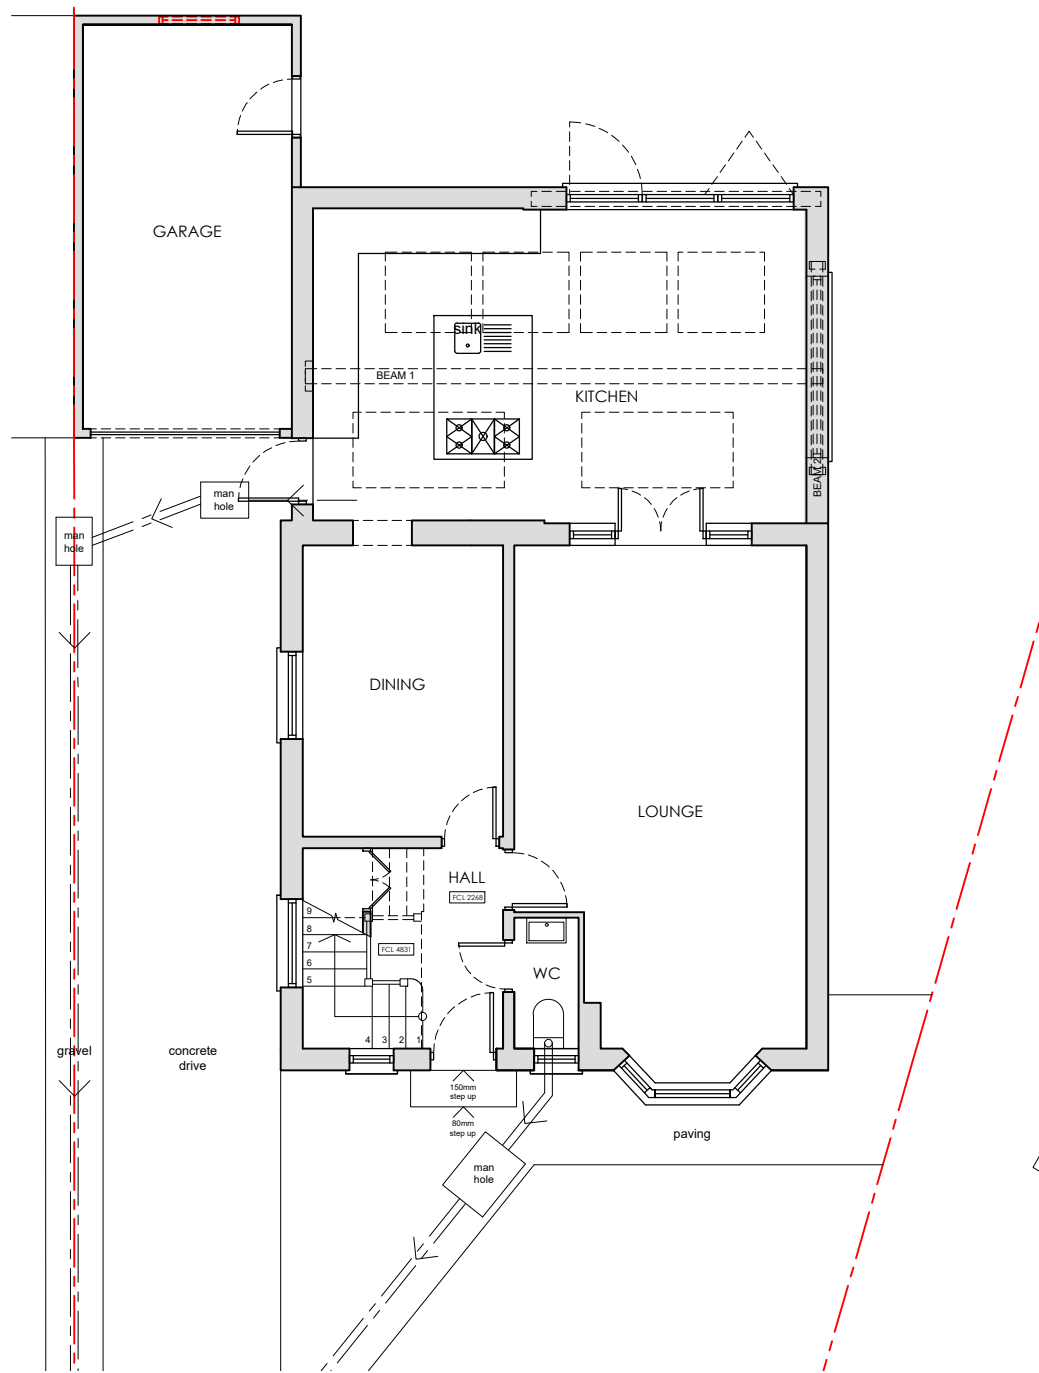


1 EXISTING GROUND FLOOR PLAN
SCALE 1:100

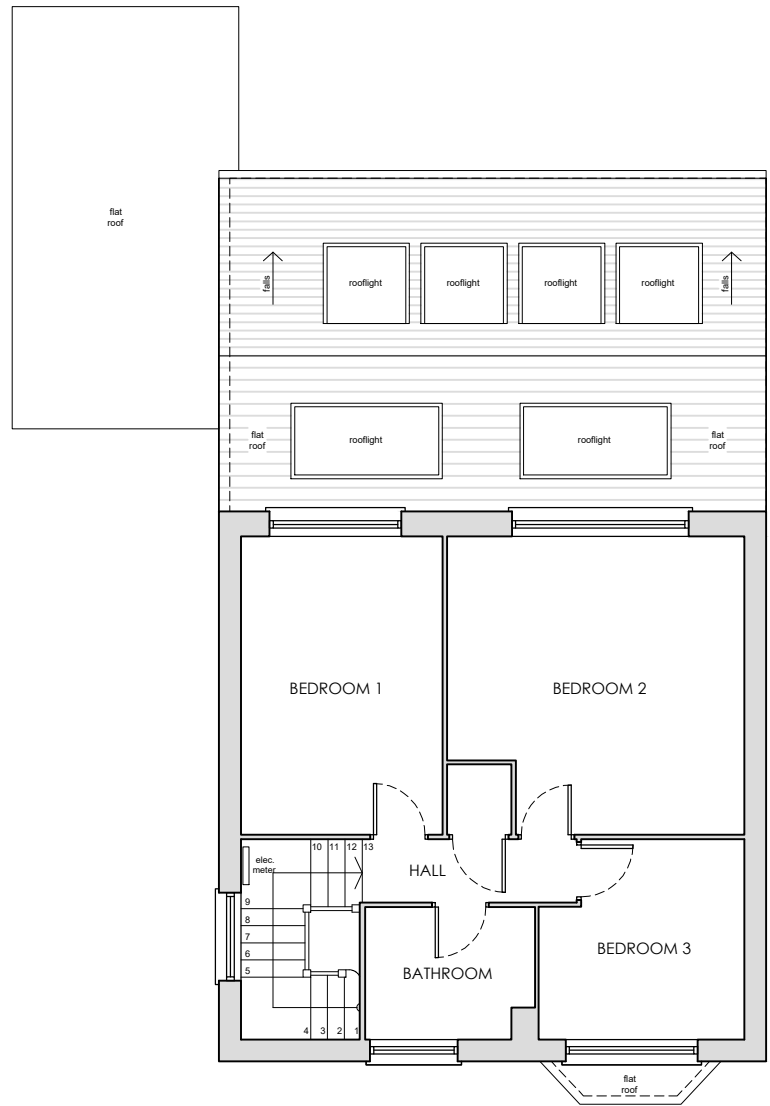

2 EXISTING FIRST FLOOR PLAN
SCALE 1:100

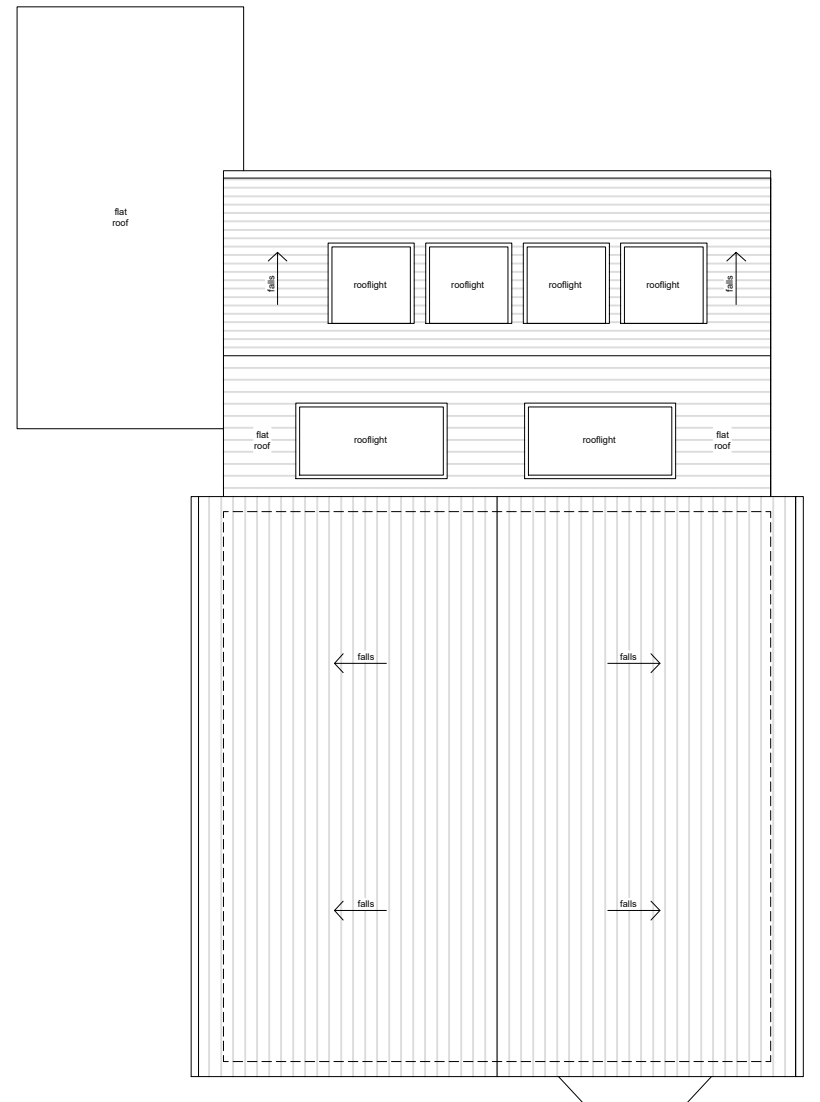

3 EXISTING ROOF PLAN
SCALE 1:100

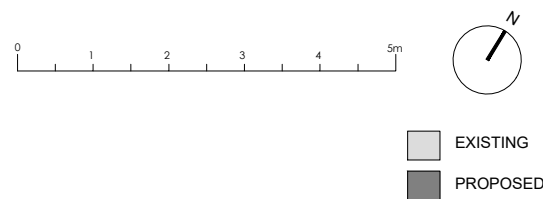

REVISIONS

STATUS		PROJECT	
EXISTING		7 BYLANES CRESCENT, CUCKFIELD	
		TITLE	
		EXISTING FLOOR PLANS	
SCALE	DATE	DRAWING NUMBER	REV
1:100	2025.03.07	002	*

VICTORIA MUSTARD ARCHITECT
135 Crawley Down Road, Felbridge, East Grinstead RH19 2PS
Mob 07779 245 093 vicki@victoriarmustardarchitects.com