


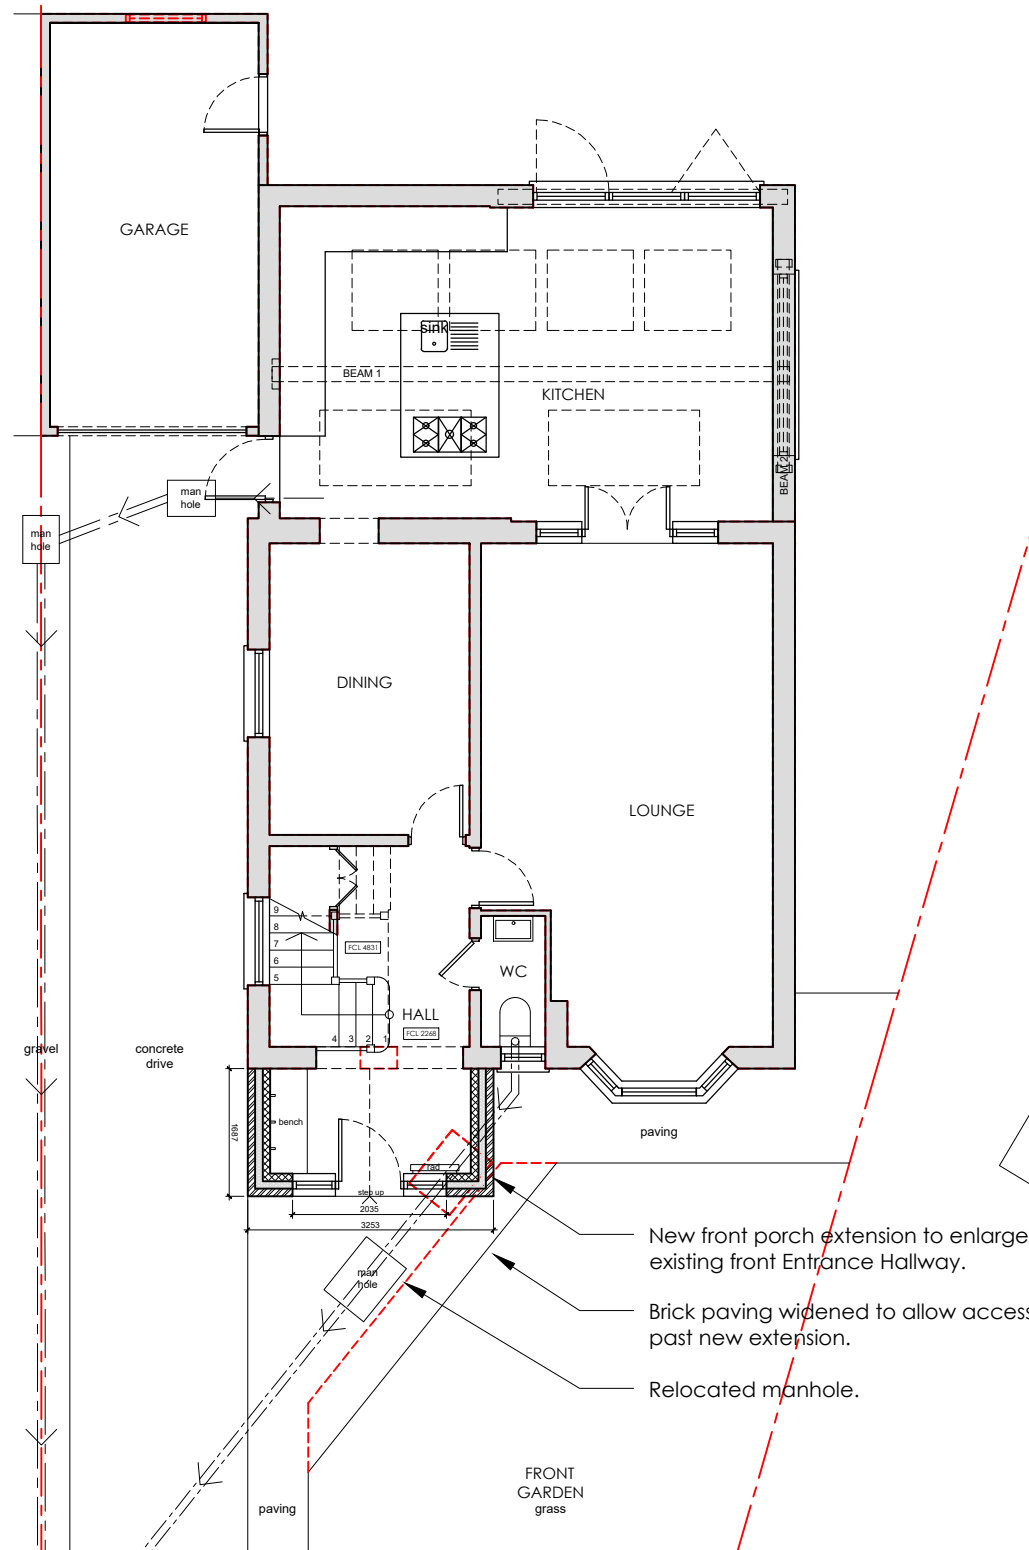

1 PROPOSED GROUND FLOOR PLAN
SCALE 1:100



2 PROPOSED FIRST FLOOR PLAN
SCALE 1:100



3 PROPOSED ROOF PLAN
SCALE 1:100



EXISTING

REVISIONS

STATUS
PROPOSED 7 BYLANES CRESCENT, CUCKFIELD

PROJECT

TITLE

PROPOSED PLANS

SCALE
1:100

DATE
2025.03.07

DRAWING NUMBER
101

REV
*

VICTORIA MUSTARD ARCHITECT

135 Crawley Down Road, Felbridge, East Grinstead RH19 2PS
Mob 07779 245 093 vicki@victoriarmustardarchitects.com