

In addition to these notes, reference shall be made to the specification of works and the relevant Architect's and Specialist's drawings and specifications. The Contractor is responsible for verifying all site dimensions before commencing work.

All dimensions are in millimetres unless noted otherwise.


This drawing has been produced electronically and may have been photo reduced or otherwise altered. Dimensions and details are to be taken from the original drawing. Work only to be reported to the engineer immediately.

Levels are in metres unless noted otherwise to Ordnance Survey datum. The Contractor is responsible for the stability of the building whilst the works are in progress.

NOTES


- THIS DRAWING IS BASED ON DRAWING NO.312-SP03 BY DANIEL HARRIS ARCHITECTS.
- THIS DRAWING IS TO BE READ IN CONJUNCTION WITH THE FOLLOWING DRAWING:
63880/10 DRAINAGE LAYOUT SHEET 1 OF 2
63880/11 DRAINAGE LAYOUT SHEET 2 OF 2
63880/13 DRAINAGE DETAILS SHEET 2 OF 2
- CONTRACTOR IS TO TAKE NECESSARY PRECAUTIONS TO ENSURE THAT TRENCHES ARE KEPT CLEAR OF GROUND WATER DURING CONSTRUCTION.
- ALL DRAINAGE WORKS TO BE CARRIED OUT IN ACCORDANCE WITH "SEWERS FOR ADOPTION" 7TH EDITION.
- ALL ADOPTED PIPEWORK TO BE 100% VITRIFIED CLAY UNLESS NOTED OTHERWISE.
- ALL PIPEWORK THROUGH WALLS TO BE IN ACCORDANCE WITH THE BUILDING REGULATIONS.
- ALL PIPEWORK UNDER ROADS WITH LESS THAN 900MM COVER TO HAVE 150MM CONCRETE SURROUND.
- MINIMUM GRADIENT TO DRAINS TO BE 1:80 FOR 1100 OR 1100 FW AND 1:100 FOR 1100 SW.
- POSITIONS OF MANHOLES SHOWN ON THIS DRAWING ARE INDICATIVE ONLY. ACTUAL LOCATIONS TO BE FINALIZED ON SITE.
- PROVIDE CONCRETE LINTELS OVER OPENINGS WHERE PIPES PASS THROUGH WALLS. ALLOW FOR 150MM CLEARANCE ALL ROUND PIPE.

PRELIMINARY

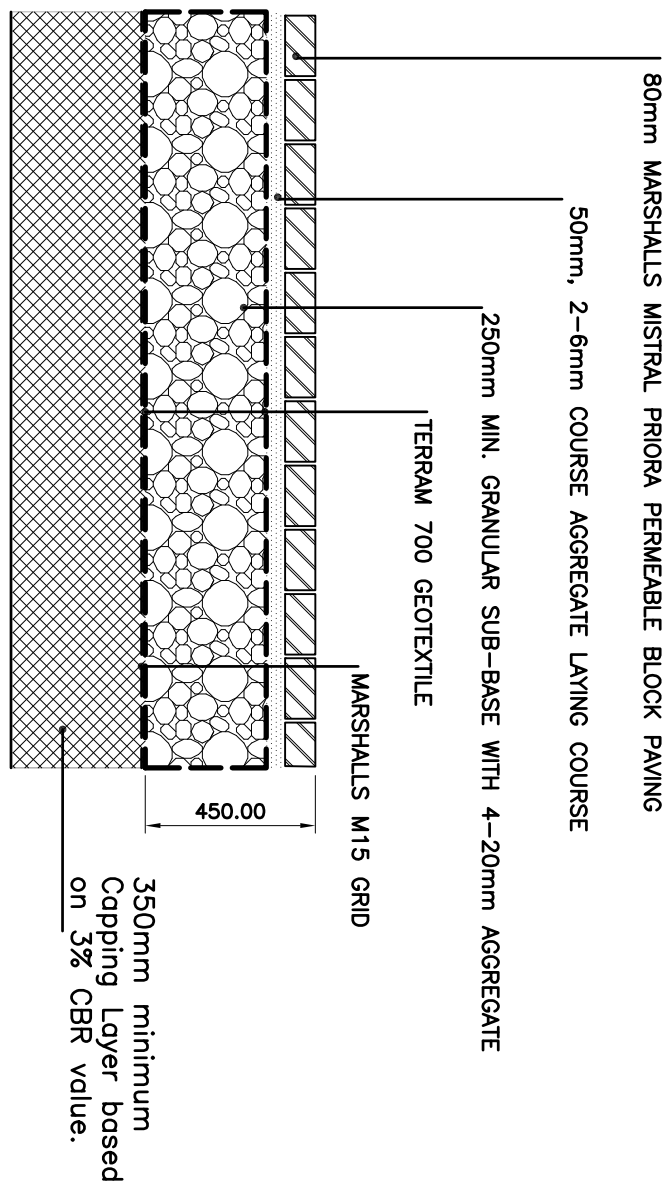

PERMEABLE BLOCK PAVING PARKING BAY AND DRIVEWAY CONSTRUCTION DETAIL

SCALE 1:20

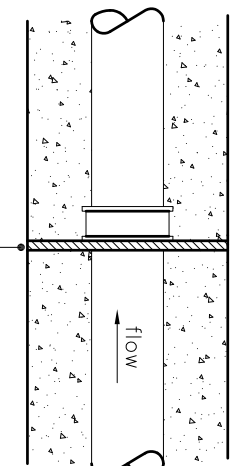


FLEXIBLE JOINT DETAIL

For Sleeved Pipes

TYPICAL PIPE JOINTING DETAIL

SCALE 1:20

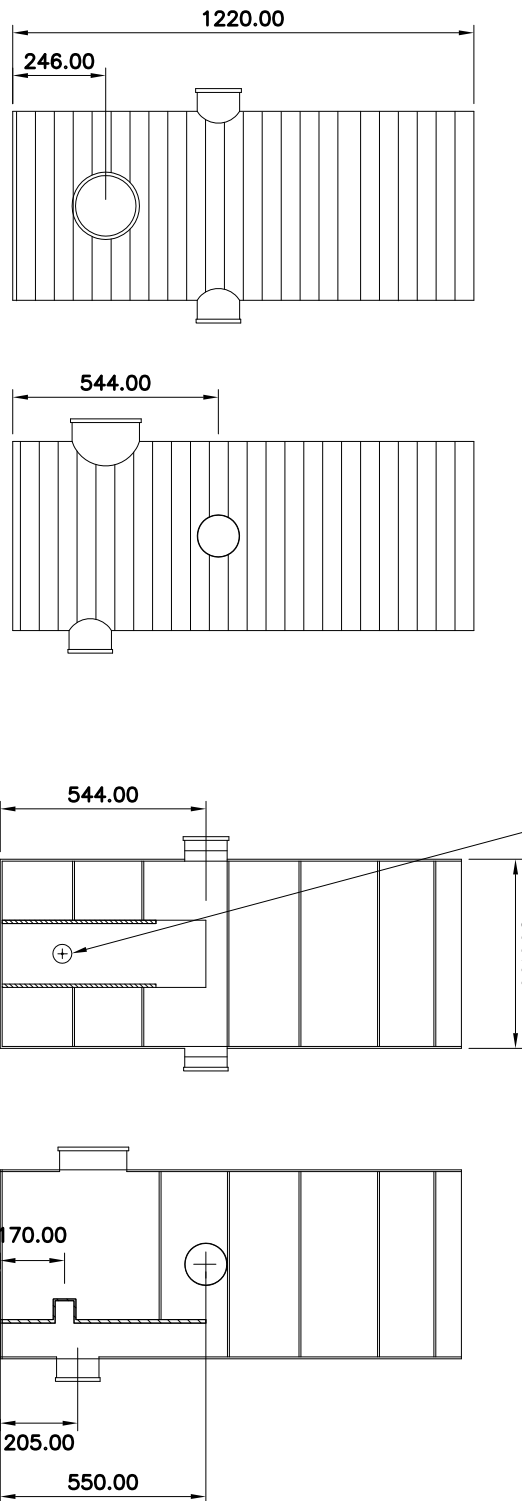

ELEVATION SECTION FLOW CONTROL MANHOLE

PERMEABLE PAVING ACCESS ROAD CONSTRUCTION TO DETAIL

TO PROTECT THE WATERPROOF TULEX GEOMEMBRANE DURING BACKFILLING OPERATION, OVERLAY THE TOP AND PROTECT THE TULEX GEOMEMBRANE WITH 100 mm LAPPED JOINTS (AS SUPPLIED BY ALDERBURN LIMITED).

BACKFILL ABOVE THE VERSA VOID MODULAR TANK UNIT FOR 100 mm THICKNESS USING EITHER COARSE SAND OR CLASS 100 GRANULAR SUB-BASE (AS SPECIFIED BY THE SITE ENGINEER).


ESS VERSA VOID MODULAR UNIT (500 mm LONG x 500 mm DEEP x 500 mm HIGH) TO BE INTERLOCKED IN ACCORDANCE WITH ESS SPECIFICATION (SUPPLIED BY ALDERBURN LIMITED).

ESS VERSA VOID MODULAR UNIT TO BE WRAPPED WITH TULEX IMPERMEABLE GEOMEMBRANE WITH 100 mm LAPPED JOINTS (AS SPECIFIED BY ALDERBURN LIMITED).

OUTLET PIPE WITH CLASS 5 BEDDING - 100 mm CONCRETE BASE - FLOW WITH NO UNDULATIONS.


ESS VERSA VOID STORAGE TANK UNDER LANDSCAPED AREA

SCALE 1:20

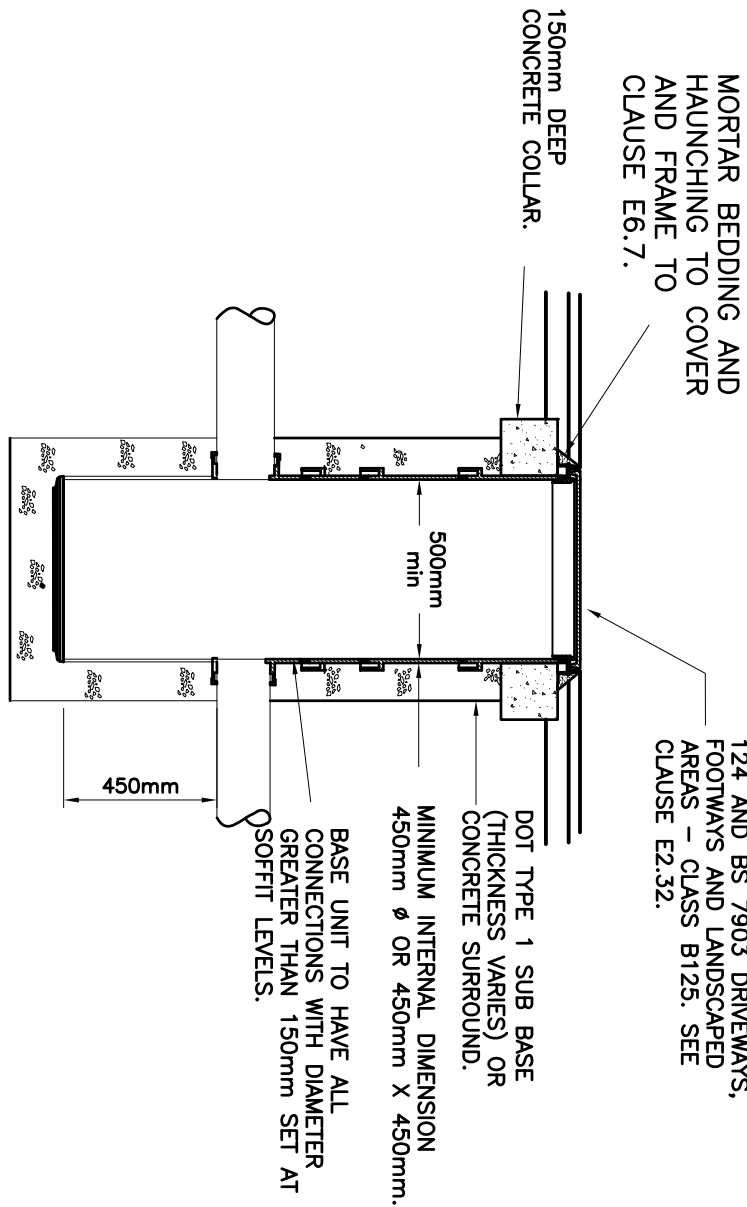


TYPE 3A-600P POLYPROPYLENE SILT TRAP INSPECTION CHAMBER.

SCALE 1:20

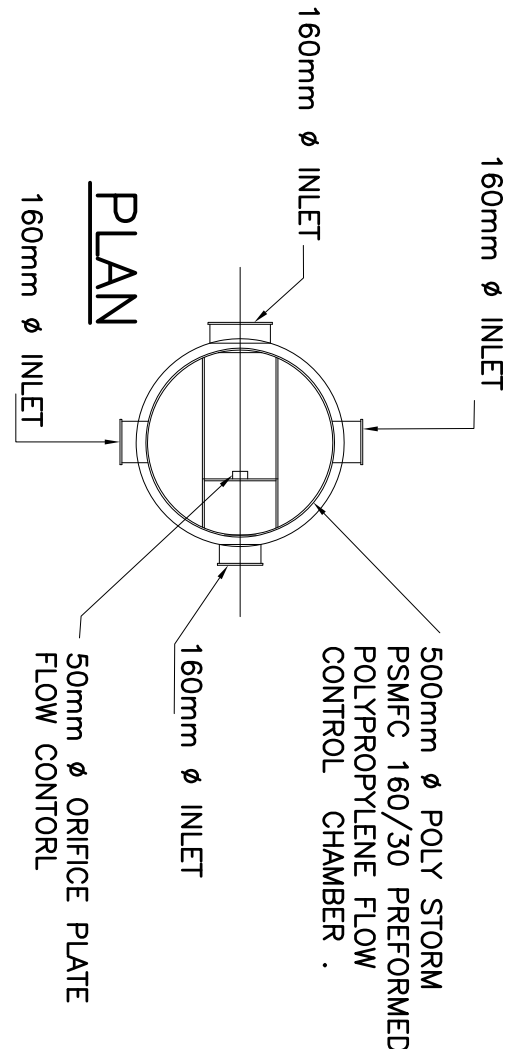

PLAN

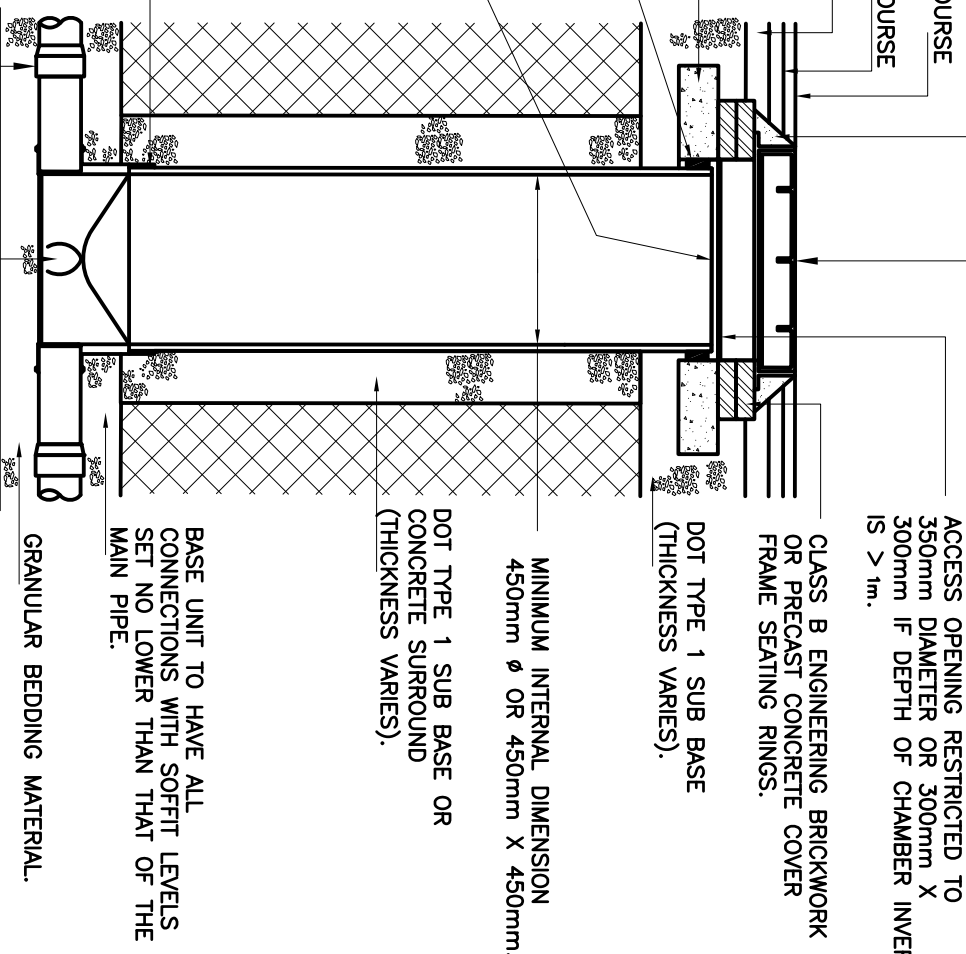


SECTION

TYPE 3 - 450P POLYPROPYLENE INSPECTION CHAMBER (MAX. DEPTH 3.0M TO PIPE SOFFIT).


SCALE 1:20

NOTE: PLASTIC CHAMBERS AND RING SHALL COMPLY WITH BS EN 13598-1 AND BS EN 13598-2 OR HAVE EQUIVALENT INDEPENDENT APPROVAL.

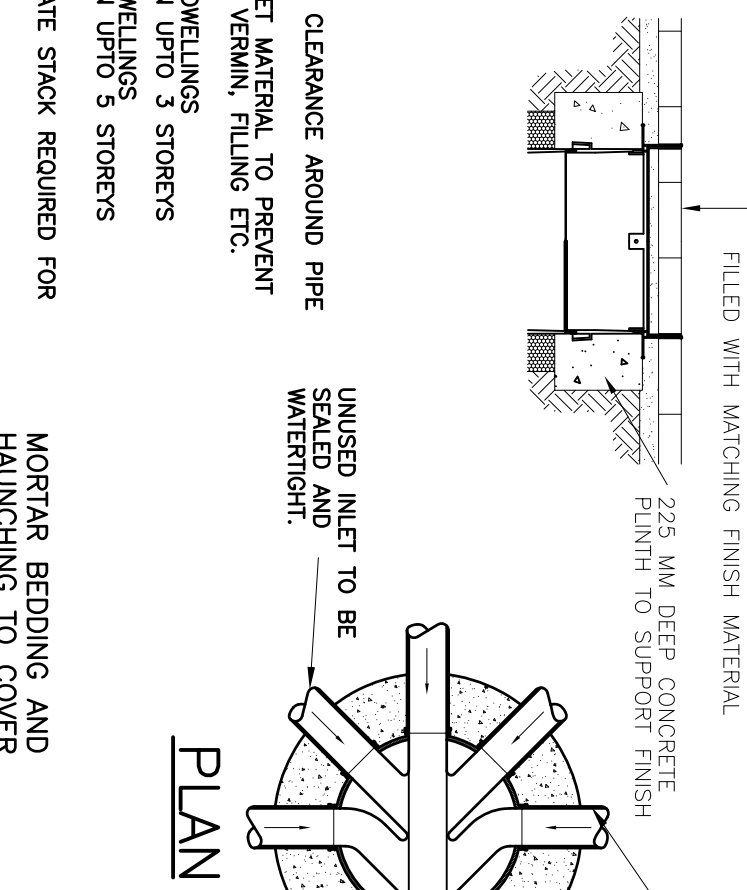


PLAN

MANHOLE COVER TO SUIT BS EN 124 LOADING. HIGHWAYS - CLASS D400 600 MM CLEAR OPENING.

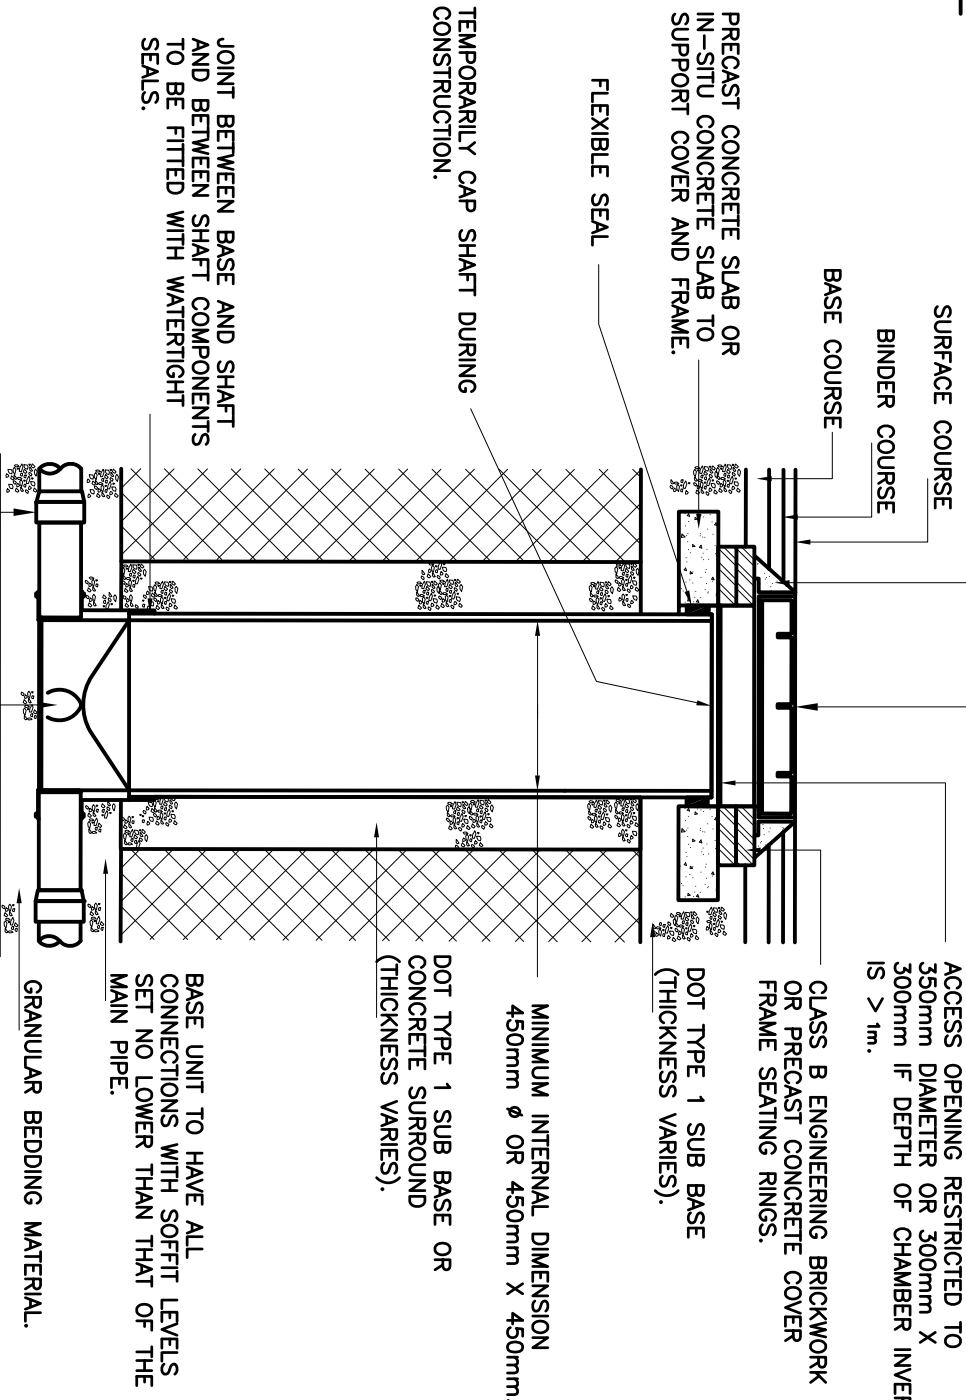


SECTION

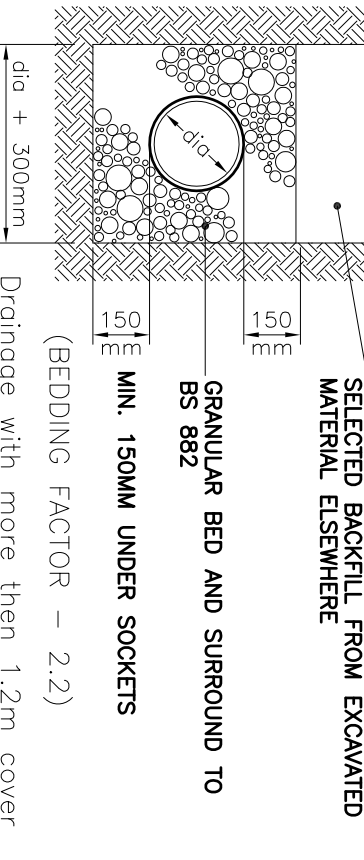



TYPICAL RAIN WATER DOWNPIPE DETAIL

SCALE 1:20

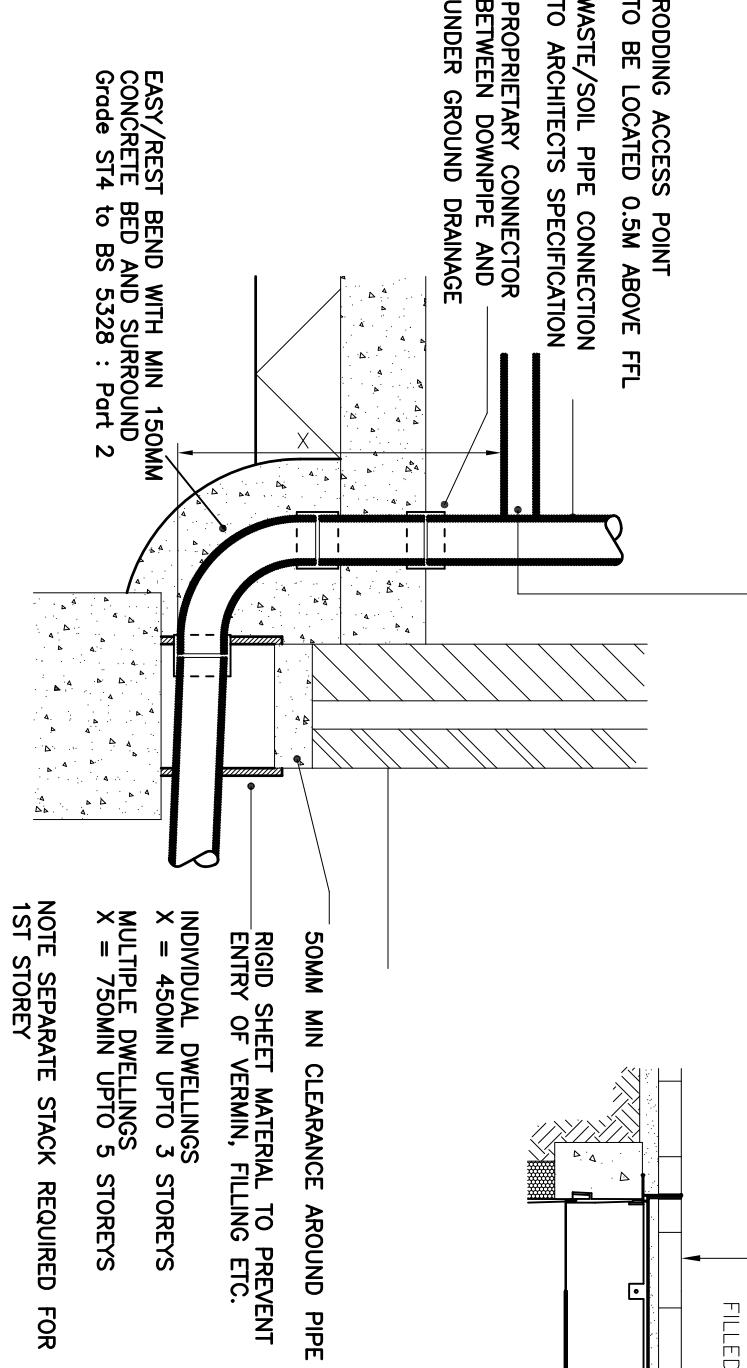


TYPICAL SOIL VENT PIPE DETAILS

SCALE 1:20

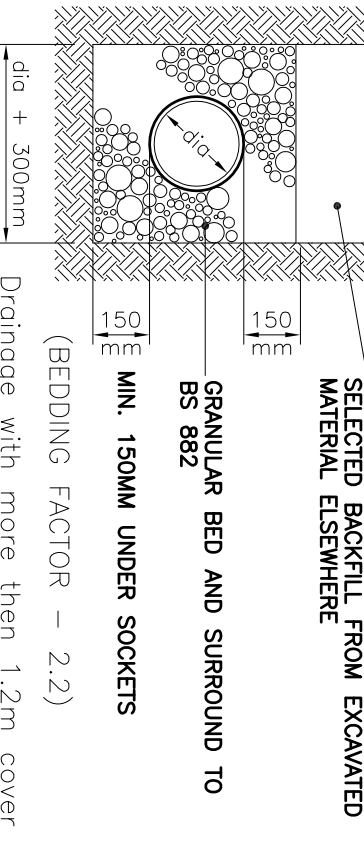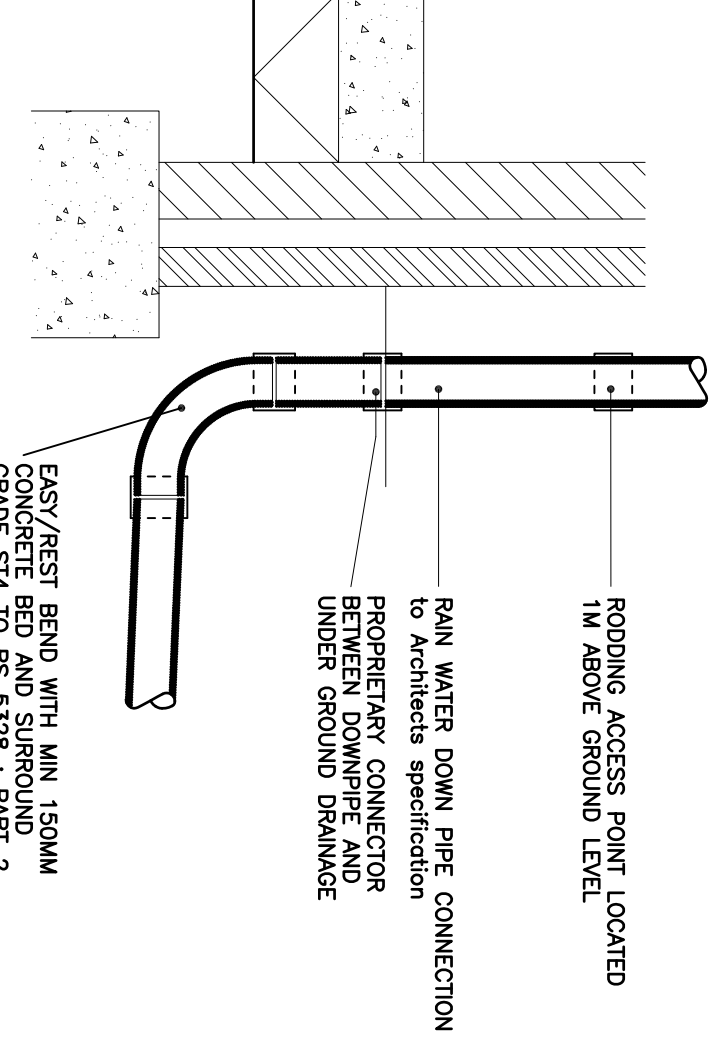

TYPE 'S'


COMPACTED TYPE 1 GRANULAR SUB-BASE MIN. 150MM UNDER CARRIAGEWAY. SELECTED BACKFILL FROM EXCAVATED MATERIAL ELSEWHERE.

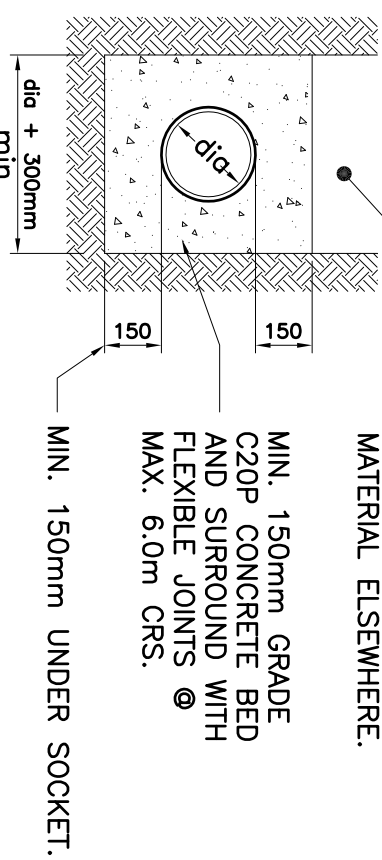

CONCRETE PIPE BEDDING PIPE BEDDING DETAIL

SCALE 1:20

LABORATION RECIFY 100 CHANNEL DRAIN WITH GRATING AS SPECIFIED BY ARCHITECT.

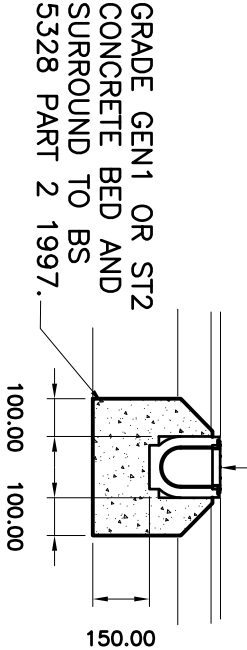

RECIFY CHANNEL DRAIN (250KN)

SCALE 1:20

ALL DIMENSIONS AND LEVELS TO BE CHECKED AND CONFIRMED BY THE ARCHITECT & CONSTRUCTOR PRIOR TO CONSTRUCTION.