


- NOTES:
1.

Proposed extension to pitched roof to form half hip gable end. Angle of roof slope to remain as existing.
2.

PV panel relocated from gable end to increase number to South East Elevation
3.

Proposed low-profile rooflight or sun pipe sitting flush to roof tiles

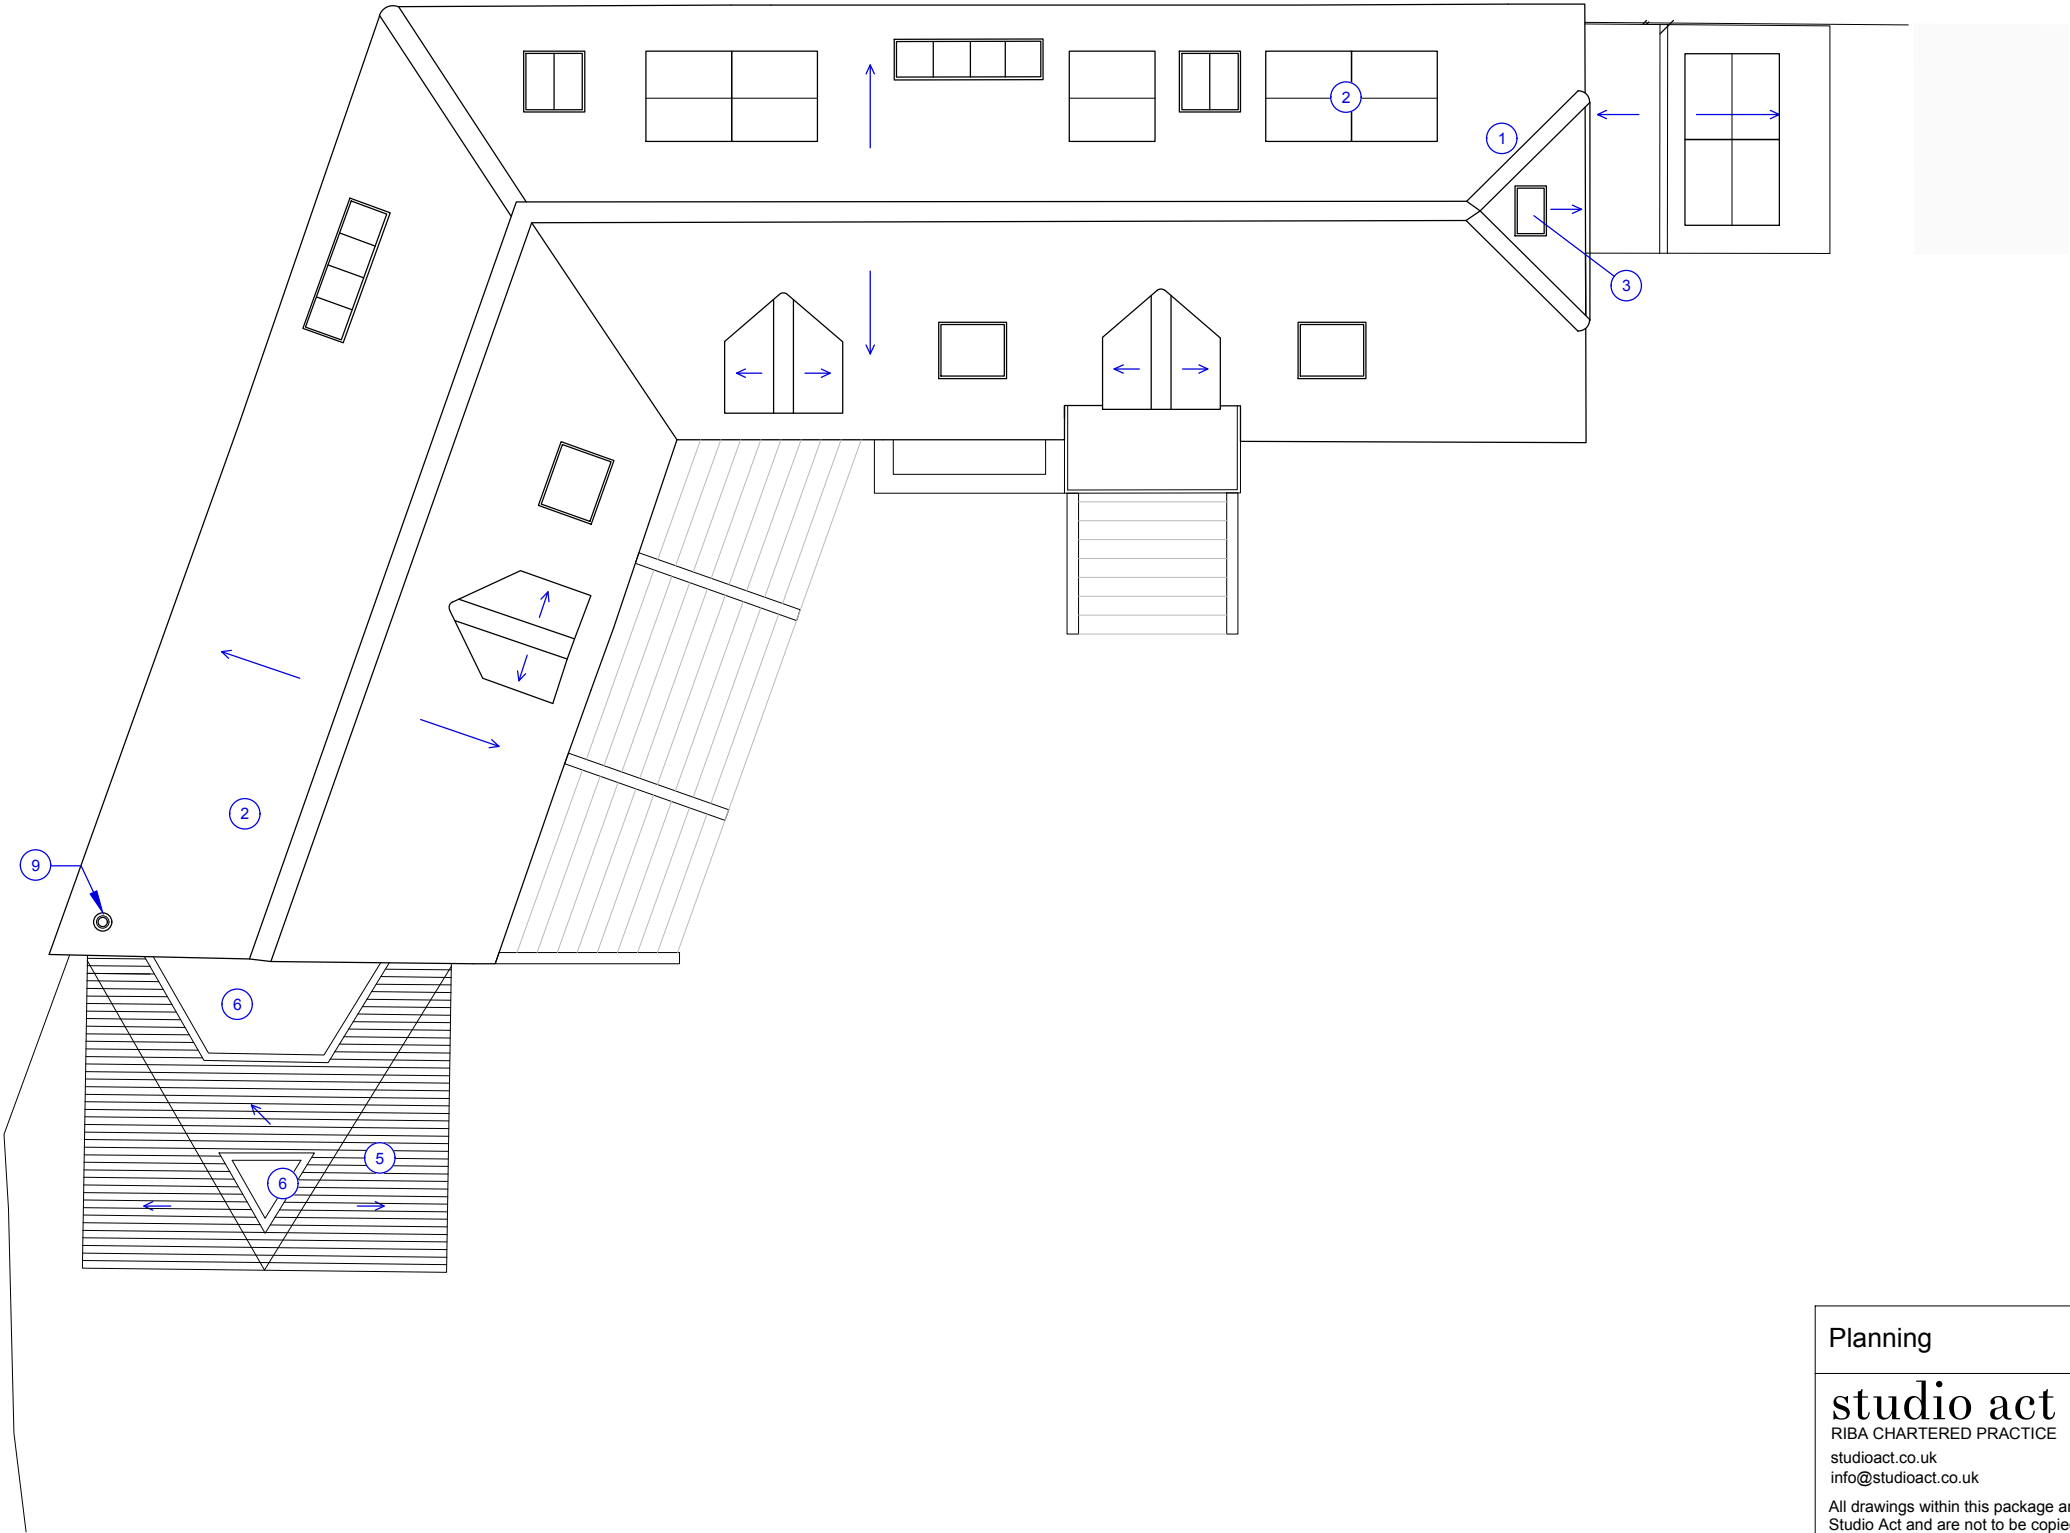

ROOF PLAN

scale: 1:100 @ A3

Planning		Client Ms Webster & Mr Saks	
studio act RIBA CHARTERED PRACTICE studioact.co.uk info@studioact.co.uk All drawings within this package are the property of Studio Act and are not to be copied or disclosed with any third party except with the written approval of Studio Act. Do not scale from these drawings. All dimensions are to be checked on site. All areas are approximate and should not be used for sales purposes. All drawings are to be read in conjunction with all other relevant consultants and/or specialists drawings or documents. Inconsistencies, omissions or errors found within/between the documents are to be notified immediately to Studio Act.		Job Lapwings, Hurstpierpoint	
		Drawing title Proposed Roof Plan	
		Scale 1:100 @A3	Date 10.11.25
		Drawn by AH	Checked by CW
		Drawing No. HPP_GA_12	Revision A