



Do not scale this drawing.
Read in conjunction with all other relevant consultant's drawings and specification.
Contractor to check all dimensions on site prior to fabrication and report any discrepancies to the Architect.
This drawing is copyright and it must not be reproduced without prior agreement.

NOTES:

CLIENT:
Mr. E. Stevenson.



LOCATION:
2 Muddleswood Cottage,
Hassocks,
BN6 9BP

PROJECT:
Proposed Office / Garage /
Workshop.


DWG DESCRIPTION:
Proposed.

Scale: 1:100 @ A3
Date: April 2026
Drg. No: 01


PELLSTEVENSRESIDENTIAL
Tel: 07917337779
Email:
pellstevensresidential@gmail .com

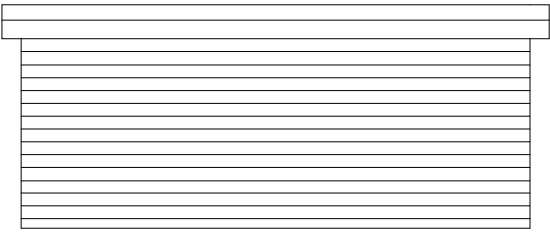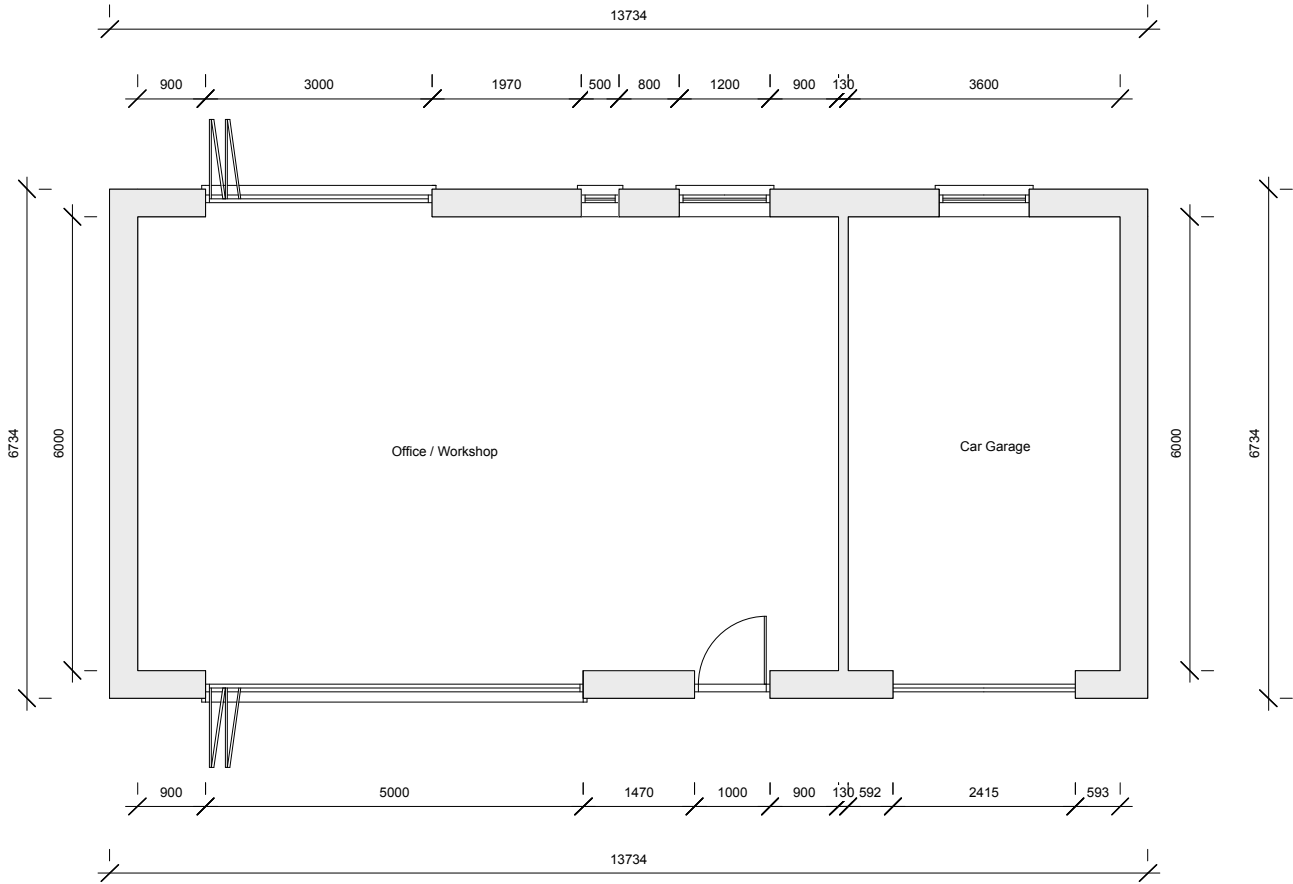


Proposed - Side Elevation

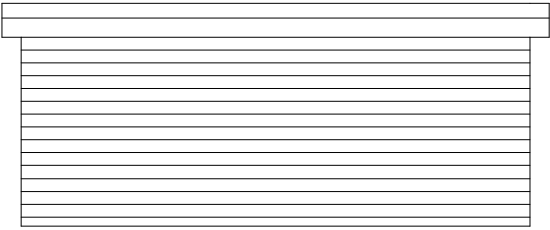


Proposed - Side Elevation

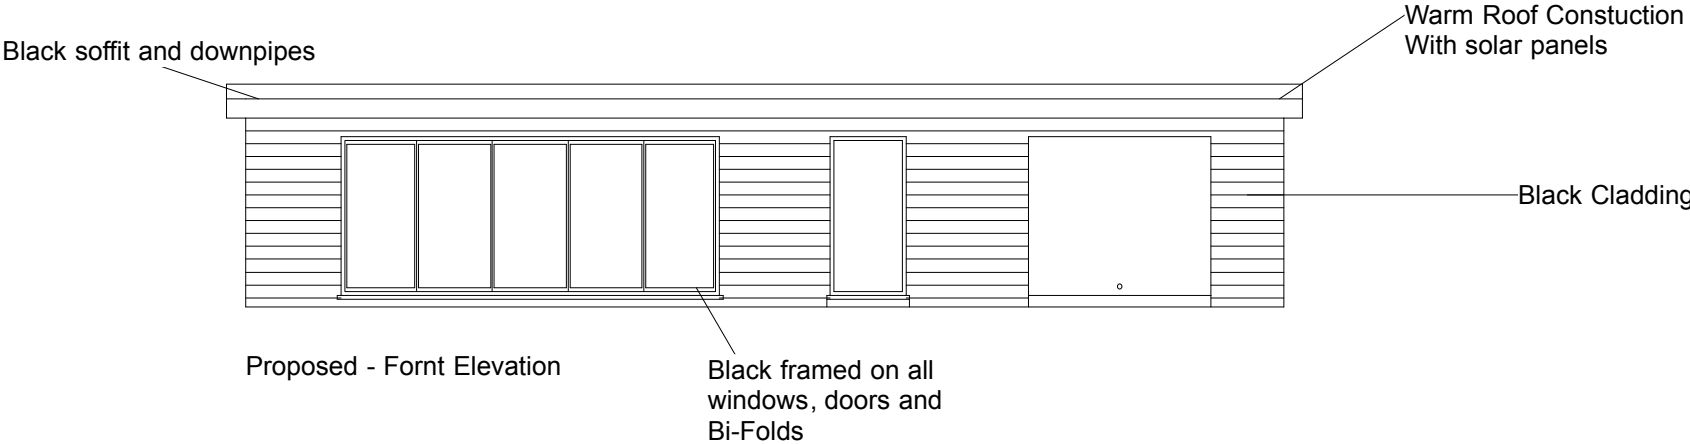

Proposed - Fornt Elevation

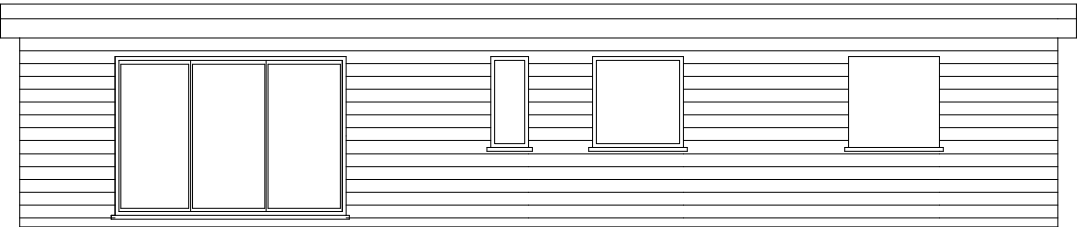

Proposed - Rear Elevation

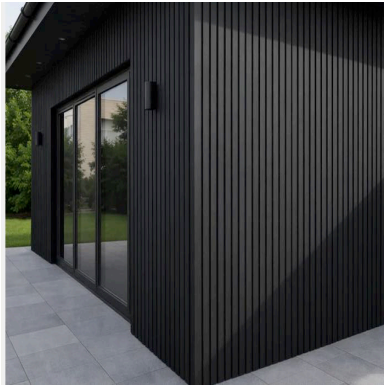

Example of cladding and window frames.