


FLOOR PLAN

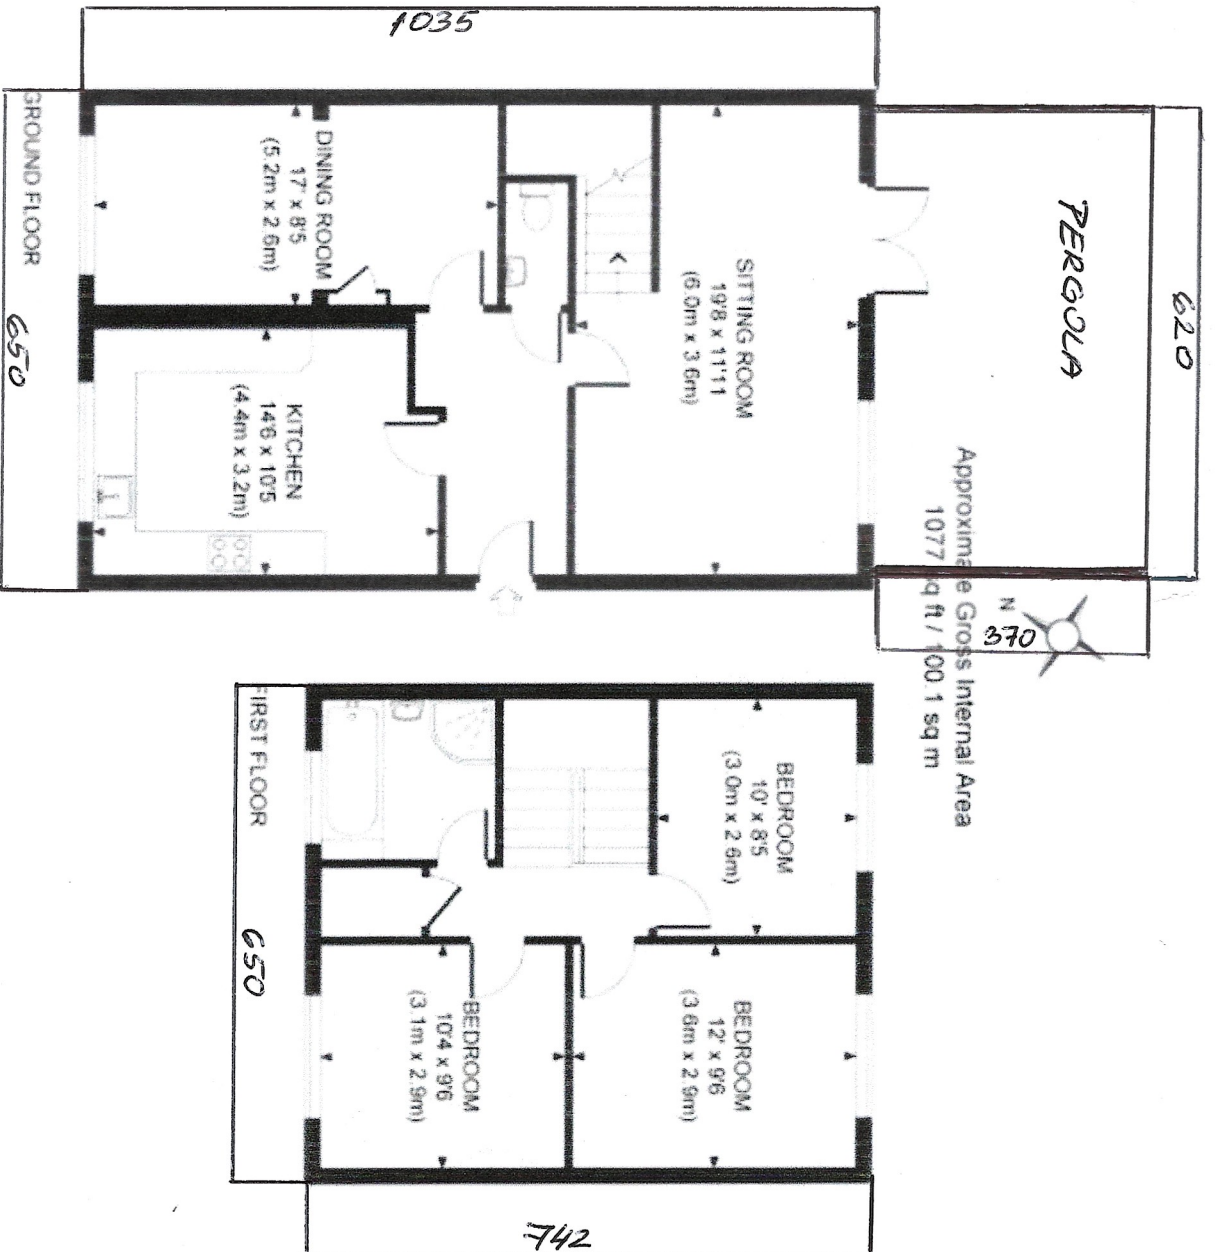

TITLE:

COVERED PERGOLA
ATTACHED TO THE
REAR OF THE HOUSE
DRAWING NUMBER: 1

DATE: 20.07.2026

SCALE 1:100

ADDRESS

23 NORTHLANDS
AVENUE
HAYWARDS HEATH
RH16 3RT